


All Dimensions are to
be site checked

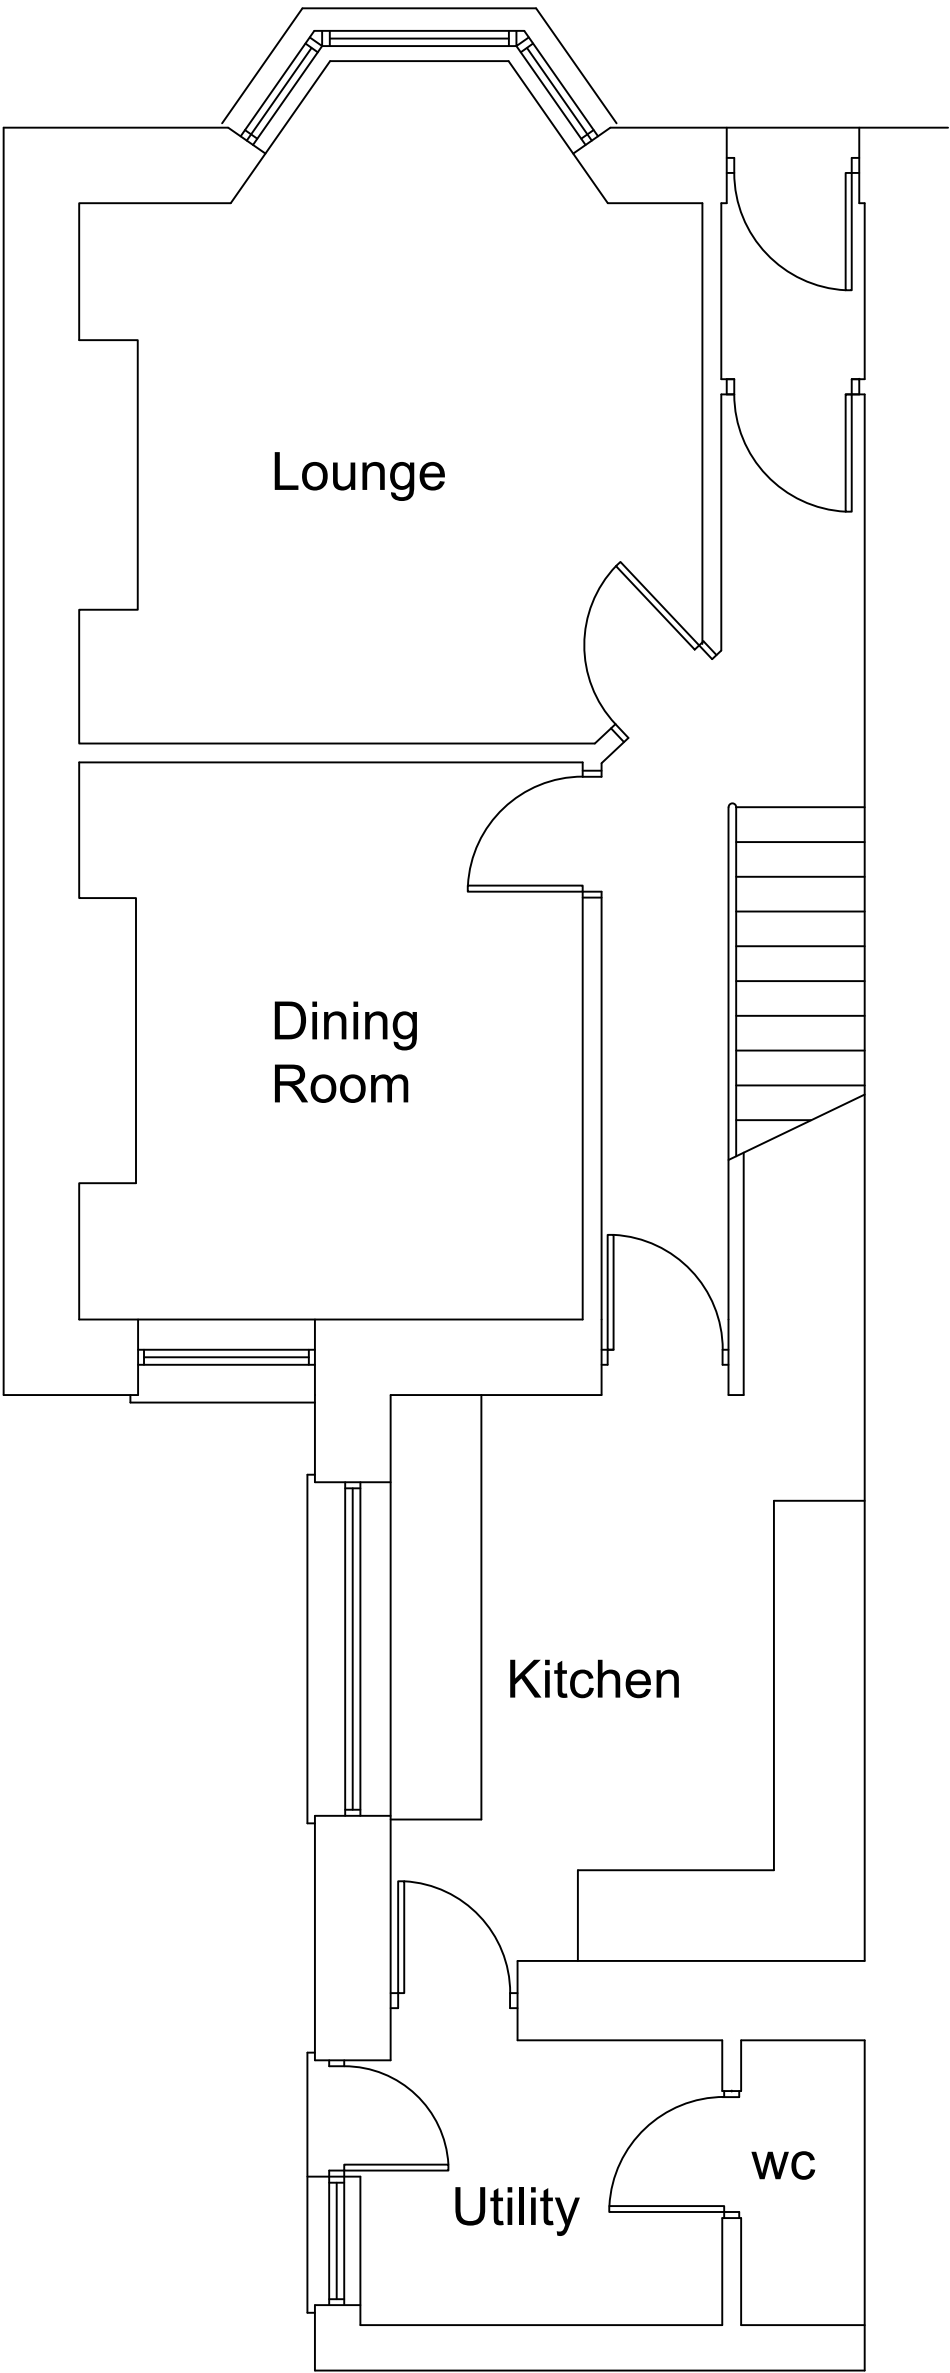

REVISIONS
A -

CLIENT
Gavin Jones & Gail Anne Siddall 80 Old Road Neath SA11 2BU

JOB TITLE
Proposed Domestic Extension to add a bedroom and bathroom within the loft space

DRNG. TITLE
Ground Floor Plan - EXISTING

DATE:
27th November 2023

CHECKED:

SCALE:
1:50

A3

DRNG. NO.
JD003

REV.