
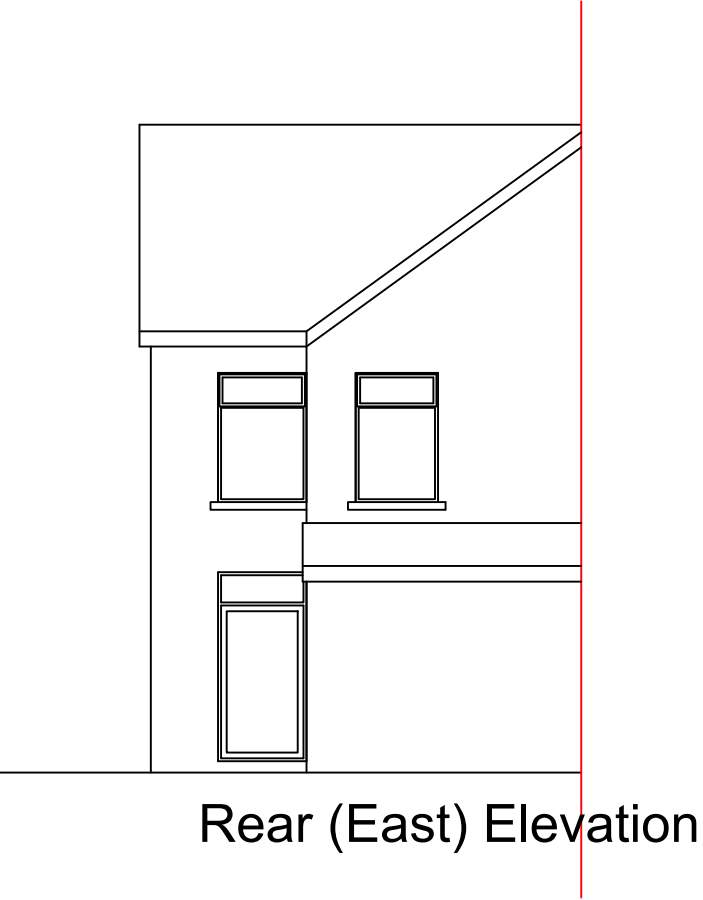


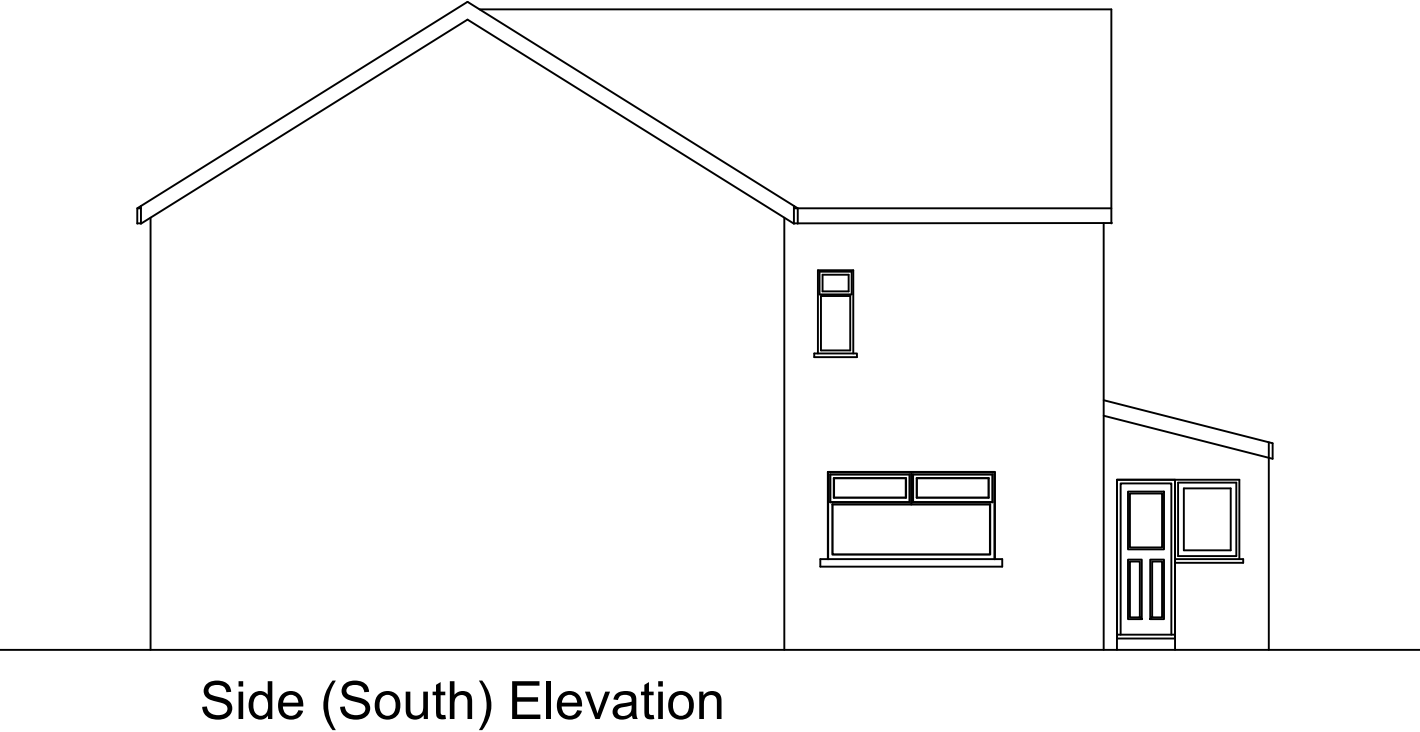

**All Dimensions are to
be site checked**

REVISIONS A -		CLIENT Gavin Jones & Gail Anne Siddall 80 Old Road Neath SA11 2BU		JOB TITLE Proposed Domestic Extension to add a bedroom and bathroom within the loft space		DRNG. TITLE Elevations as Existing	
DATE: 27th November 2023		CHECKED:		SCALE: 1:100		A3	
						DRNG. NO. JD005	
						REV.	