


All Dimensions are to
be site checked

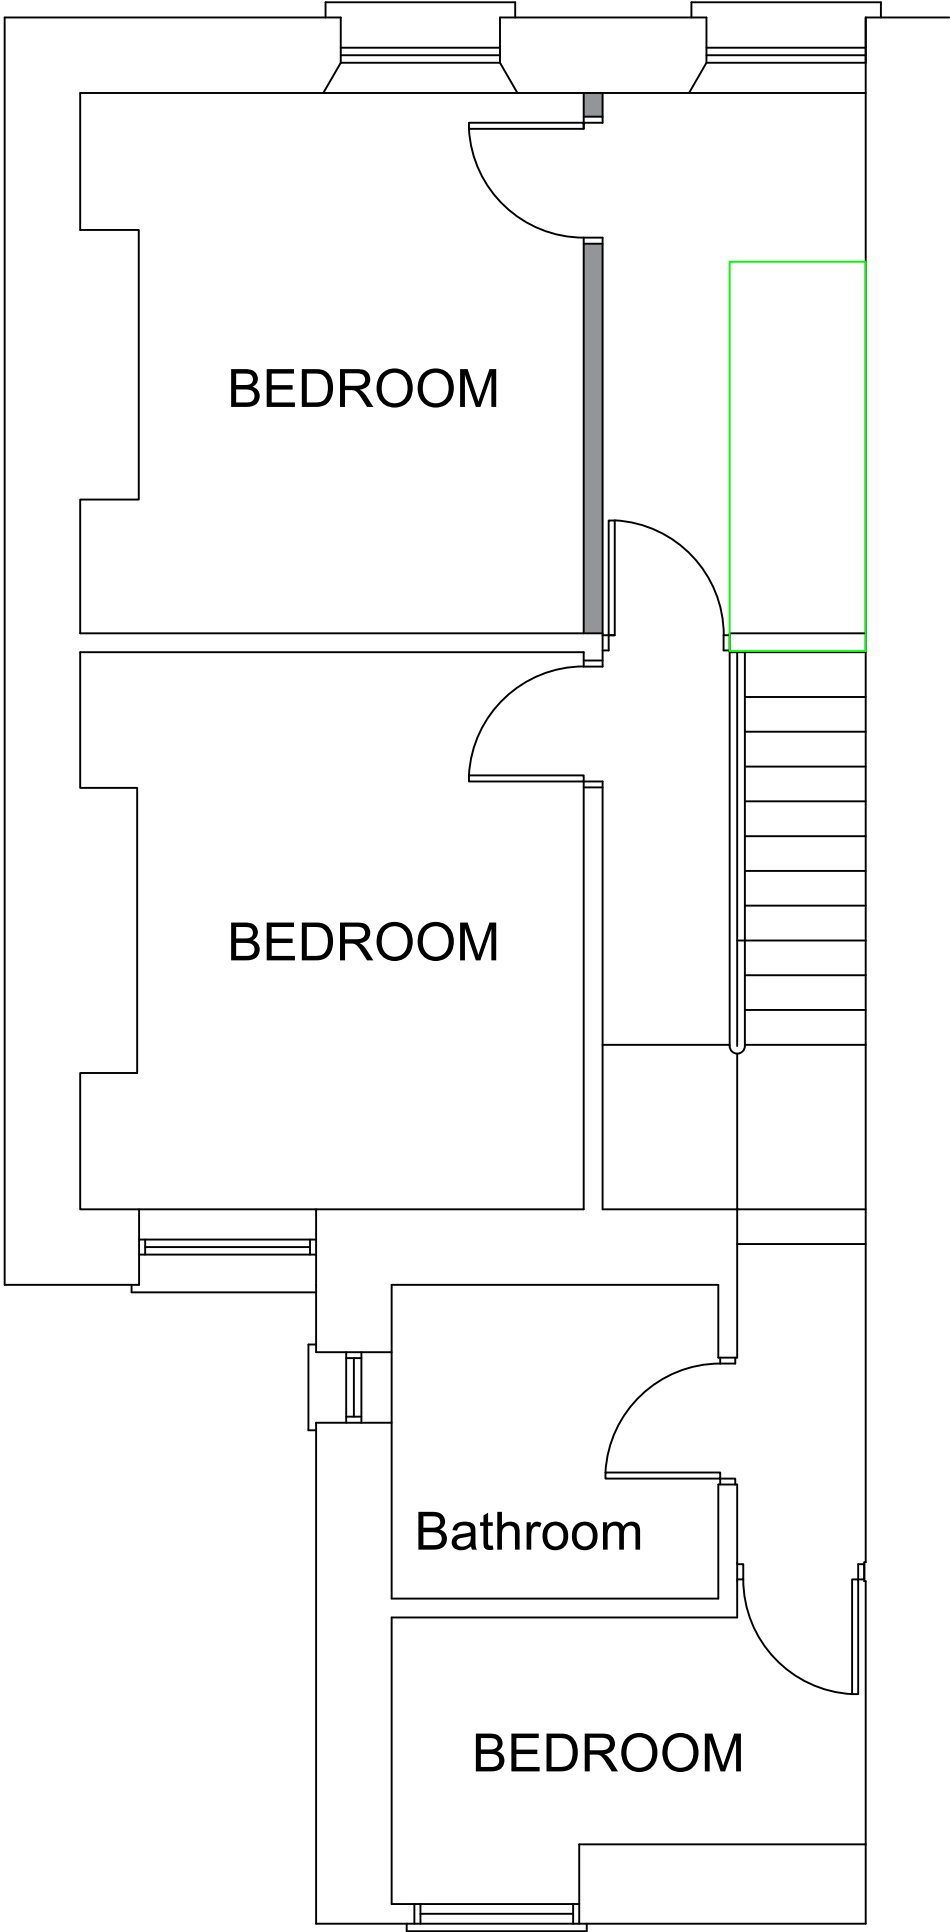

REVISIONS
A -

CLIENT
Gavin Jones & Gail Anne Siddall
80 Old Road
Neath
SA11 2BU

JOB TITLE
Proposed Domestic Extension to
add a bedroom and bathroom
within the loft space

DRNG. TITLE
Option Two - Attic Plan

DATE:
27th November 2023

CHECKED:

SCALE:
1:50

A3

DRNG. NO.
JD007

REV.