

ARCHITECTURAL AND BUILDING SURVEYING

DRAWING SERVICES

(Design Award Winner)

5 Ebenezer Terrace
Blackmill
Bridgend
CF35 6EA

Ralph Shepherd MCABE, Dip HI

Tel: 01656 842913
Mob: 07855 935680
Email: ralphshepherd@hotmail.com

Mr. & Mrs. D. Morgan


38 George Street
Port Talbot
SA13 1ES

Proposed single
storey extension
to rear of
property and
associated works




Scales - 1:50 & 1:100

November 2023

Sheet 1 of 2

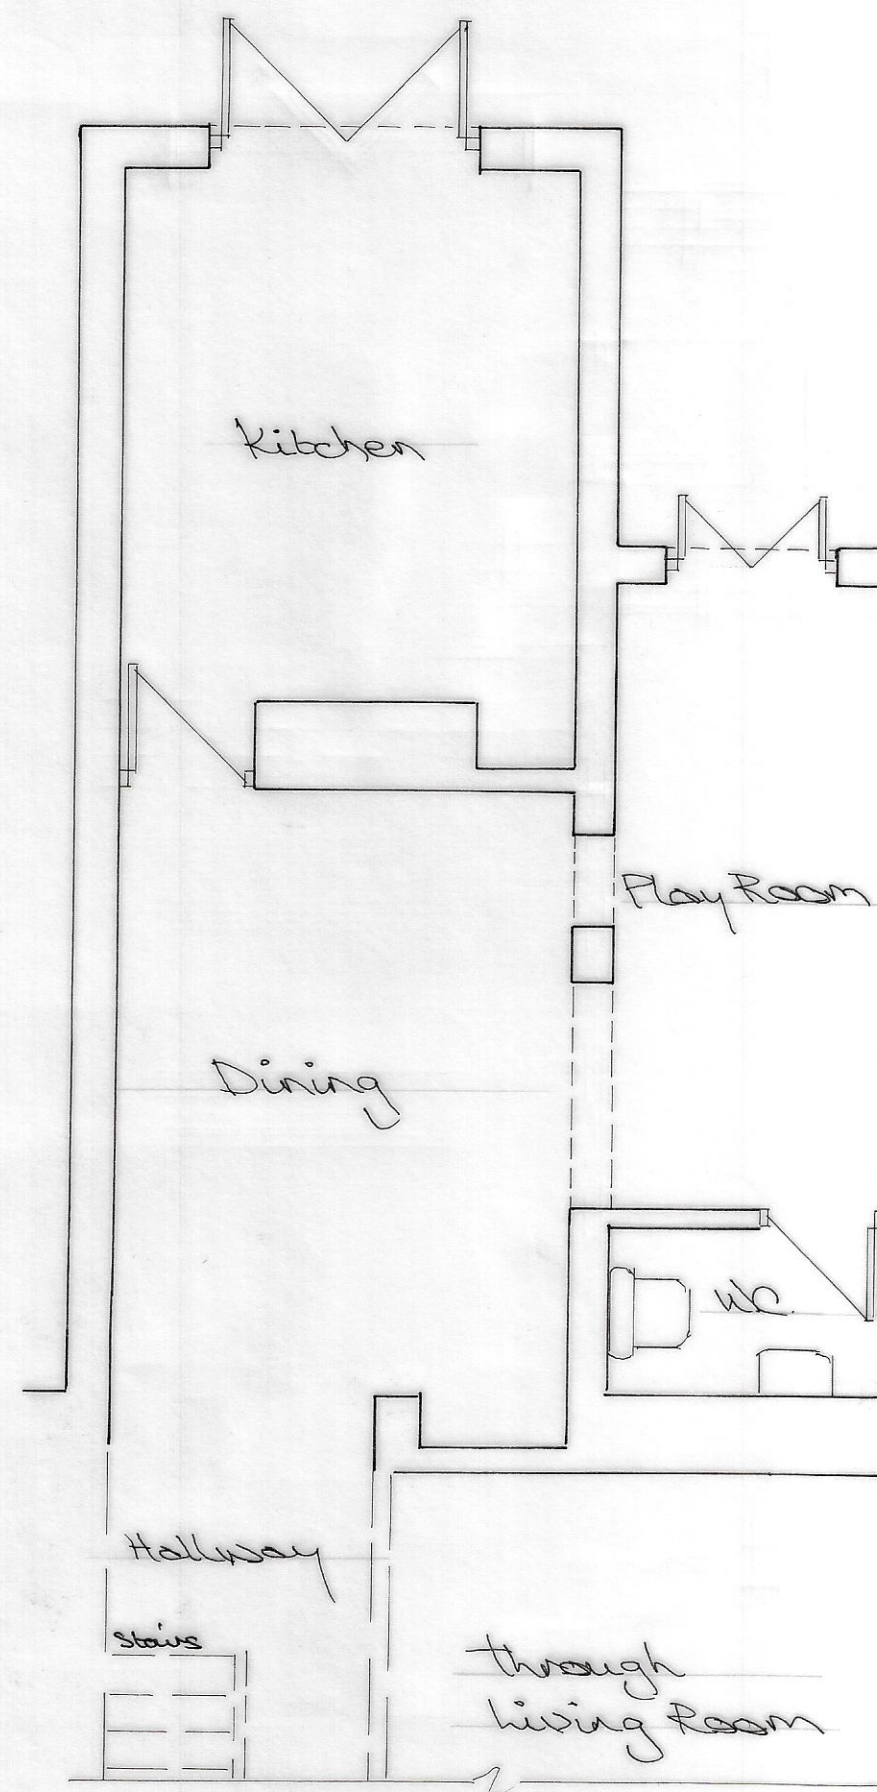

Existing Ground Floor Plan

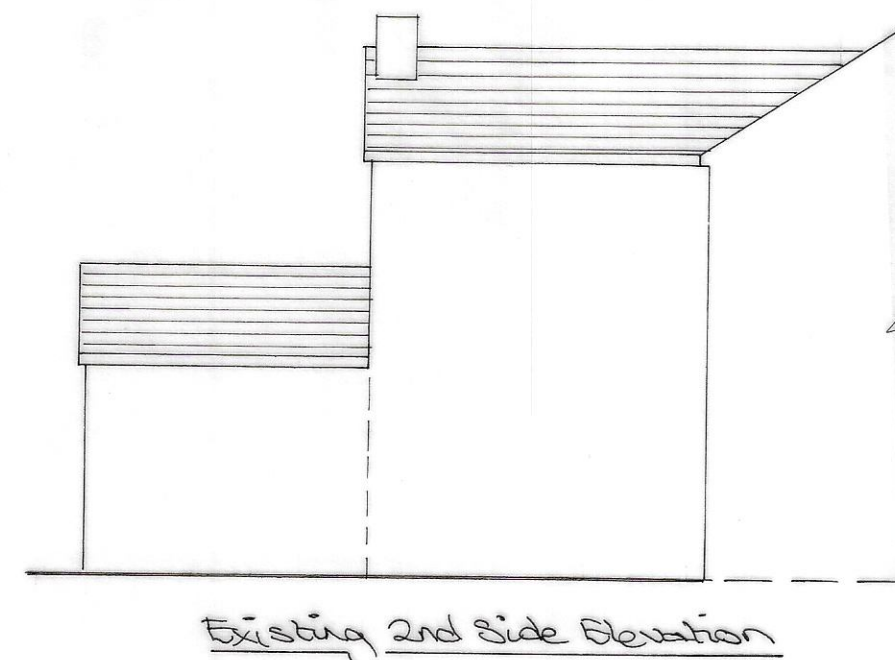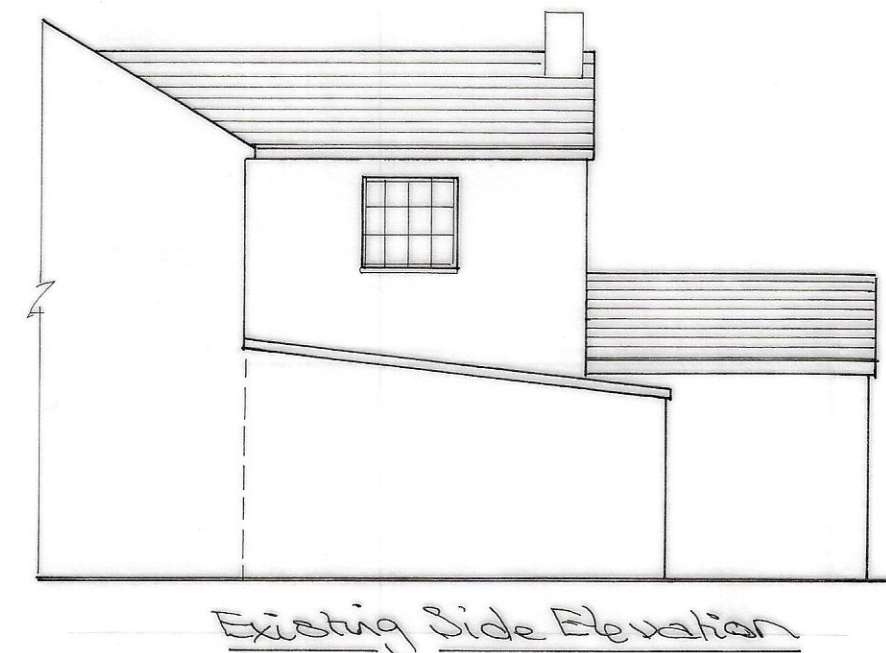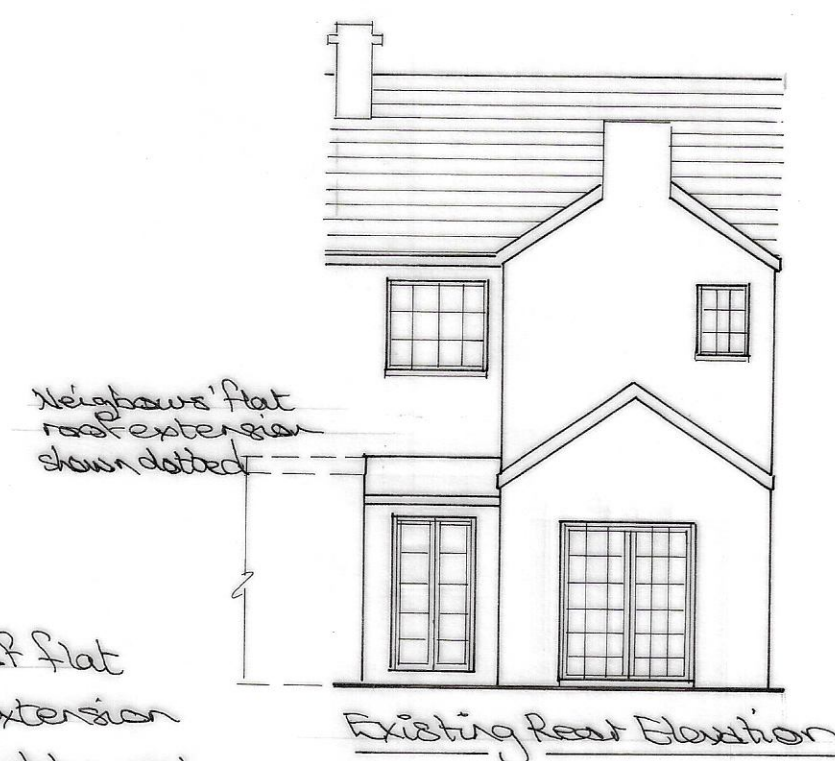

ARCHITECTURAL AND BUILDING SURVEYING

DRAWING SERVICES

(Design Award Winner)

5 Ebenezer Terrace
Blackmill
Bridgend
CF35 6EA

Ralph Shepherd MCABE, Dip HI

Tel: 01656 842913
Mob: 07855 935680
Email: ralphshepherd@hotmail.com

Mr & Mrs D. Morgan

38 George Street
Port Talbot
SA13 1ES

Proposed single
storey extension
to rear of
property and
associated works

Scales: 1:50 & 1:100

November 2023

Sheet 2 of 2

