




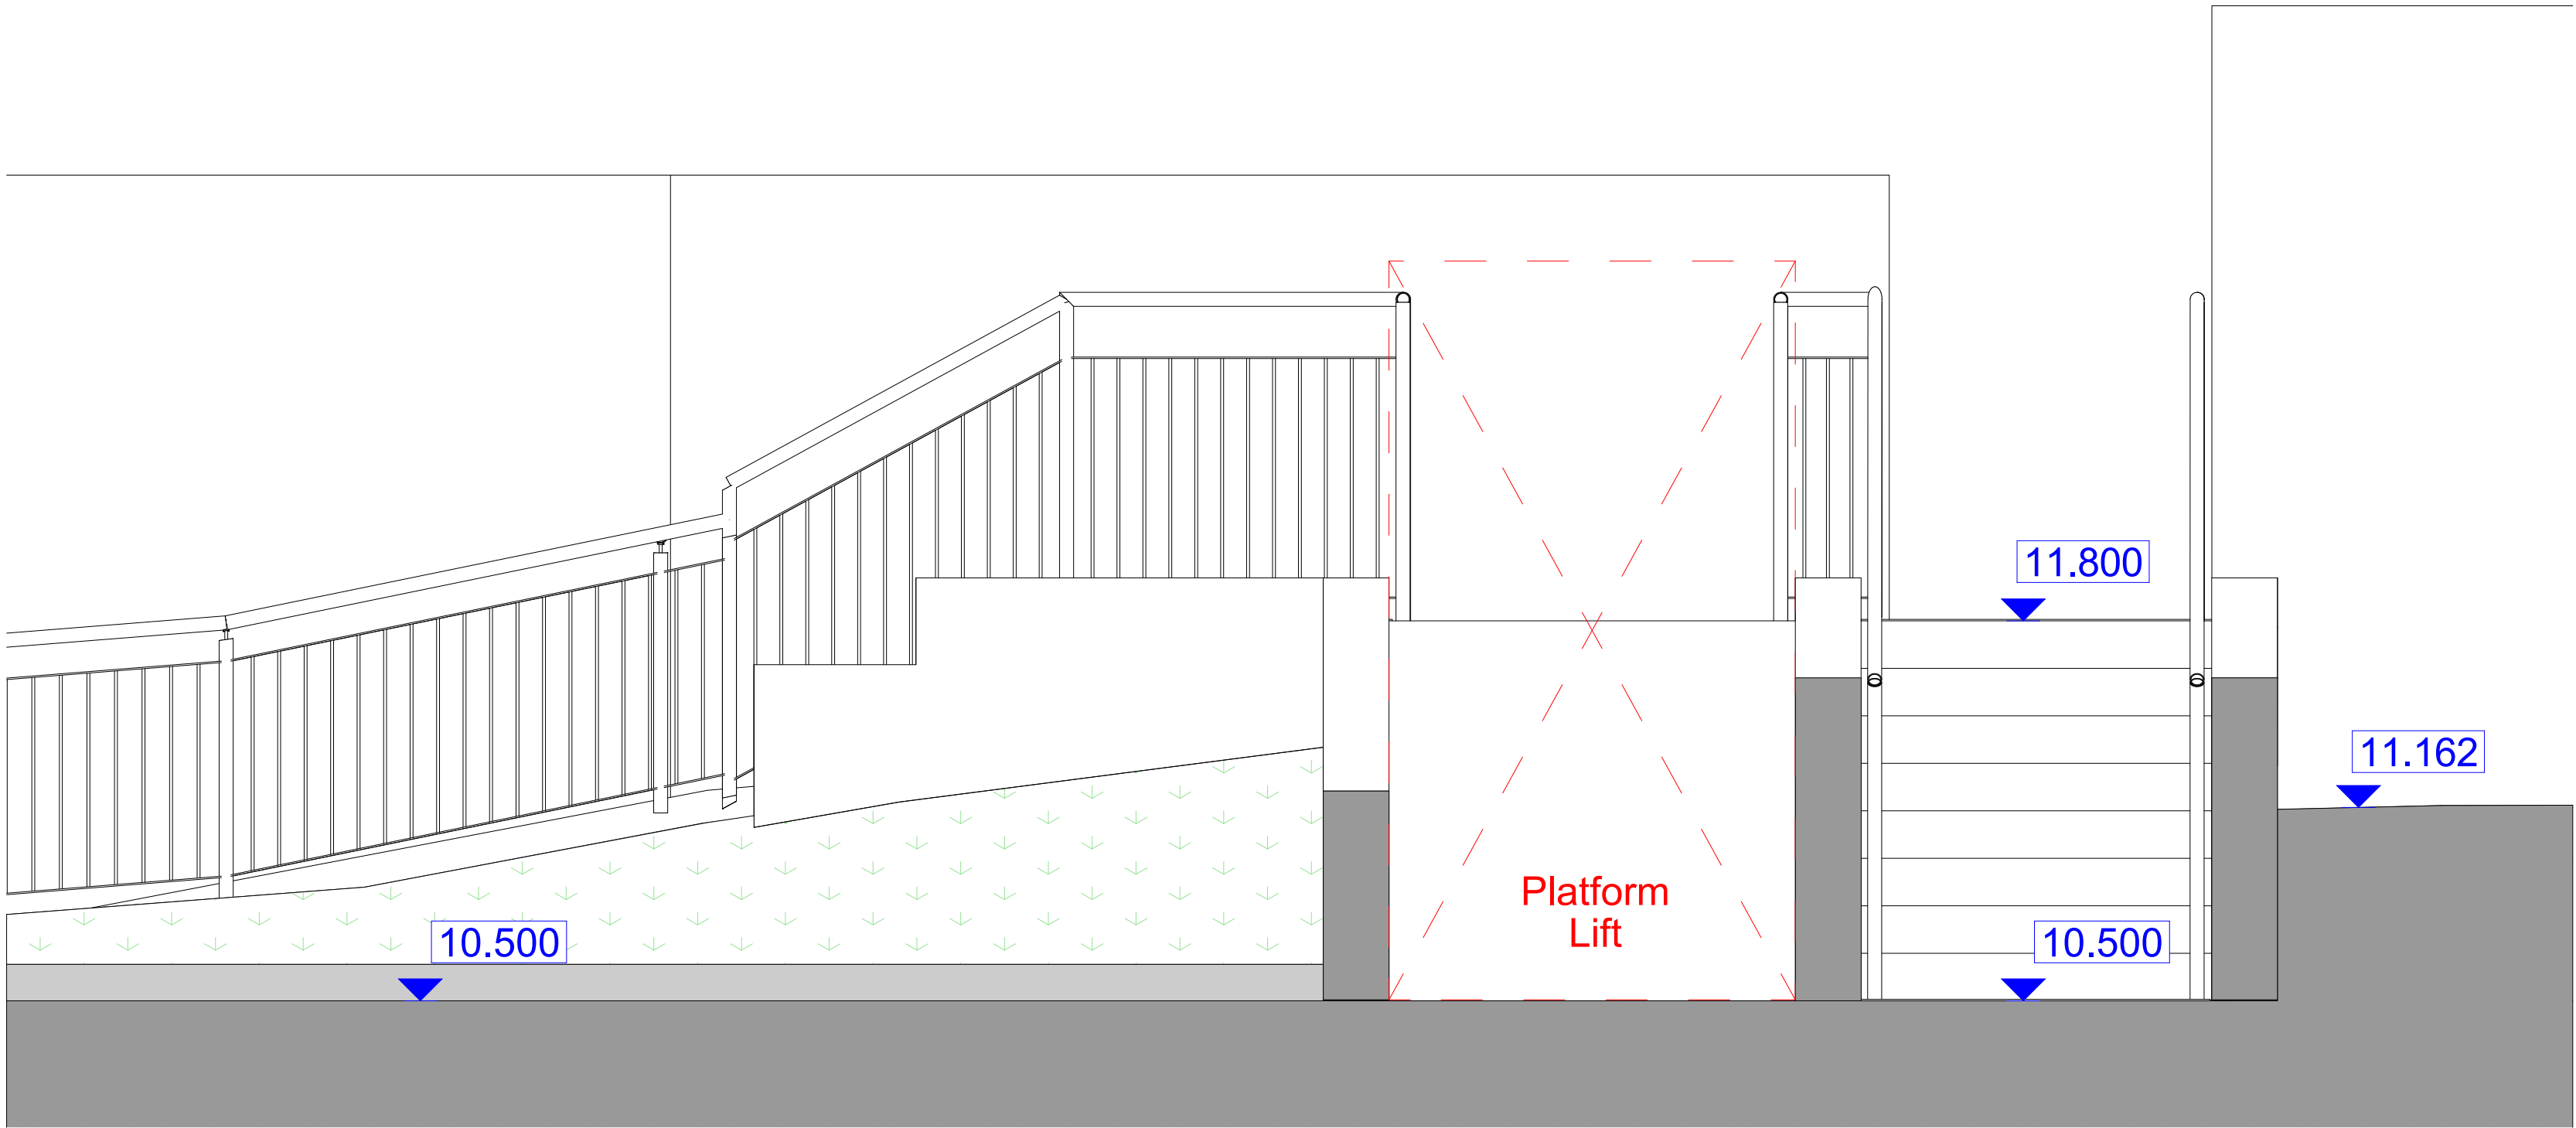


X-X External Steps & Lift Elevation 1:20

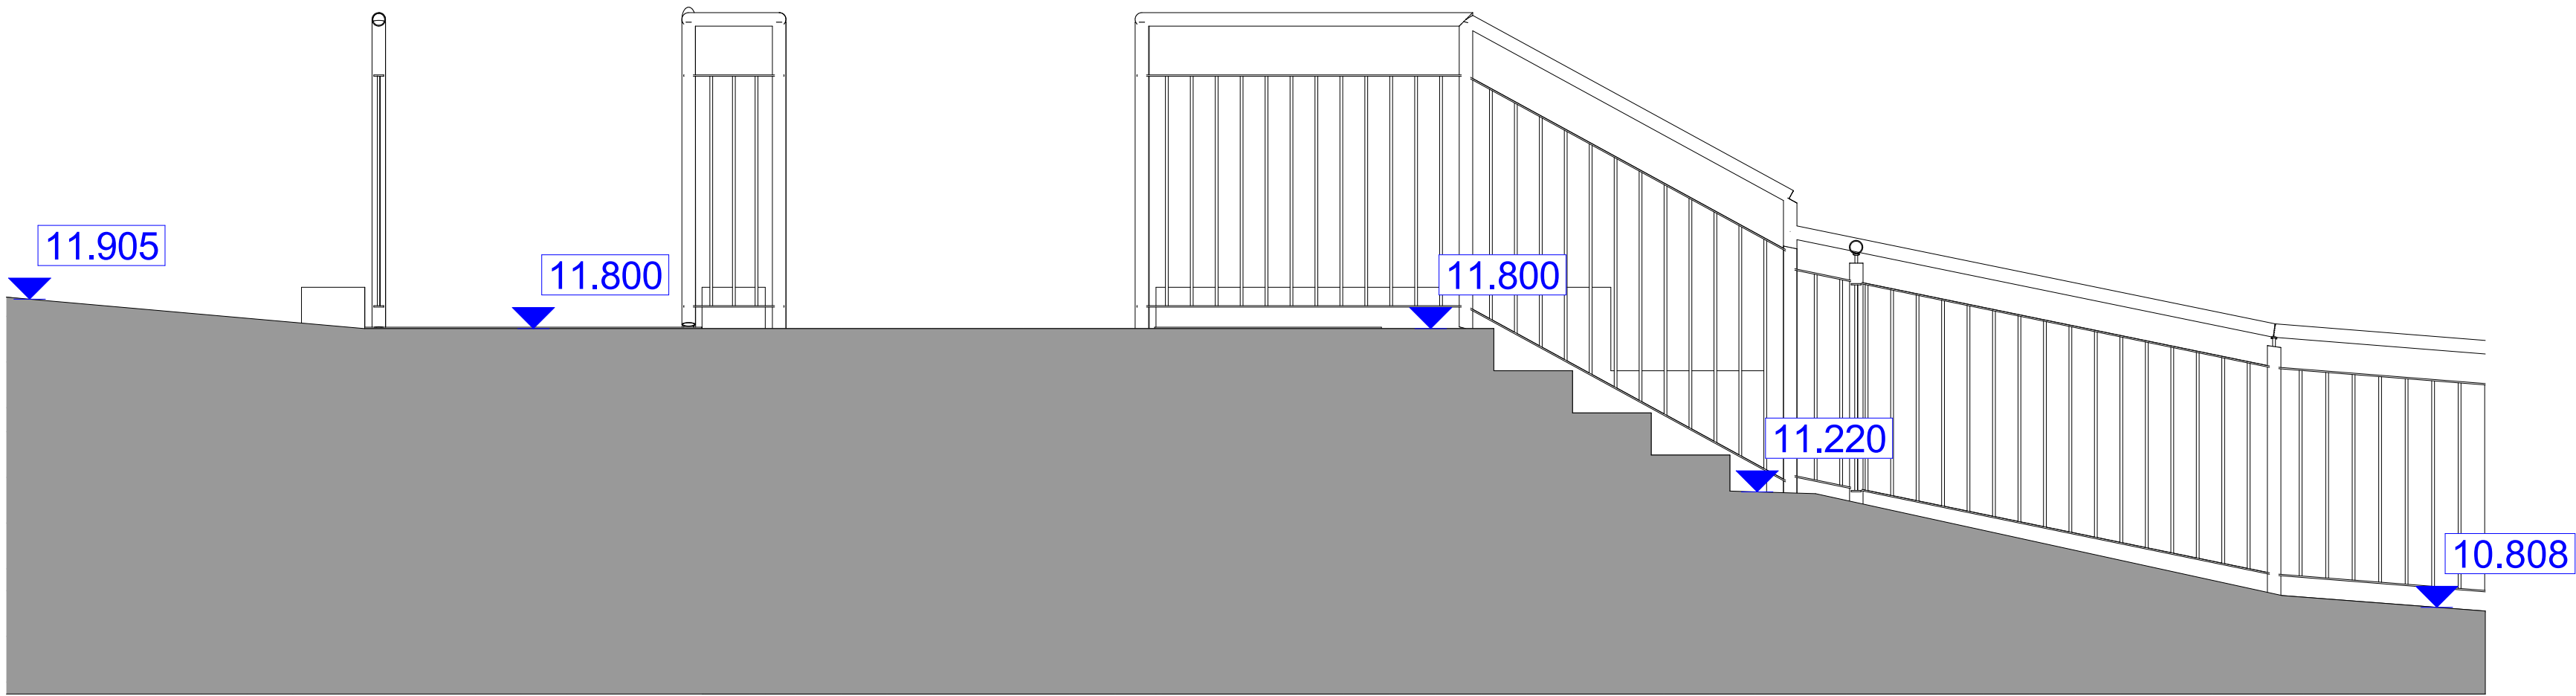

Y-Y External Steps & Existing Path Section 1:20

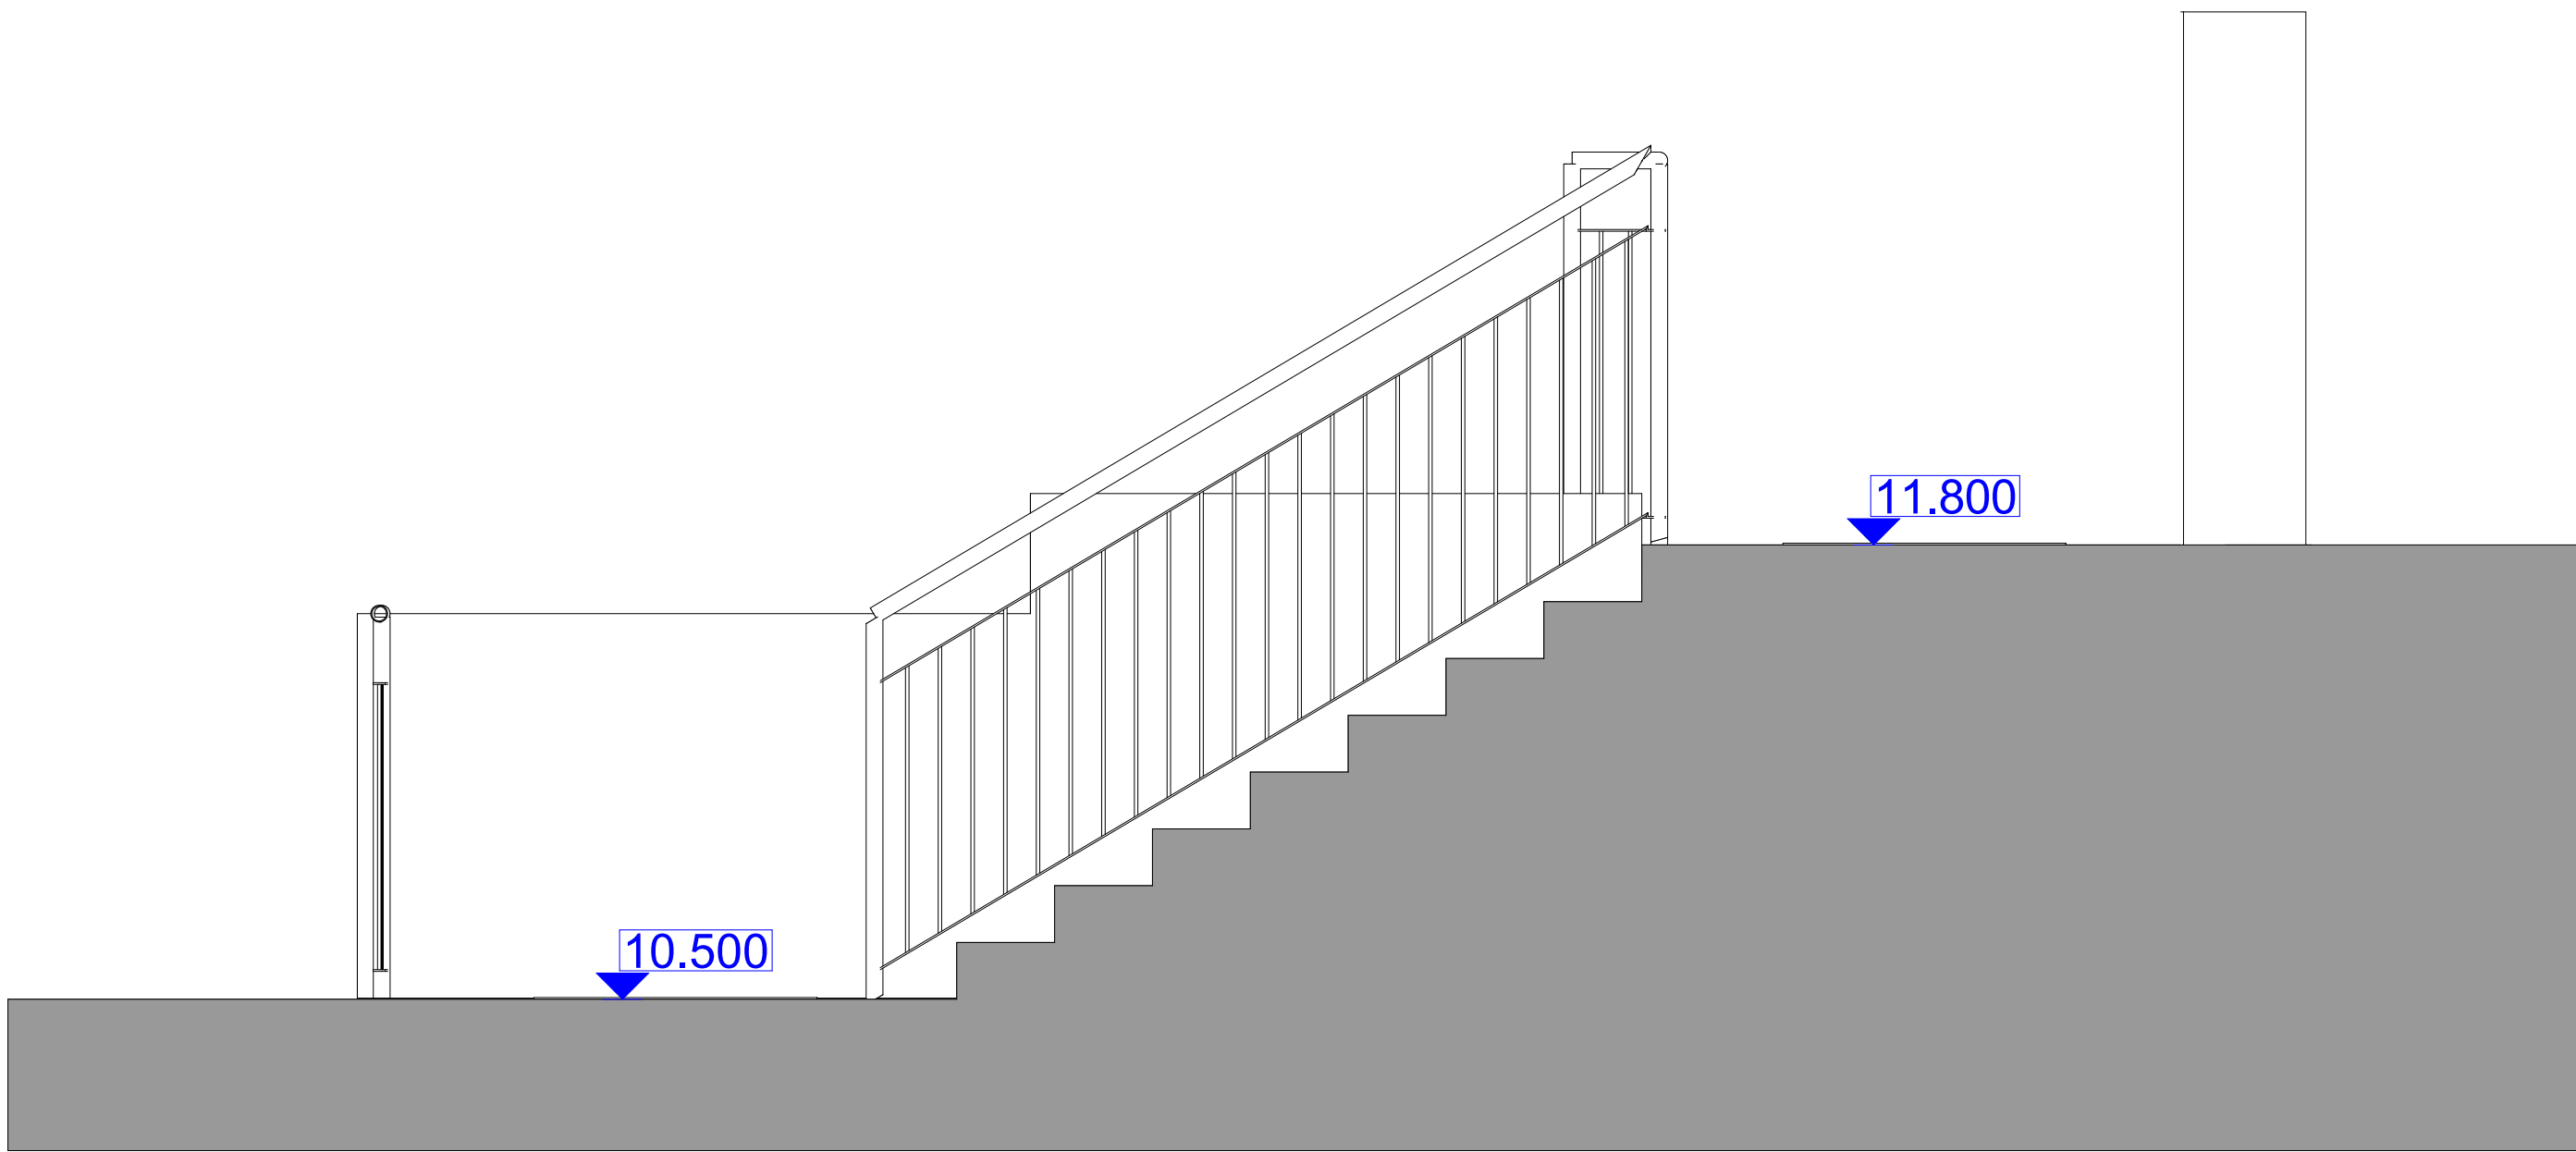

Z-Z External Steps Section 1:20

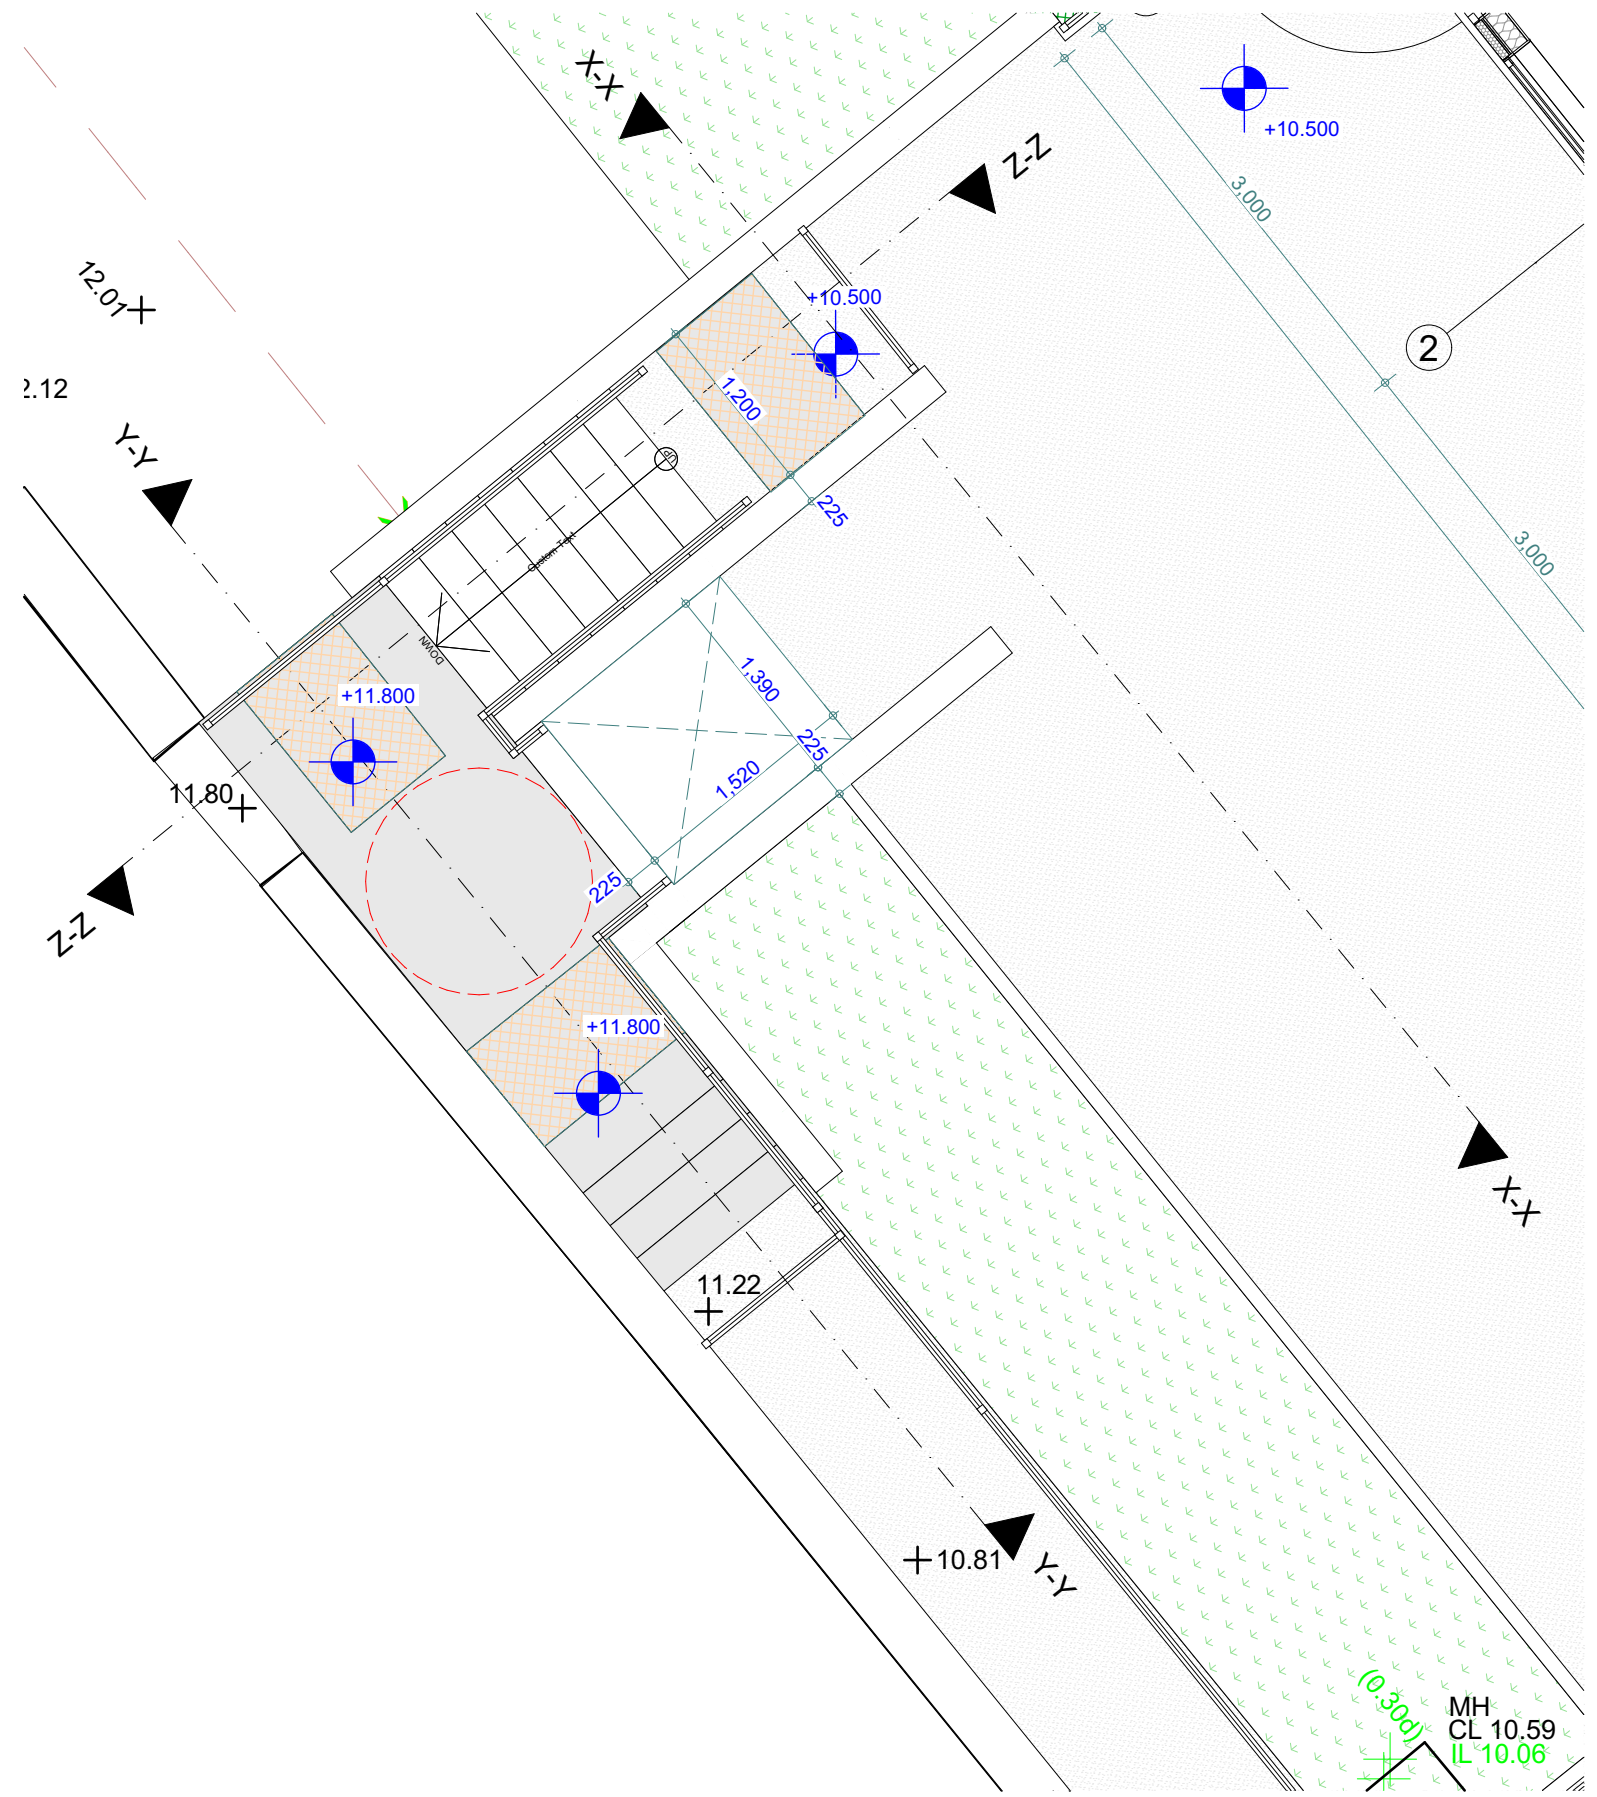

0001 Key Plan 1:50



2 Ferguson Road
Knockmore Hill
Industrial Estate
Lisburn BT28 2FW
Northern Ireland
t: +44 (0) 28 8774 0372
e: design@mcavoygroup.com
www.mcavoygroup.com

SmartSpace



Project name : New Modular Double Classroom
Site name : Crymlyn Primary School, SA10 6JJ
Building name : Double Classroom

Client : Neath Port Talbot CBC

Layout name : External Steps Sections

Drawn by : jmq Checked by : RL Approved by : MH Date : 04.01.22

Drawing / Document Name : Project no. : Originator : Functional : Spatial : Form : Discipline : Number :

PJT10395 - MCA - ZZ - ZZ - D - A - 0011

Status : Suitability description : Scale(s) @ A1 :

S3 Suitable for Review and Comment 1:20, 1:50

Revision : Revision description : P01 Initial Issue

This document is the property of Mcavoy Group Ltd. It is issued, with indicated measurements and data, for reference only. It is not to be used for construction purposes. The document shall be used in conjunction with relevant model specifications and related documents.