


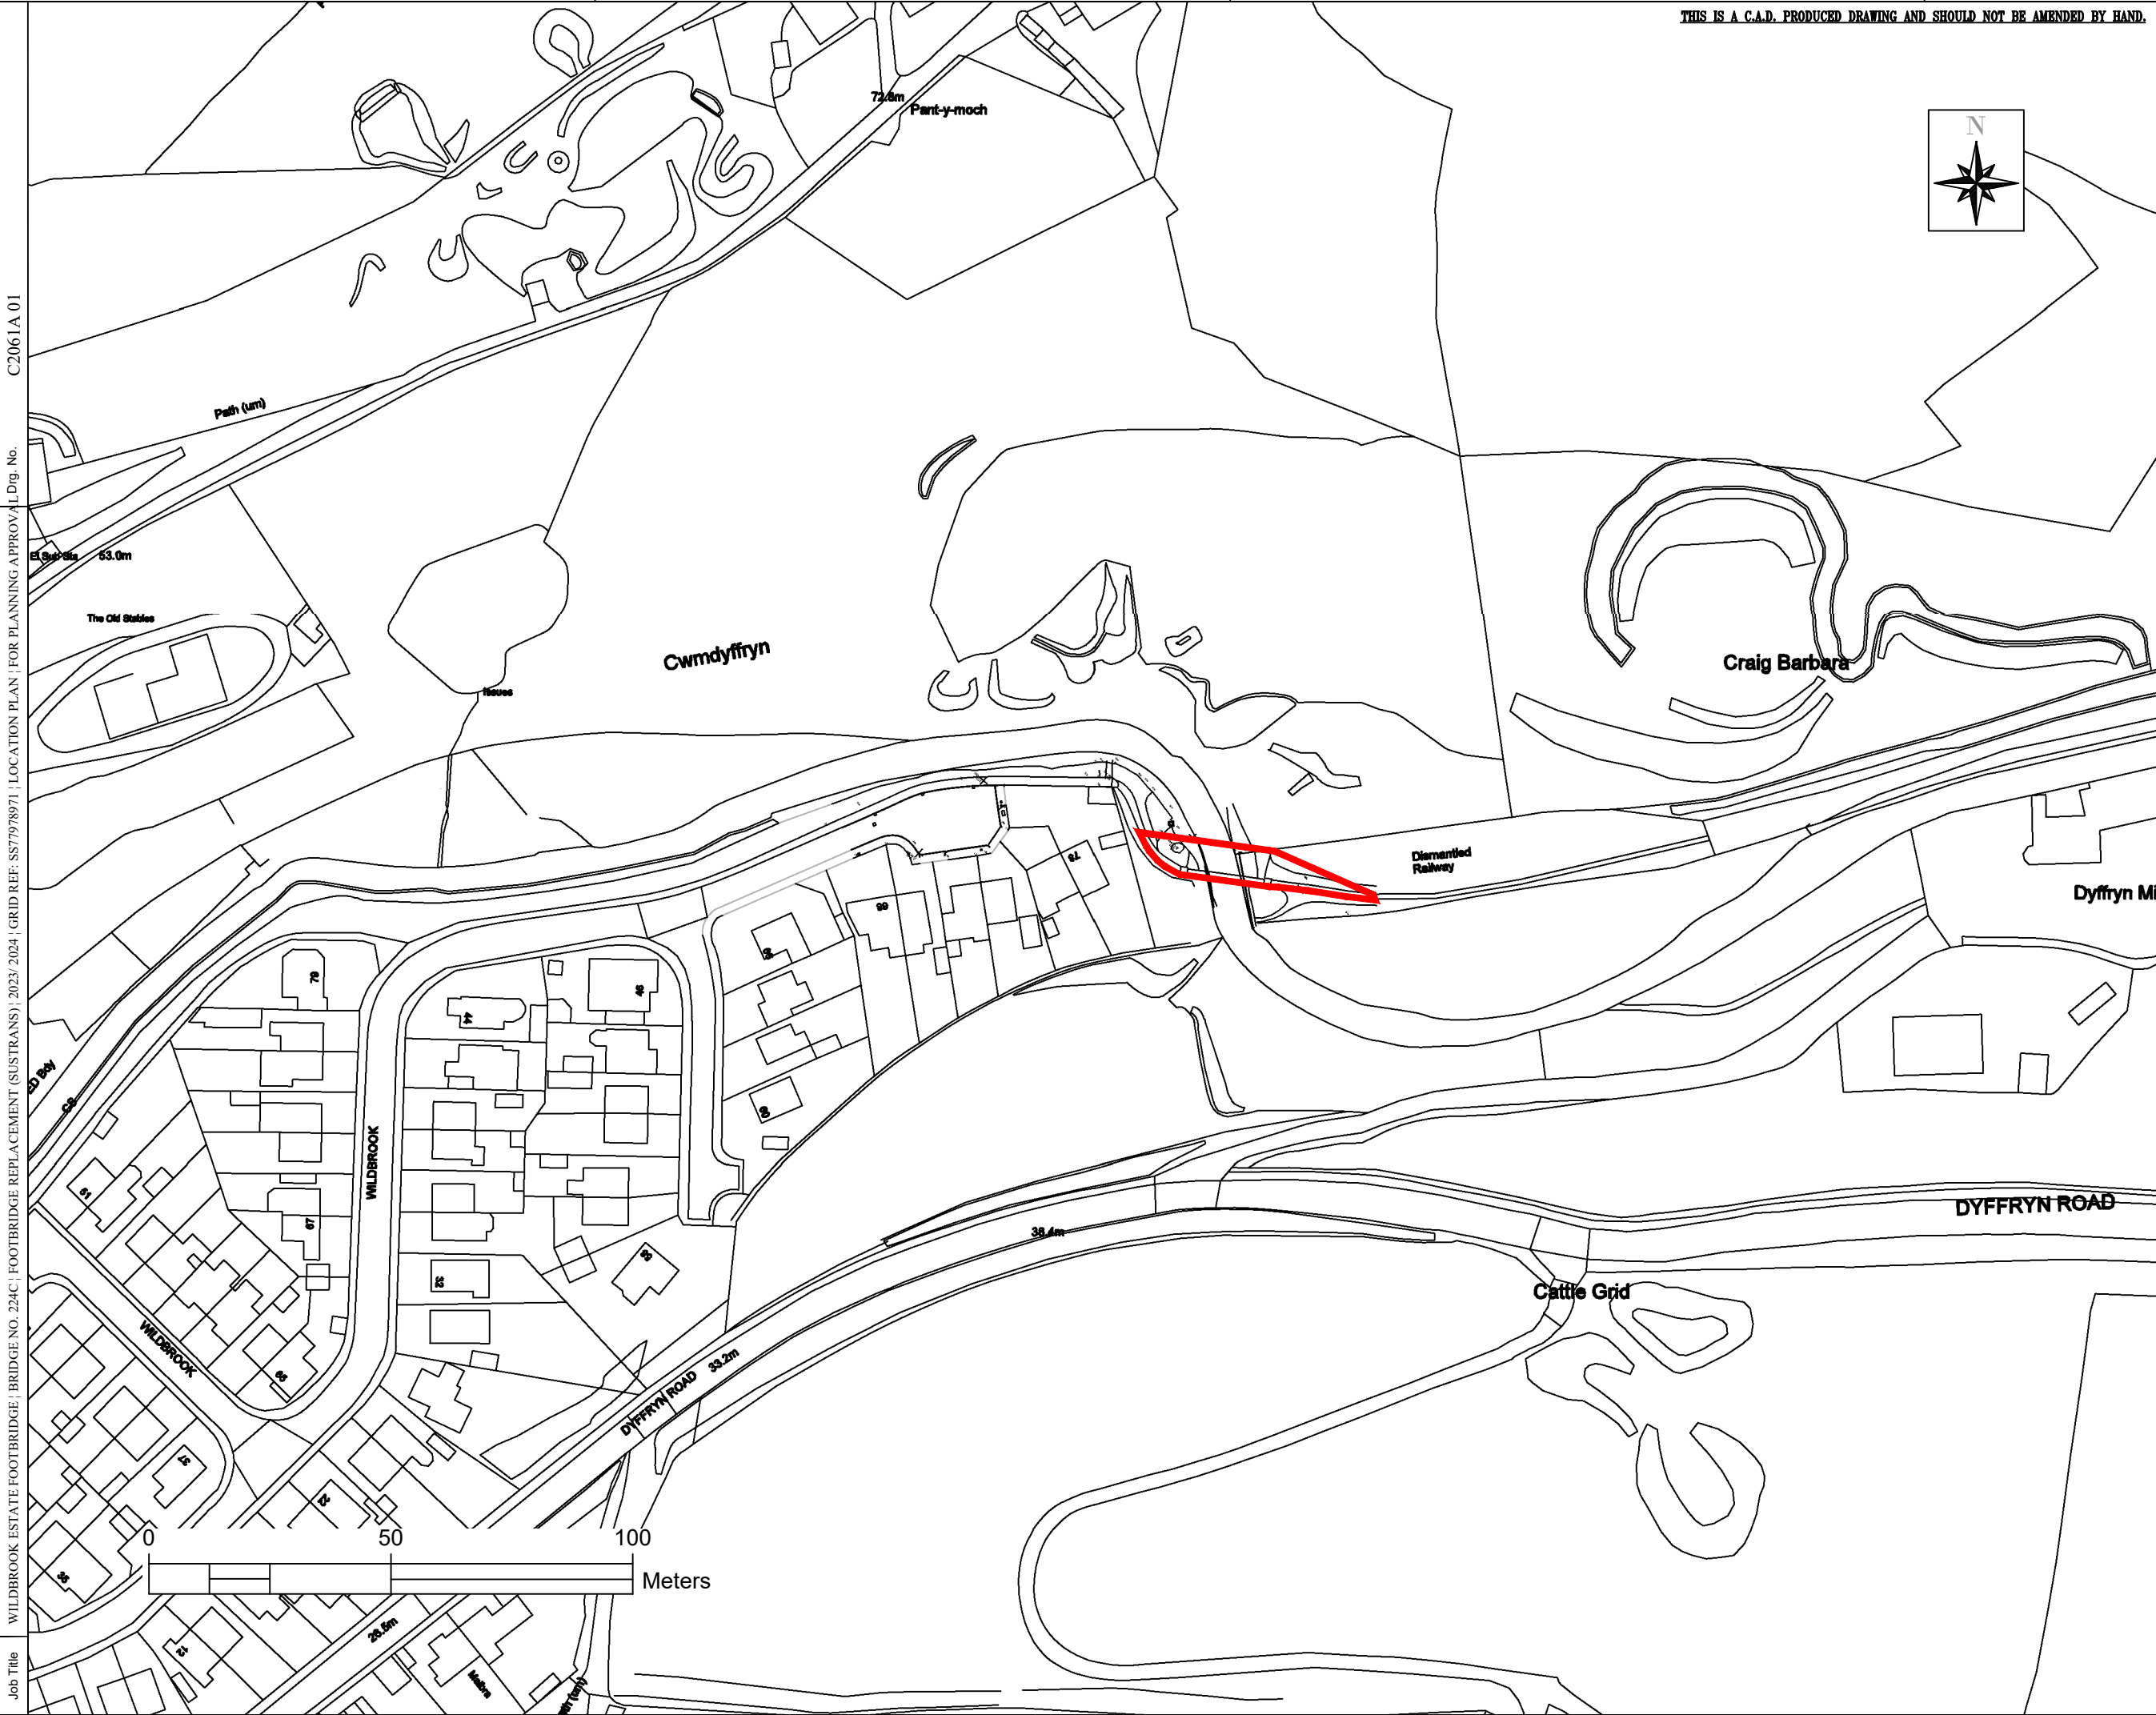

C2061A 01

WILDBROOK ESTATE FOOTBRIDGE, BRIDGE NO. 224C, FOOTBRIDGE REPLACEMENT (SUSTRANS) | 2023/ 2024 | GRID REF: SS77978971 | LOCATION PLAN | FOR PLANNING APPROVAL | Dwg. No.

Job Title

THIS IS A C.A.D. PRODUCED DRAWING AND SHOULD NOT BE AMENDED BY HAND.

NOTES

A3

1. All dimensions are in millimetres unless otherwise stated.
2. Ordnance Survey Licence:
© Crown Copyright and Database Right 2013. Ordnance Survey 100023392.
© Hawlfraint a hawilau cronfa ddata'r goron 2013. Rhid trwydded yr arolwg ordnans 100023392.



Rev	Details	Dr	Ch	Ap	Date

Client



ENGINEERING AND TRANSPORT

NICOLA PEARCE
DIRECTOR OF ENVIRONMENT AND REGENERATION
THE QUAYS, BRUNEL WAY
BAGLAN ENERGY PARK
NEATH SA11 2GG

Job Title
WILDBROOK ESTATE FOOTBRIDGE
BRIDGE NO. 224C
FOOTBRIDGE REPLACEMENT (SUSTRANS)
2023/ 2024
GRID REF: SS77978971
LOCATION PLAN
FOR PLANNING APPROVAL

File No. Financial Code No. 26.007500.B054.266398

Drawn	CP	Checked		Approved	
Date	JAN 24	Date		Date	

Scales 1:1250

Drawing No. **C2061A 01**