


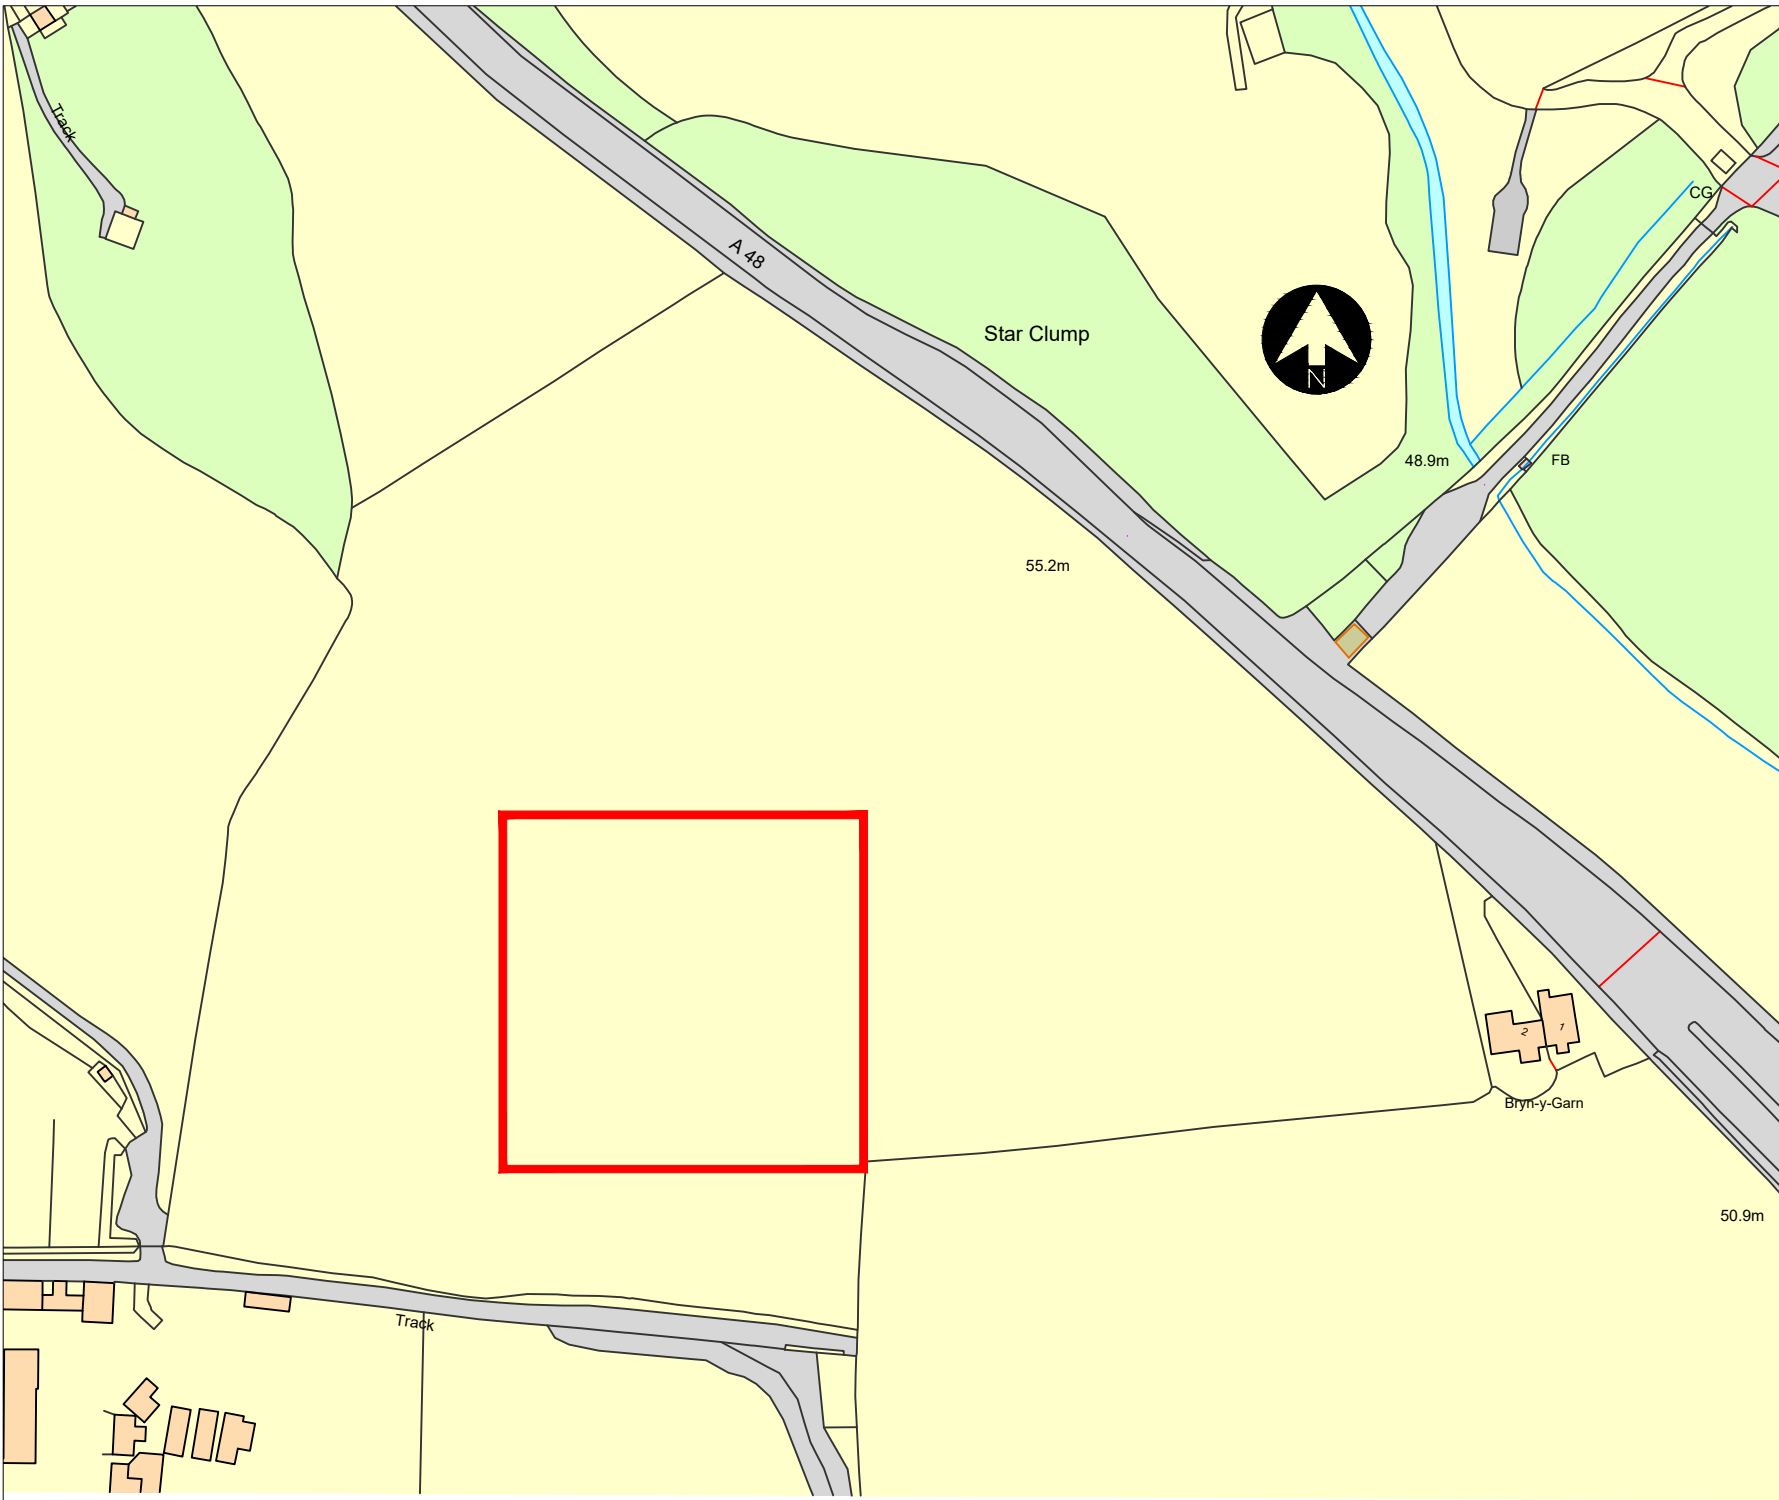

Drawing Number 2377/1

Legend

 Location of Site

Notes

Levels show are design levels merged with existing ground levels.

Volume of Fill required to meet design levels - approximately 20,930m3

OS Grid spacing at 50m

Rev	Date	Status/Ammendments
CLIENT		
Evan Williams and Sons		
PROJECT		
Old Park Farm Land Improvement		
TITLE		
Site Location		
DRAWING NUMBER		REVISION
2377/1		0
DATE	DRAWN	CHECKED
12.23	BR	
SCALE AT A4		1:1250

Geotechnology Limited
Ty Coed, Cefn-yr-Allt,
Aberdulais, Neath
SA10 8HE
01639 775293
www.geotechnology.net

