


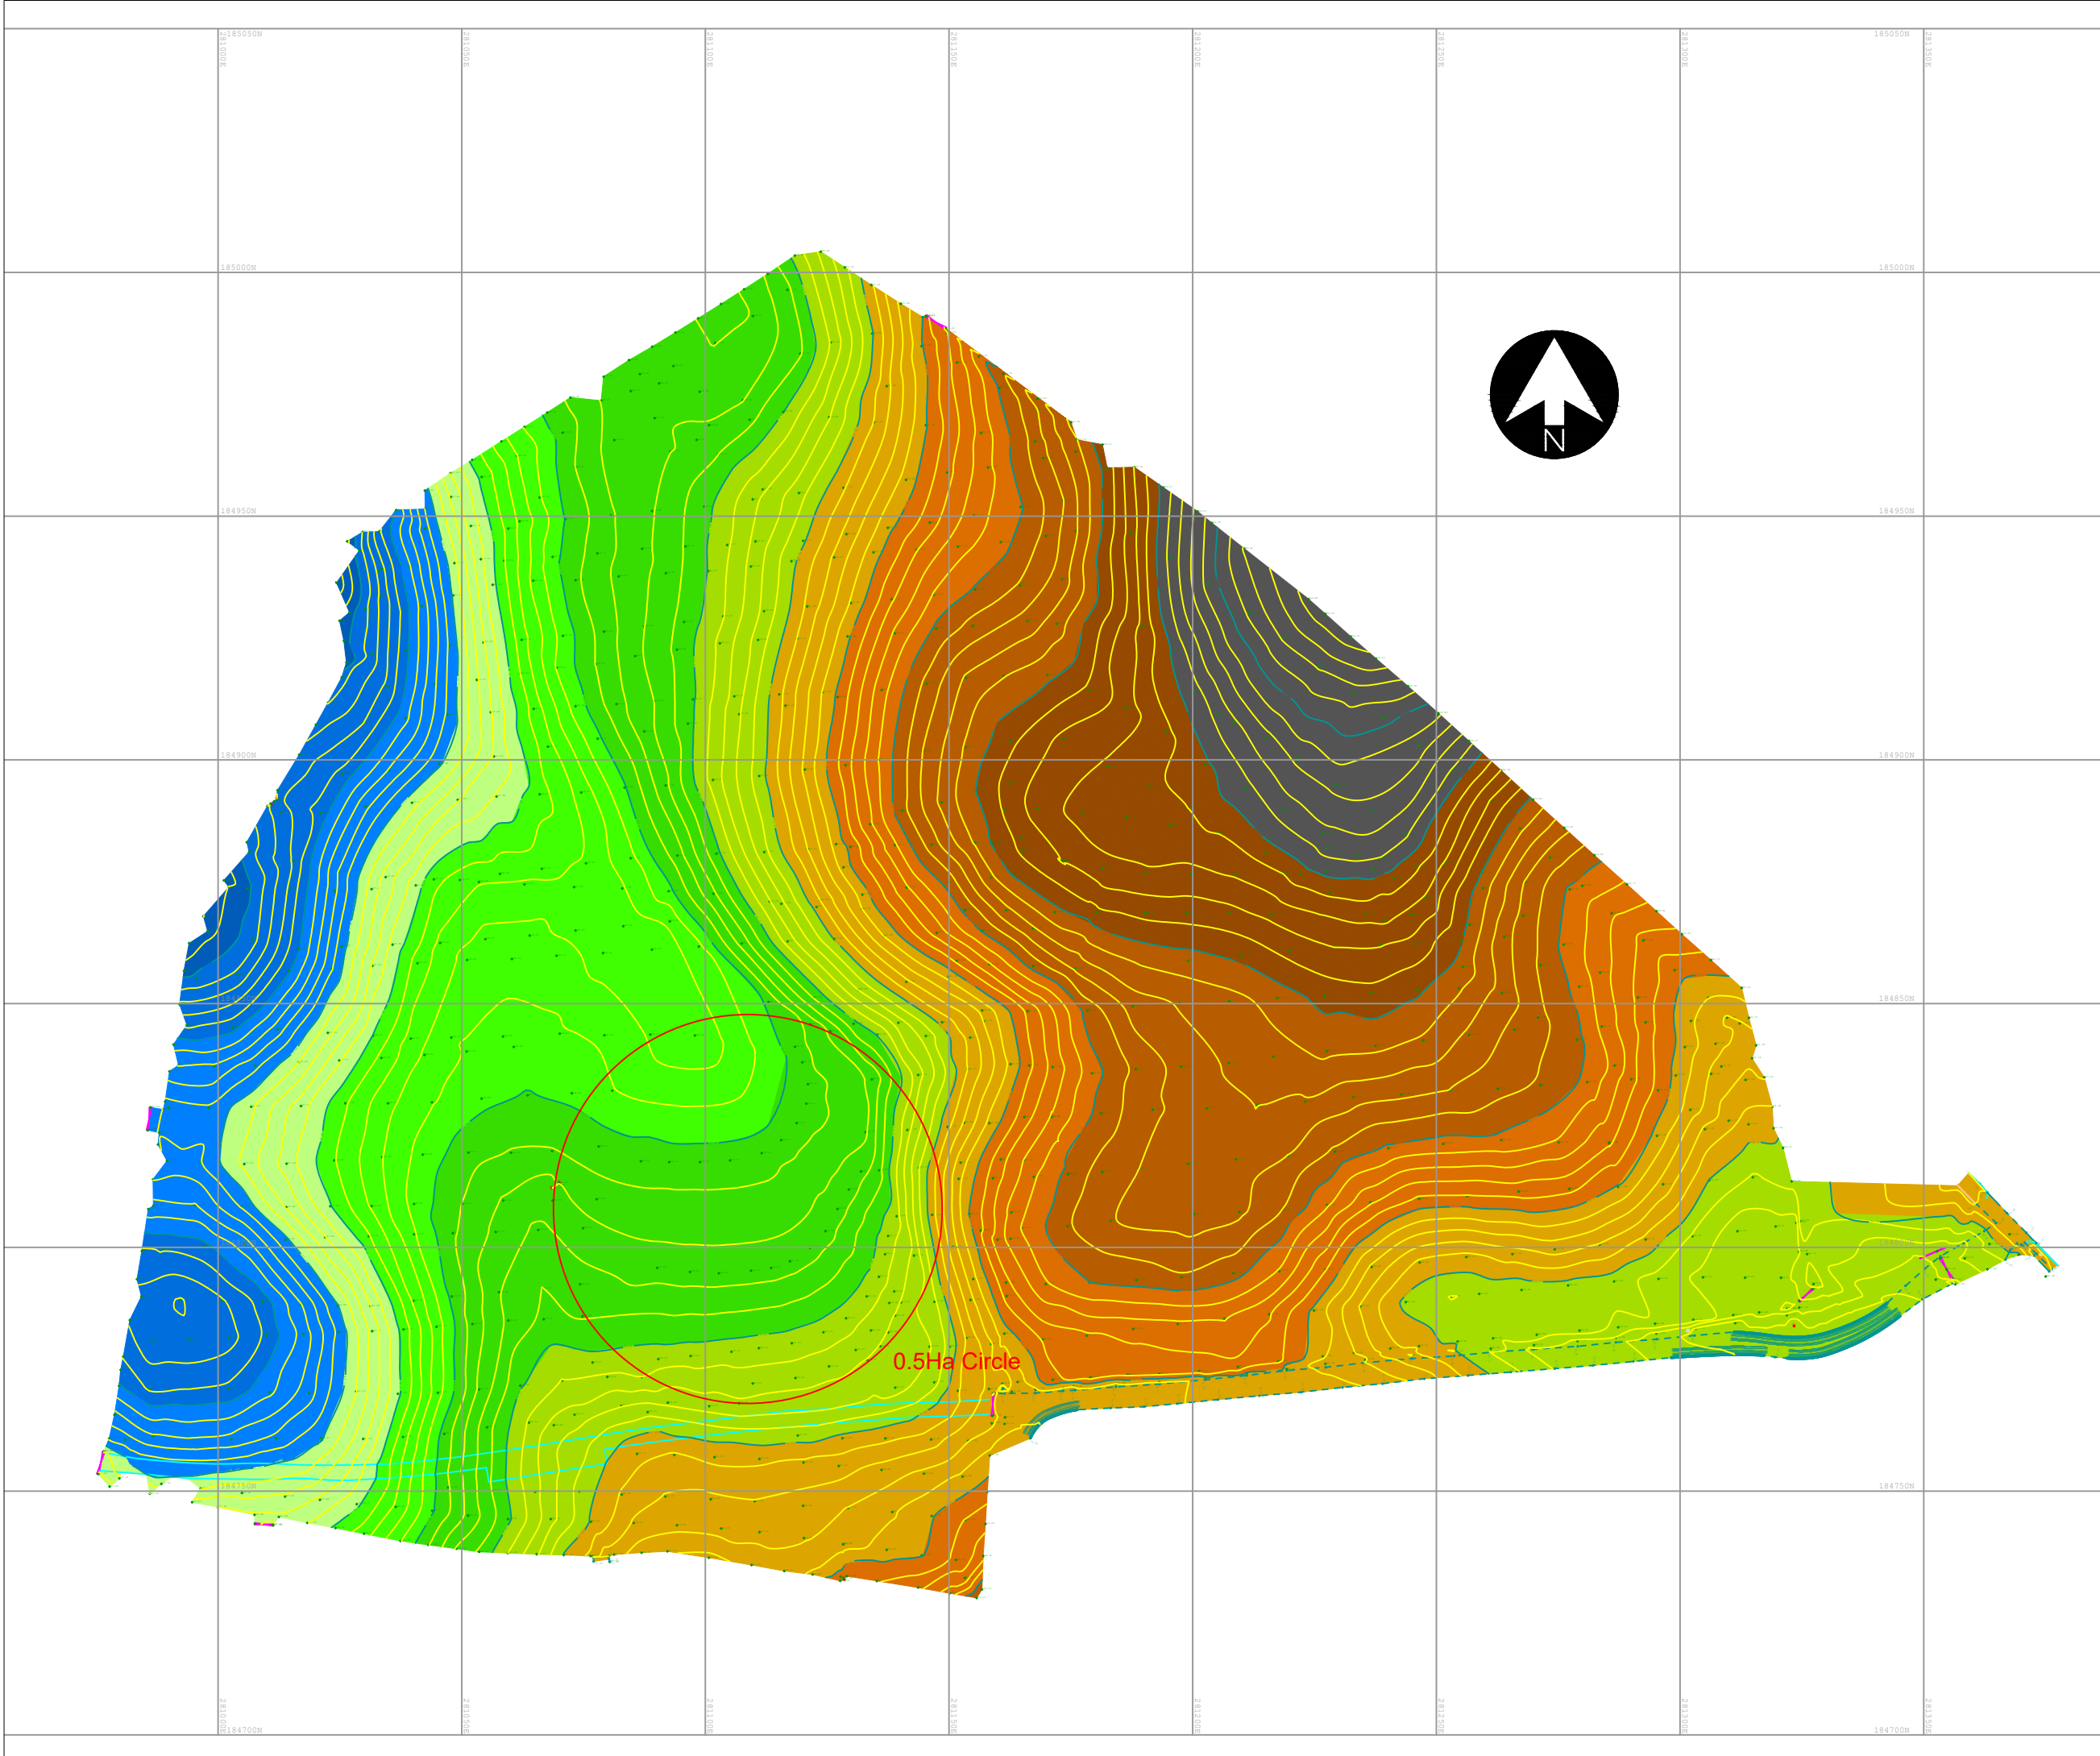

Drawing Number 2377/1r1

Legend

Normal Contour (0.2m)

Prominent Contour (1.0m)

Spot Level

Height ranges

55

54

53

52

51

50

49

48

47

46

45

44

43

Notes

Levels show are design levels merged with existing ground levels.

Volume of Fill required to meet design levels - approximately 3087m3

OS Grid spacing at 50m

1	12.23	Re-profiling limited to 0.5Ha
Rev	Date	Status/Ammendments

CLIENT

Evan Williams and Sons

PROJECT

Old Park Farm Land Improvement

TITLE

Design Levels

DRAWING NUMBER			REVISION
2377/1r1			0
DATE	DRAWN	CHECKED	SCALE AT A3
09.23	KJT		1:1250

Geotechnology Limited
Ty Coed, Cefn-yr-Allt,
Aberdulais, Neath
SA10 8HE
01639 775293
www.geotechnology.net