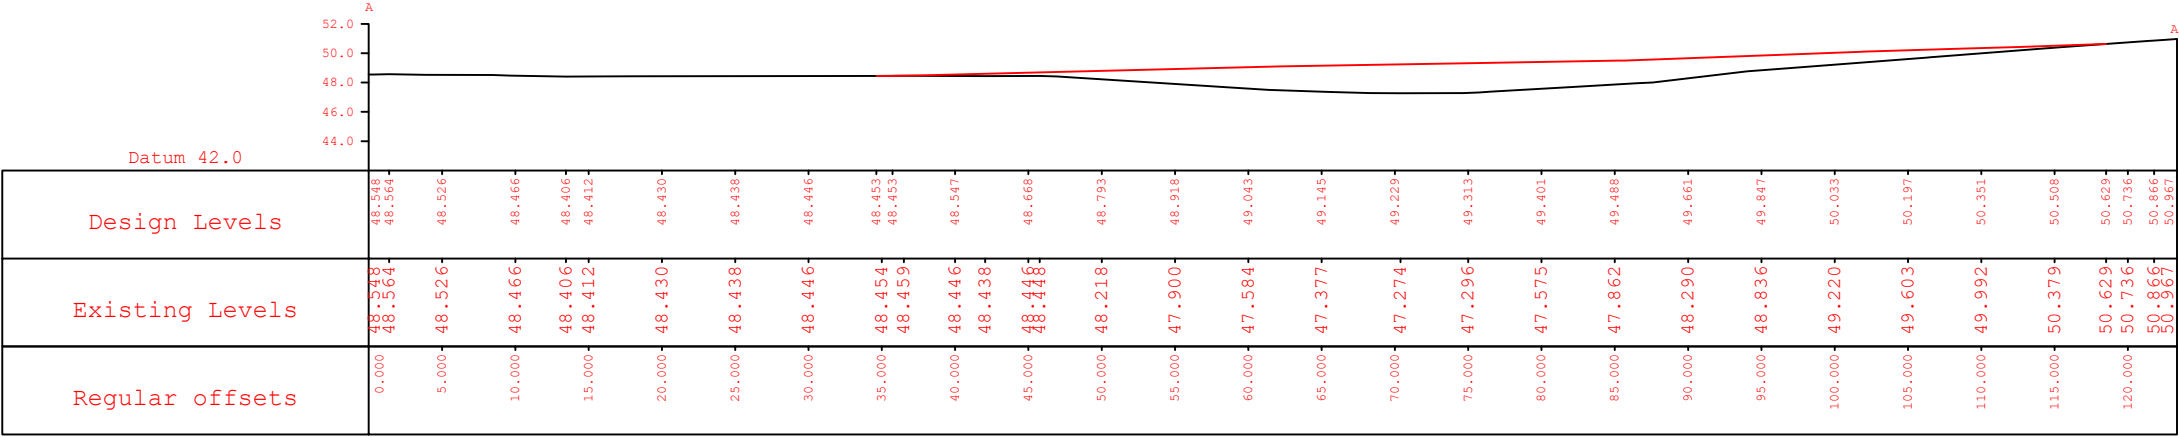
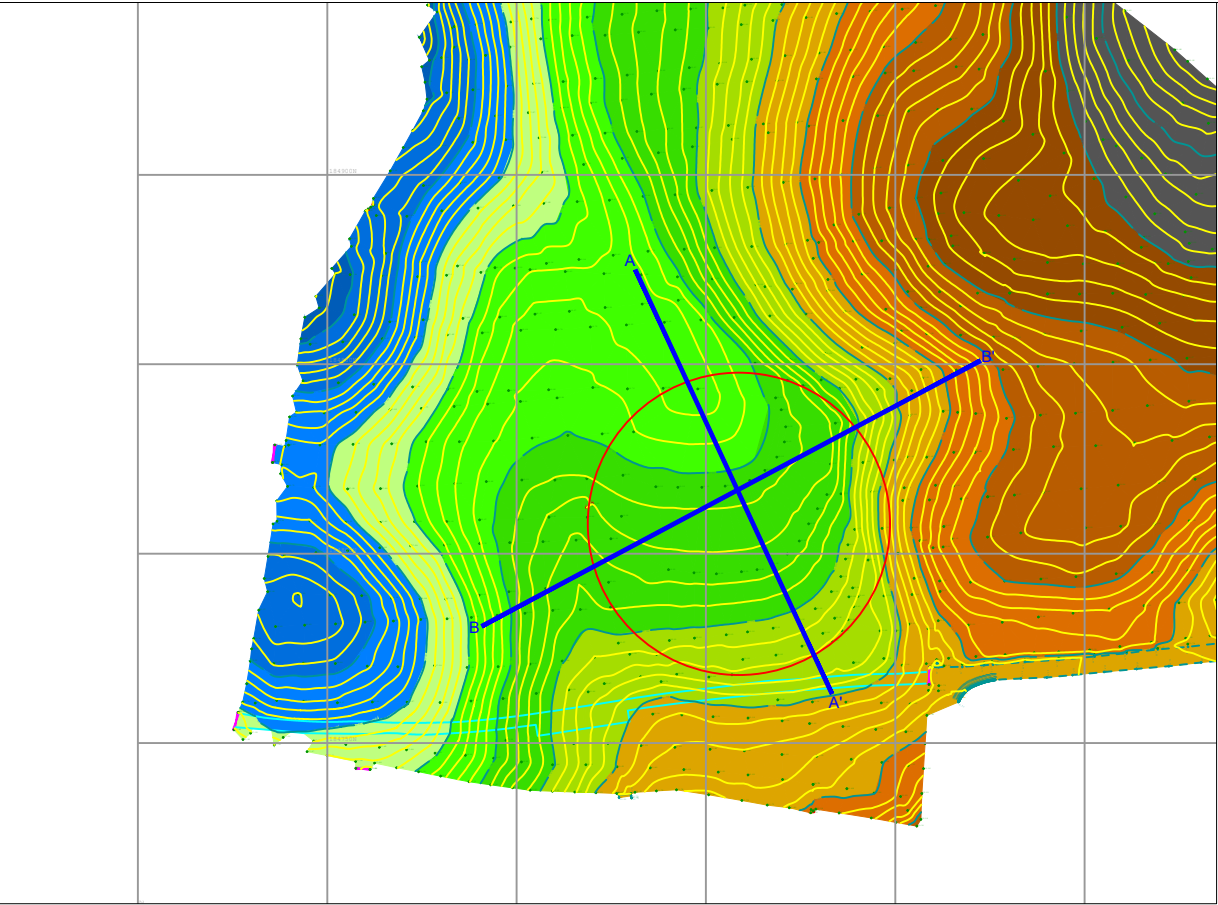


Drawing Number 2377/2r1

Legend

Notes

Sections include existing and design levels (red).

1	12.23	Re-profiling limited to 0.5Ha
Rev	Date	Status/Ammendments

CLIENT

Evan Williams and Sons

PROJECT

Old Park Farm Land Improvement

TITLE

Design Sections

DRAWING NUMBER		REVISION	
2377/2r1		0	
DATE	DRAWN	CHECKED	SCALE AT A3
09.23	KJT		1:1250

Geotechnology Limited
Ty Coed, Cefn-yr-Allt,
Aberdulais, Neath
SA10 8HE
01639 775293
www.geotechnology.net

