


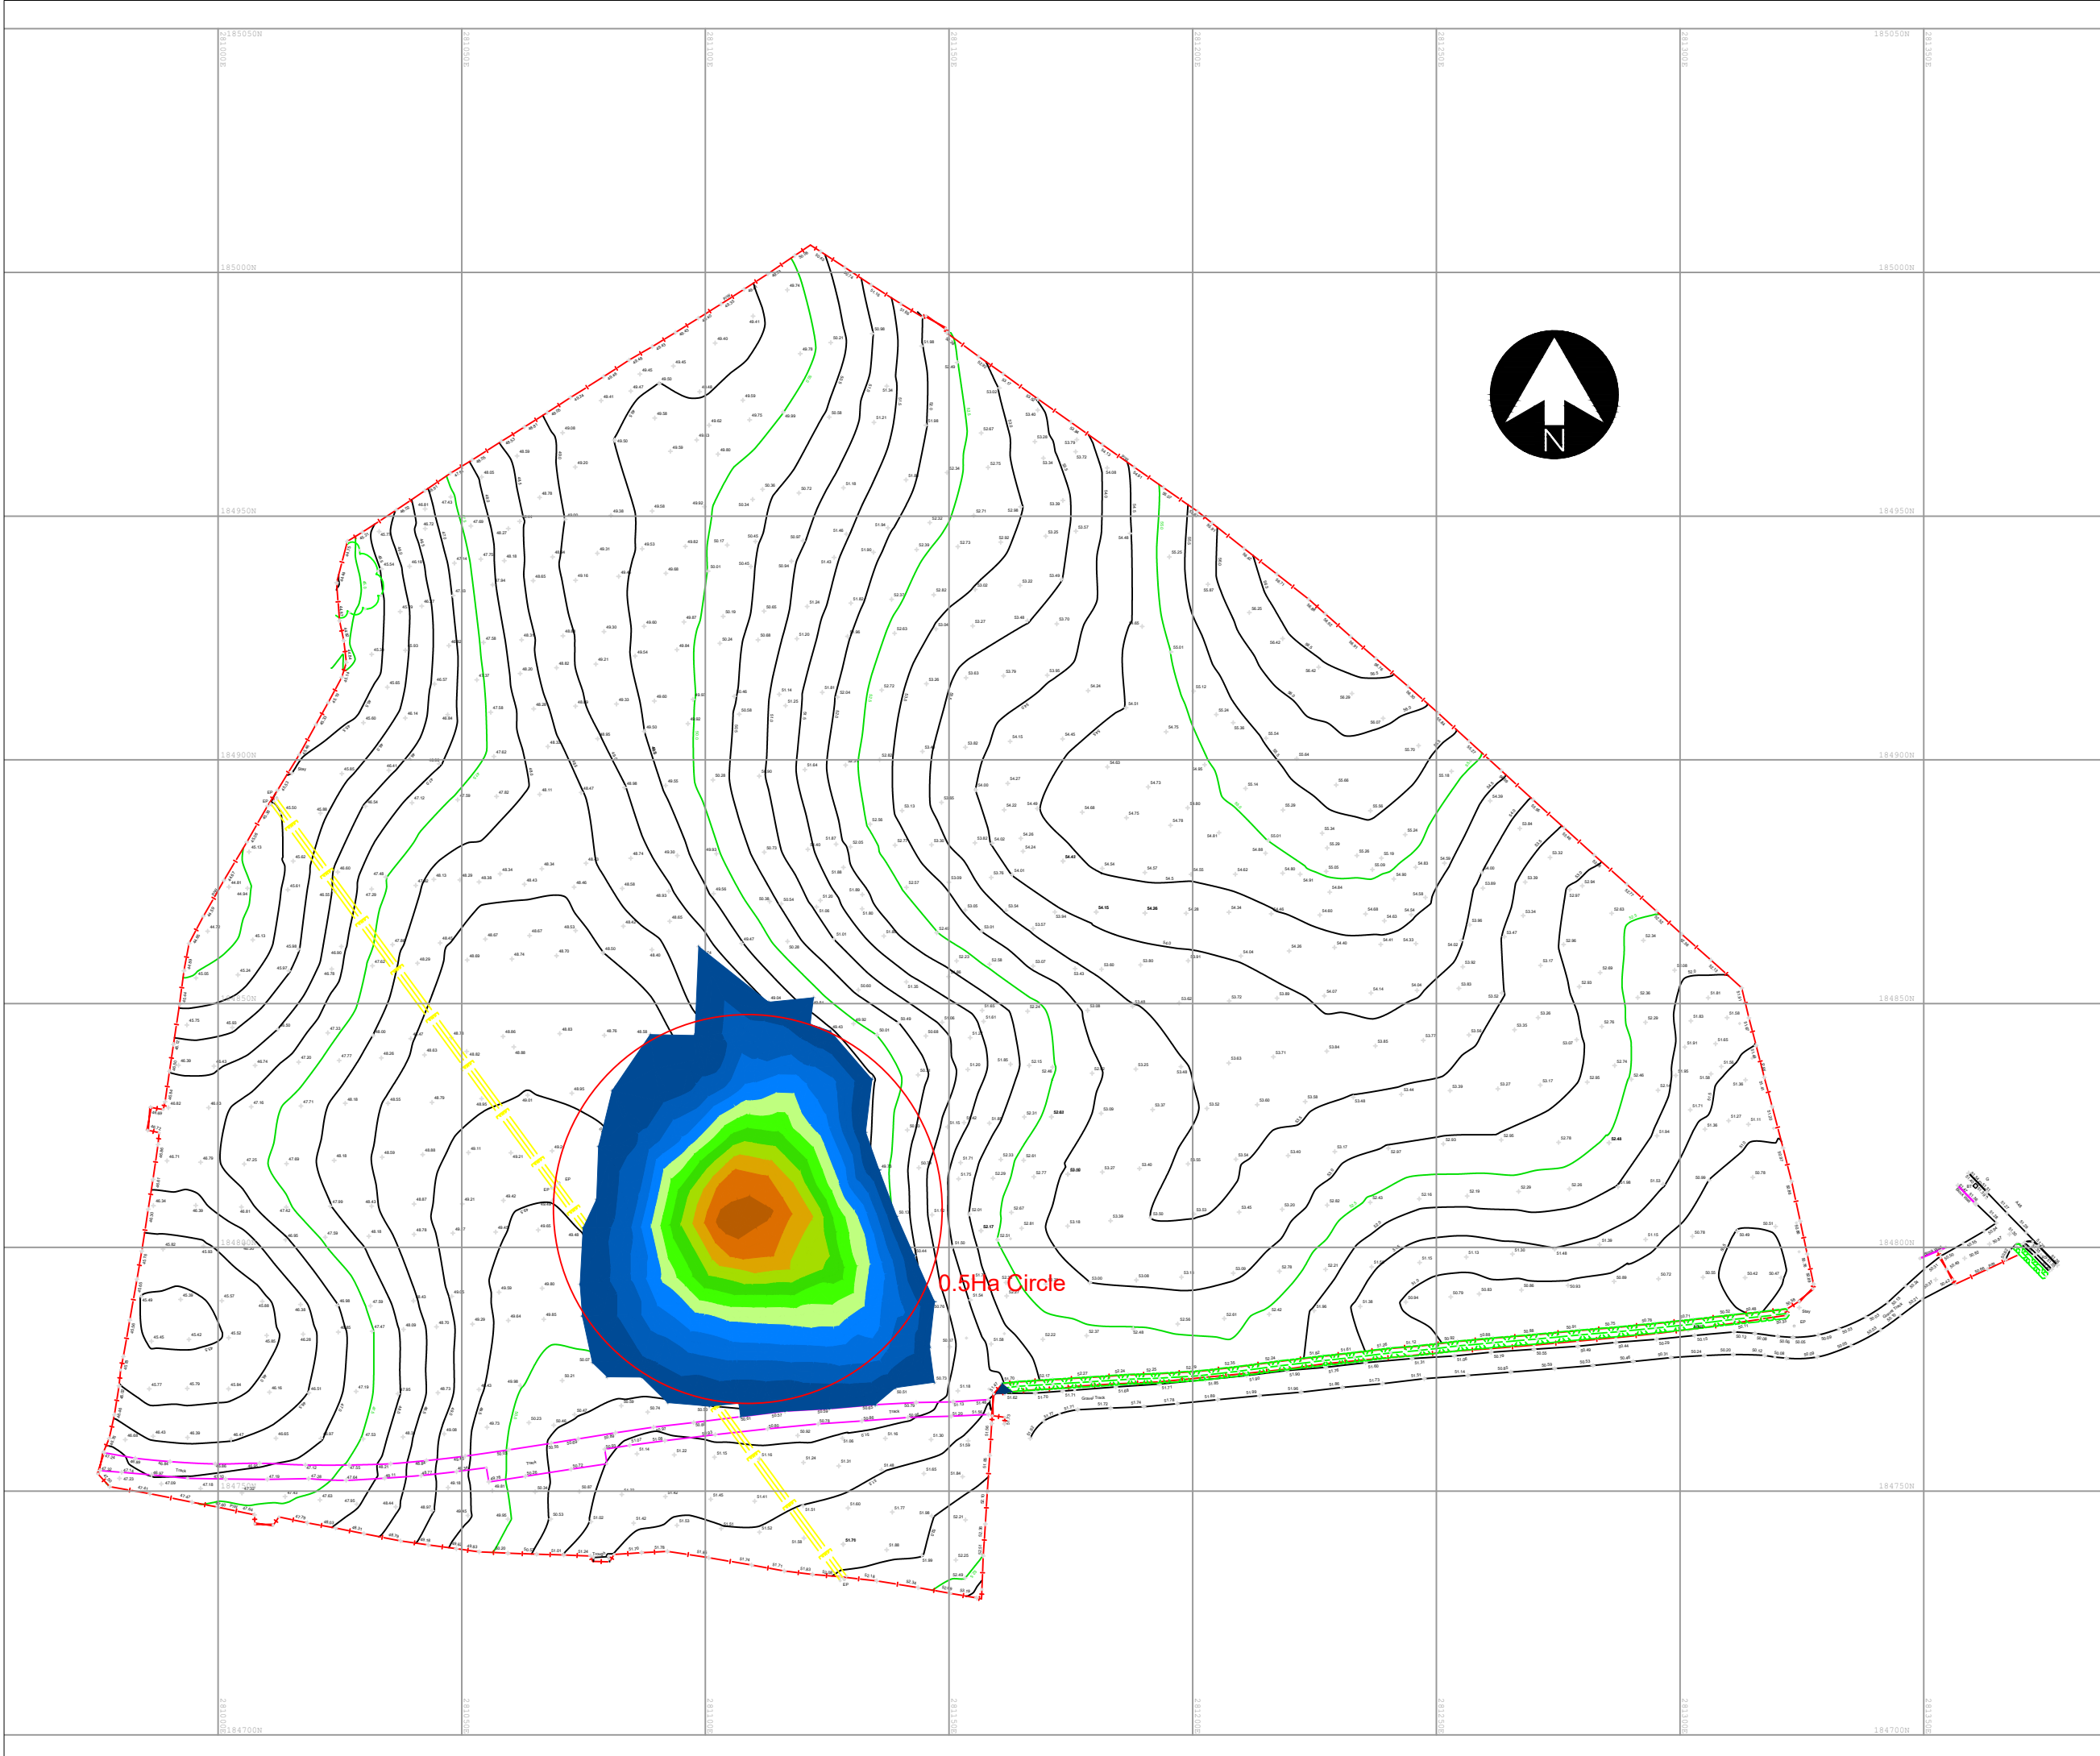

Drawing Number 2377/3r1

Legend

Height ranges

2.4

2.2

2.0

1.8

1.6

1.4

1.2

1.0

0.8

0.6

0.4

0.2

0.0

Notes

Background survey detail shows existing survey provided by client.

Colour contours represent fill thickness required to meet design levels.

Volume of Fill required to meet design levels - approximately 3087m³

Approximate area covered by Fill - 4845m² (plan), 4854m² (slope).

OS Grid spacing at 50m

1	12.23	Re-profiling limited to 0.5Ha
Rev	Date	Status/Ammendments

CLIENT

Evan Williams and Sons

PROJECT

Old Park Farm Land Improvement

TITLE

Fill Isopachyte

DRAWING NUMBER			REVISION
2377/3r1			0
DATE	DRAWN	CHECKED	SCALE AT A3
12.23	KJT		1:1250

Geotechnology Limited
Ty Coed, Cefn-yr-Alit,
Aberdulais, Neath
SA10 8HE
01639 775293
www.geotechnology.net