


THIS IS A C.A.D. PRODUCED DRAWING AND SHOULD NOT BE AMENDED BY HAND.

NOTES

1 All dimensions in millimetres unless otherwise stated.

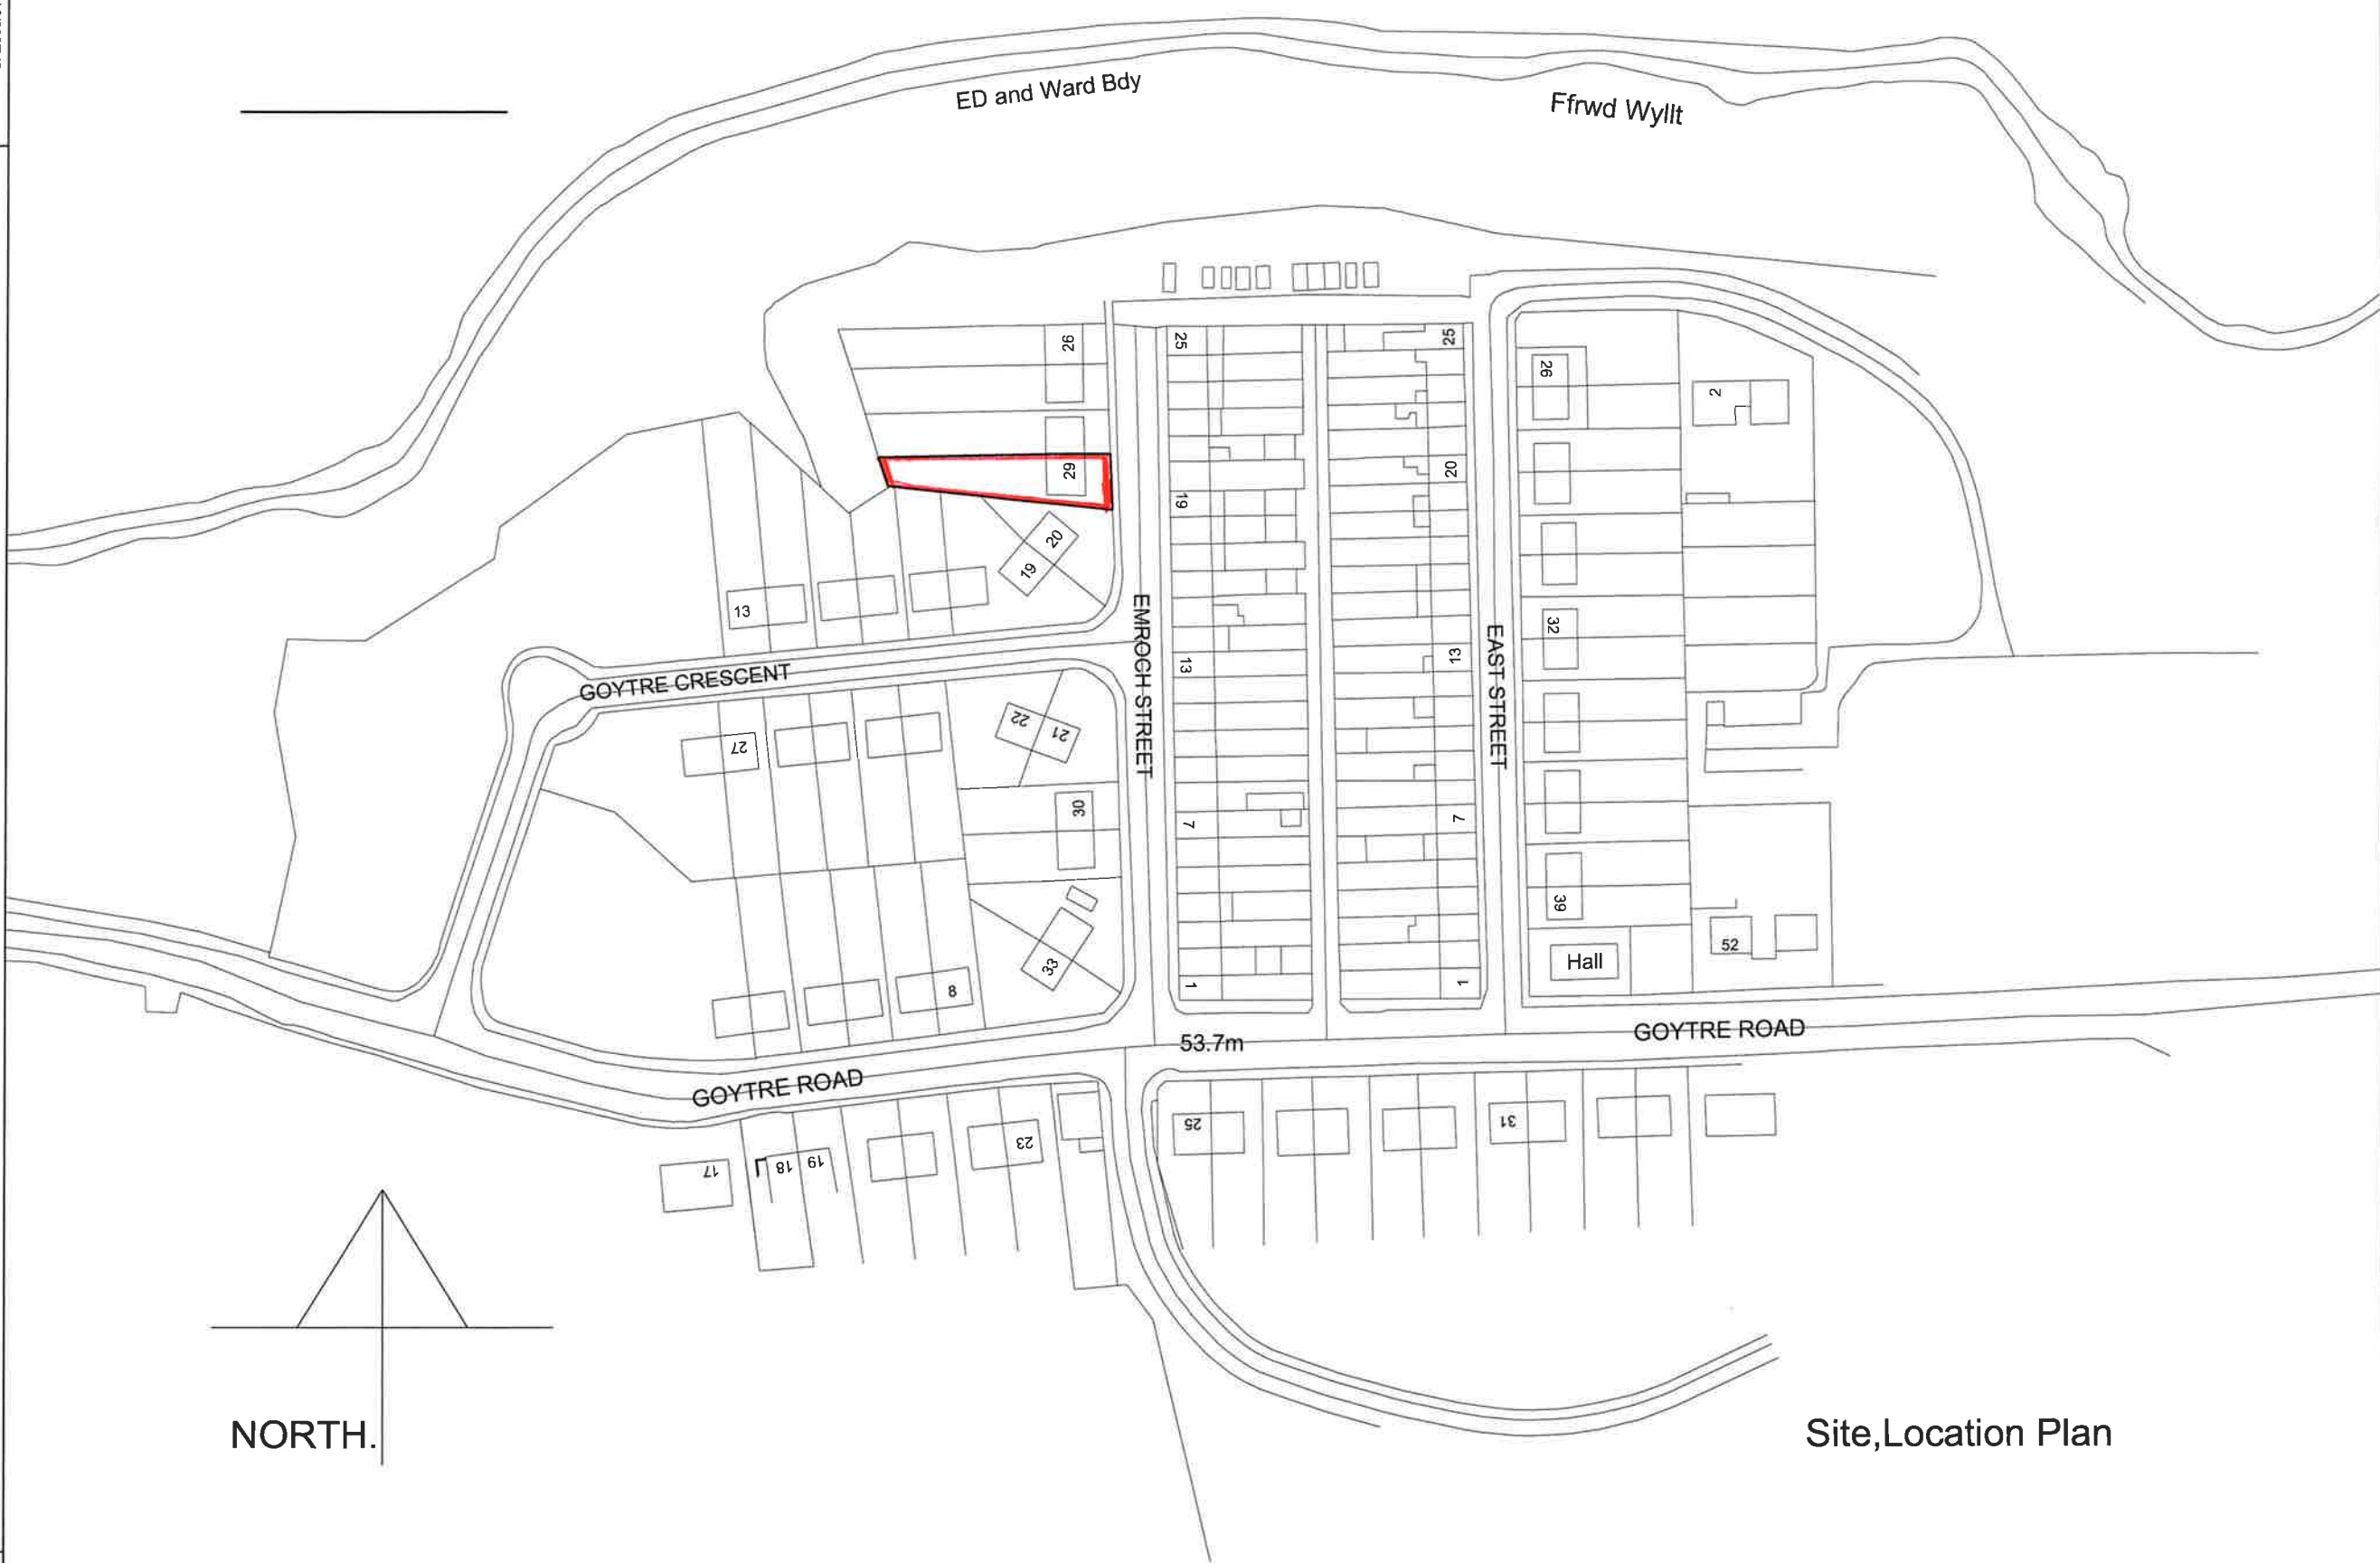

Rev	Details	Dr	Date
-----	---------	----	------



Neath Port Talbot
Castell-nedd Port Talbot
County Borough Council Cyngor Bwrdeistref Sirol

Neath Port Talbot Castell -nedd Port Talbot
County Borough Council Cyngor Bwrdeistref Sirol
GRANTS AGENCY
Social Services, Health and Housing
Housing Renewal and Adaptations Service
Civic Centre
Port Talbot
SA13 1PJ

Project
29 Emroch Street
Goytre
Port Talbot
parking bay

Drawn	slc	Checked		Approved	
Date	28.2.23	Date		Date	28/2/2023
Scales	1:1250				
Drawing No.	DFG5833/05				