


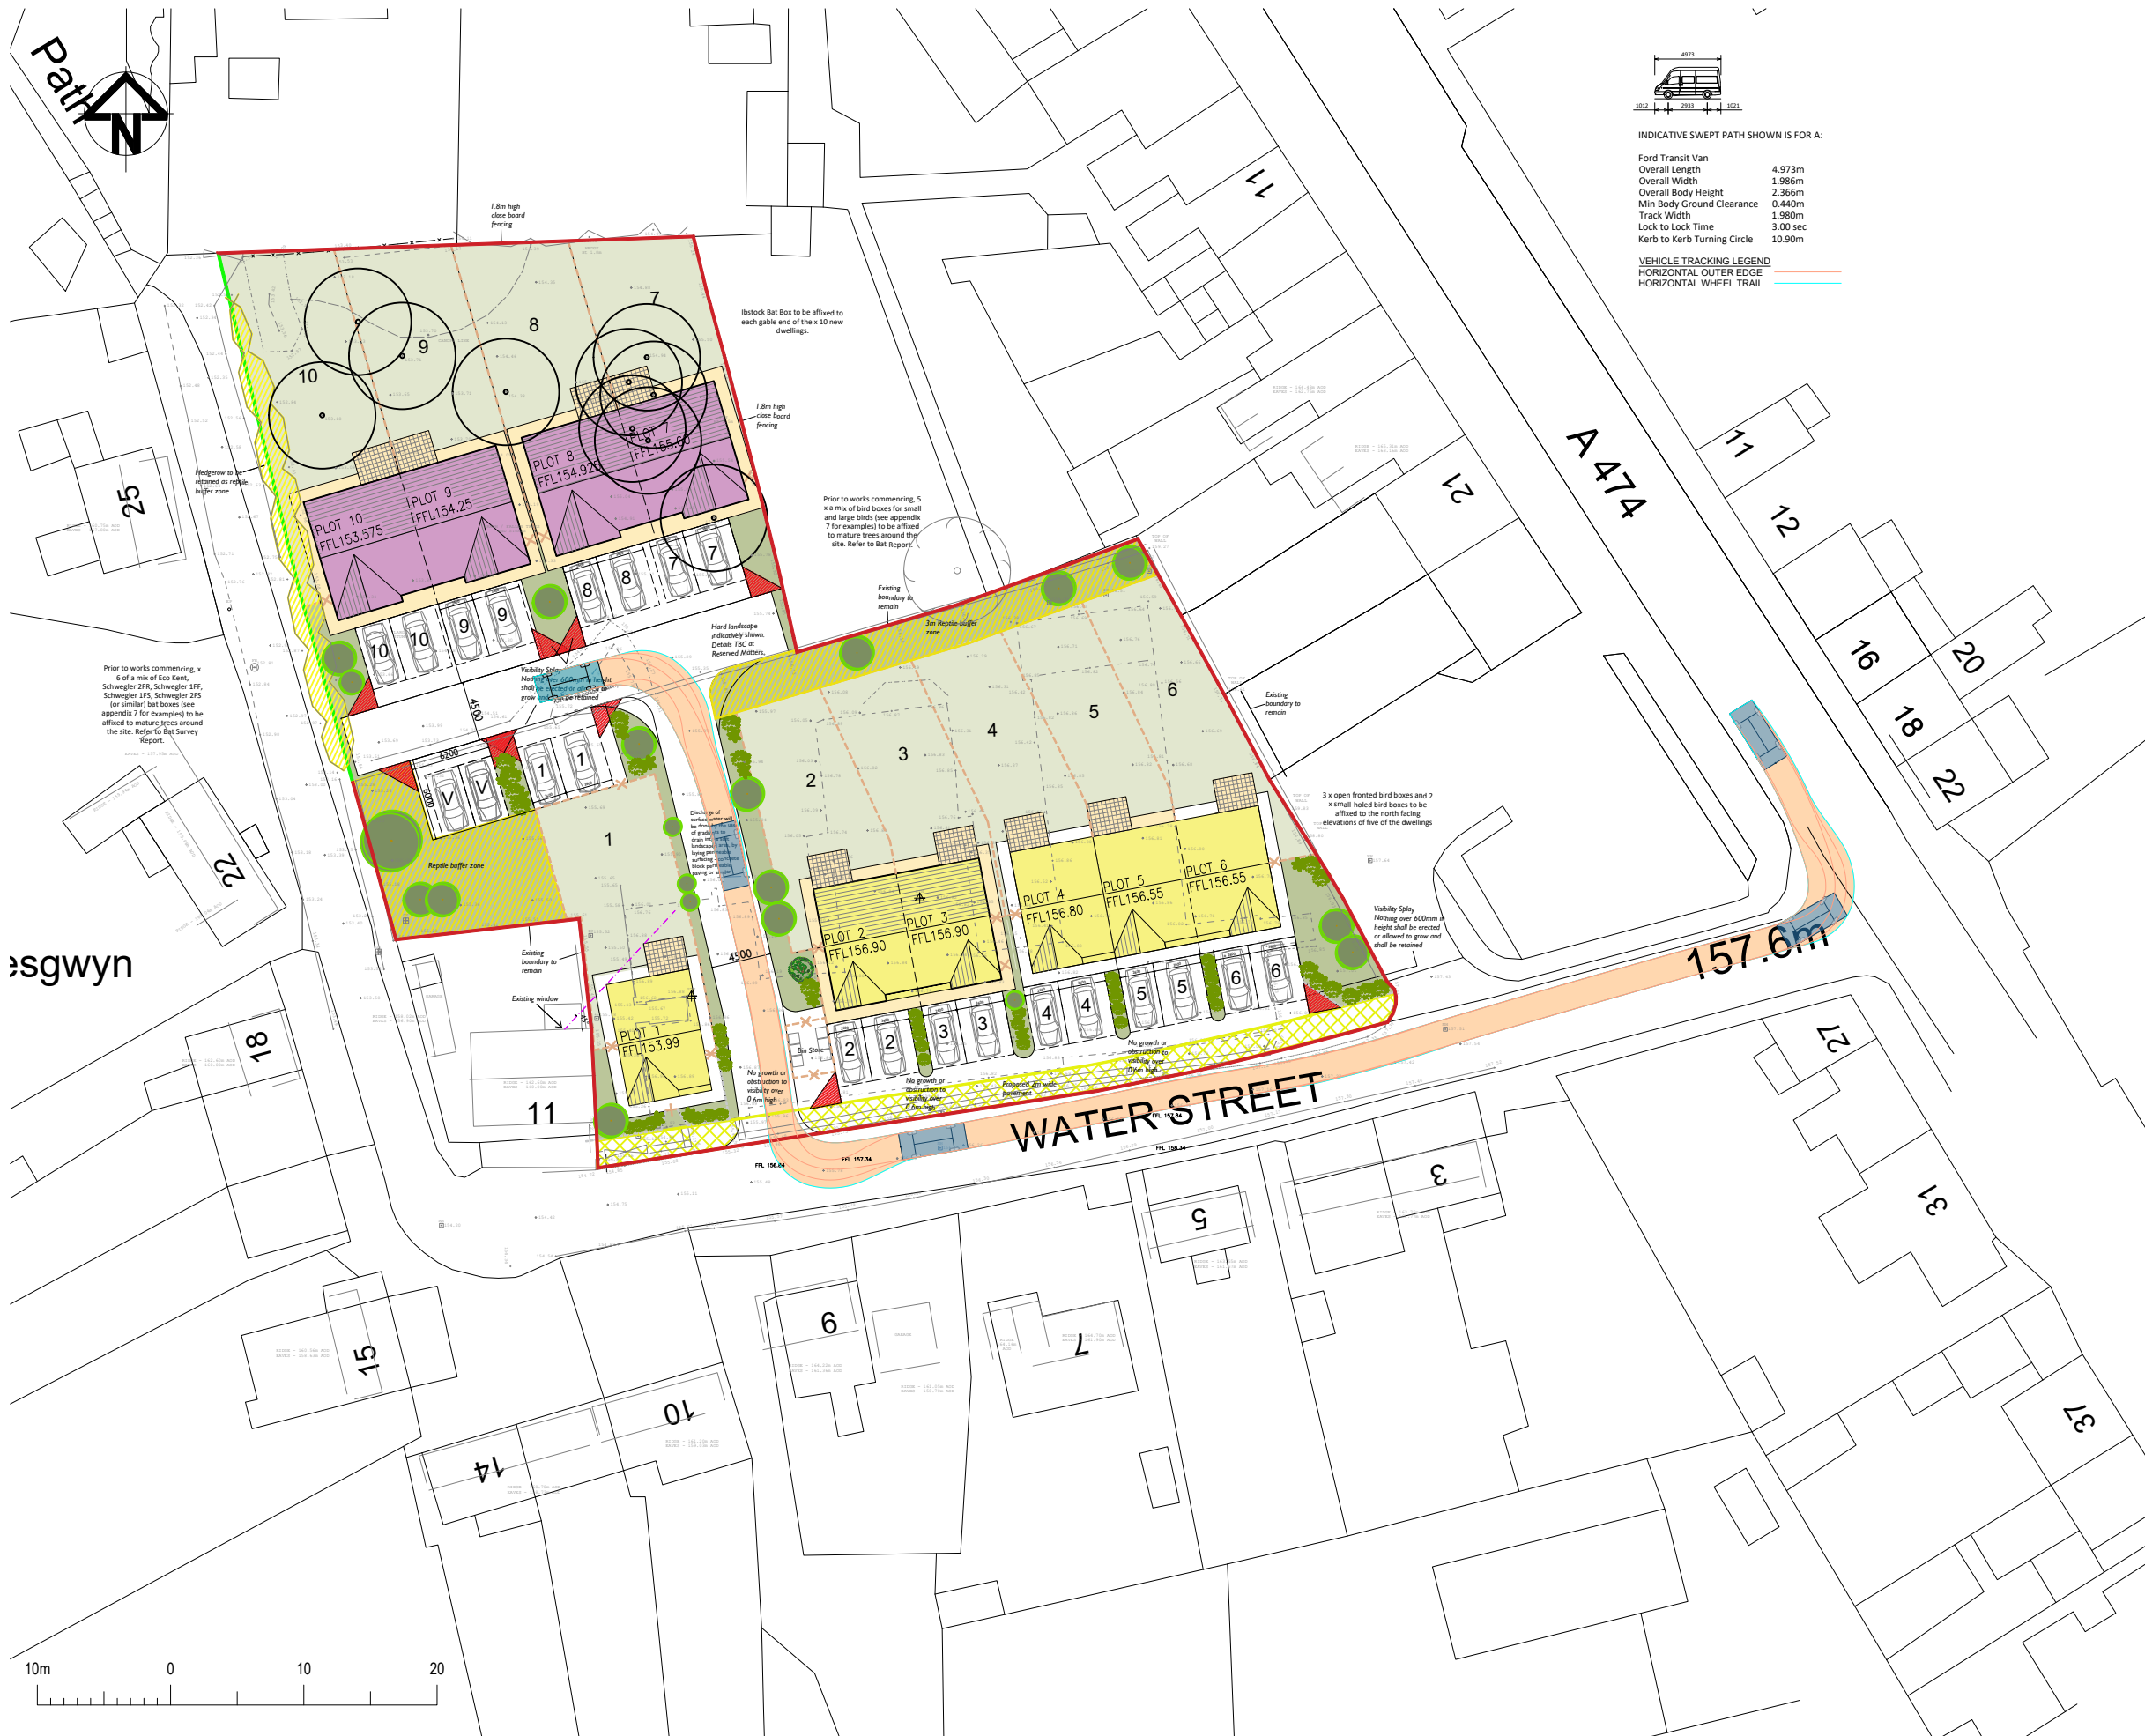

General Notes

- ALL DIMENSIONS ARE INDICATIVE AND IN METRES UNLESS NOTED OTHERWISE.
- DO NOT SCALE THIS DRAWING. USE FIGURED DIMENSIONS ONLY.
- ALL LEVELS ARE IN METRES ABOVE ORDNANCE DATUM (AOD) BASED ON THE TOPOGRAPHICAL SURVEY DRAWING SUPPLIED BY THE CLIENT.
- ANY DISCREPANCIES TO BE REPORTED TO THE ENGINEER.
- THIS DRAWING IS TO BE READ IN CONJUNCTION WITH ALL OTHER RELEVANT ARCHITECTS AND ENGINEERS DRAWINGS AND SPECIFICATIONS.
- THE SPECIFICATION IN ALL ASPECTS SHALL BE IN ACCORDANCE WITH THE CURRENT RESIDENTIAL DESIGN GUIDE AND SPECIFICATION IN FORCE WITHIN THE COUNTY AT THE TIME OF CONSTRUCTION.
- COPYRIGHT OF THIS DRAWING IS RETAINED BY THE ENGINEER AND IT MUST NOT BE REPRODUCED IN WHOLE OR PART WITHOUT WRITTEN CONSENT.

B	Drawing Nos. corrected	18.12.2023
A	For Discussion	30.08.2023
No.	Revision/Issue	Date

Firm Name and Address

LvW
Highways

LvW Highways Ltd
Blawpore
Fellingwm Uchaf
Carmarthen
SA32 7PR
Mbl:07769 226695

Project Name and Address

Land at Water Street,
Gwaun Cae Gurwen,
Ammanford, SA18 1HA
Vehicle swept path for
3.5t Transit van

Project	2023-800	Sheet
Date	18.12.2023	AP02
Scale	1:500@A3L	