


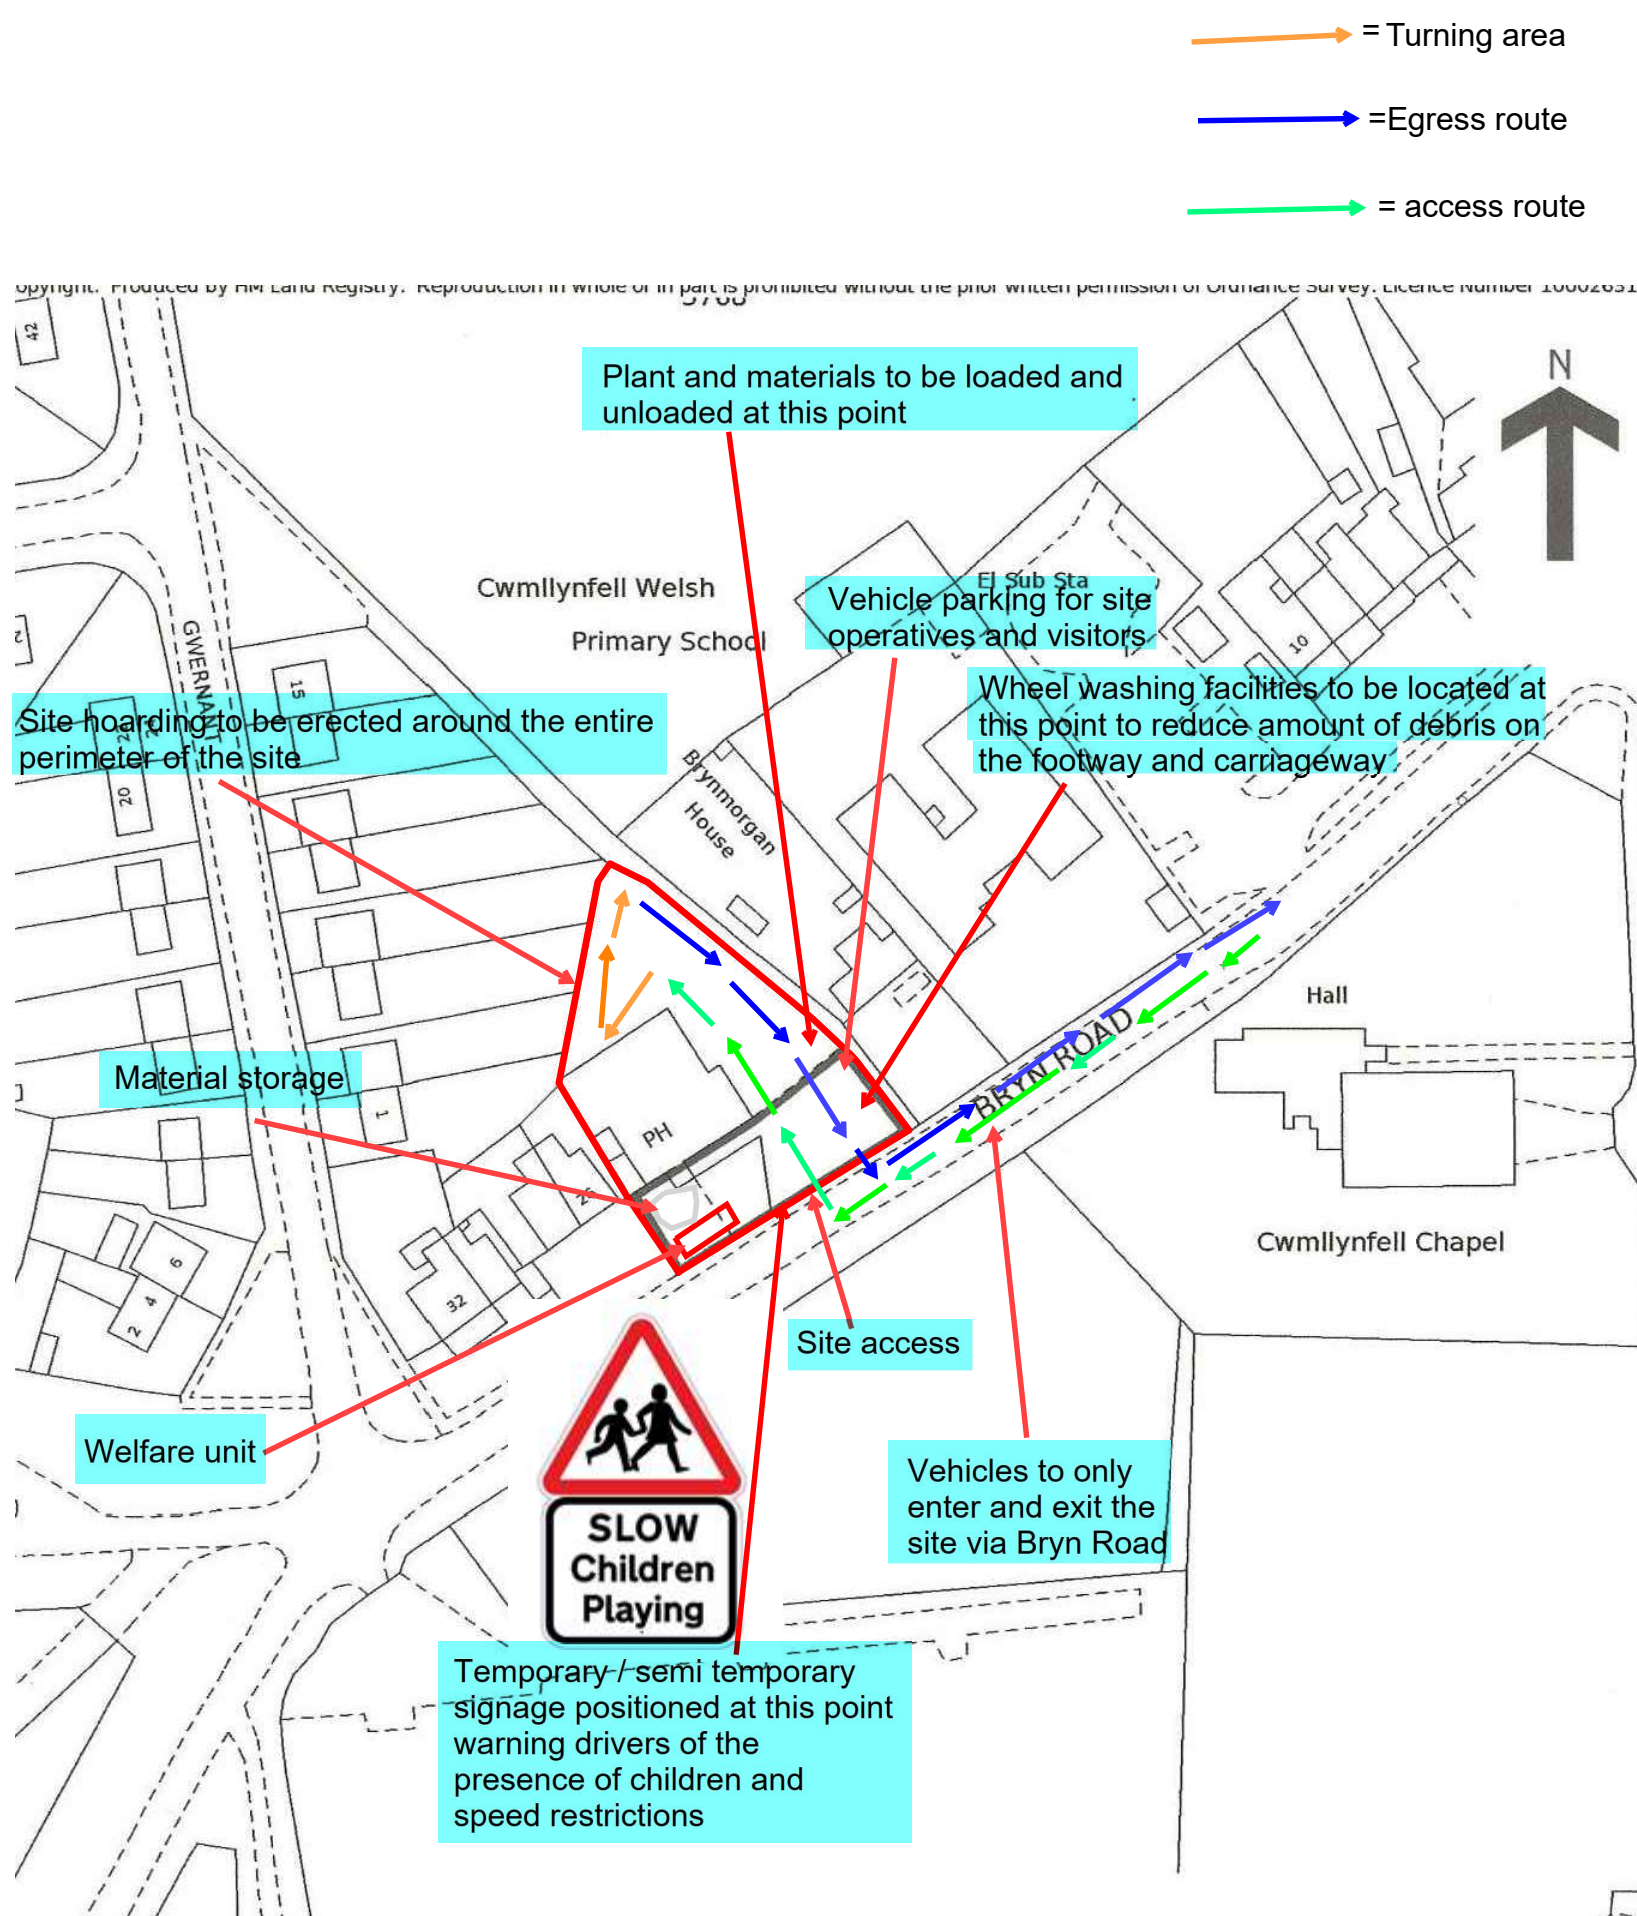

PROPOSED LOCATION PLAN

SCALE-1:1000

The frequency and size of vehicles used to transport the waste material arising from the demolition works will be as follows:

8 -Wheeler Pivot Truck, 4 times a day

Drainage measures during demolition phases will ensure that the drainage of any adjoining land, and land downstream is not interrupted or otherwise adversely affected by the development or pollutants from demolition. These measures will be approved under the required SAB application

Taking into account the proximity of residential dwellings and the adjacent school, there shall be no deliveries in excess of 3.5 tonnes shall access or leave the site via any route during the hours of 8am to 9.30am and 2.30pm to 4pm during school term times

The loading / collection areas shall be clear of vehicles and materials before the next lorry / vehicle arrives at the site. Vehicles shall not wait or stack on to any road adjacent to the site or outside the site. A call-up procedure will be used to ensure compliance.

© This drawing is copyright Scale. Contractor to check all dimensions on site and to report any discrepancies directly to the SD.		
Date: OCT 2021		
Project: PROPOSED HOUSES AT SWANSEA		
Client:		
Description: PROPOSED LOCATION PLAN	Job No:	Scale: 1:1000 ON A3
	Dwg No: 207	Drawn By: KG
 SK DESIGNS 399, Clewrester Way, Llanidloes, Cardiff CF23 6BJ Tel: 029 20 761 950 Fax: 029 20 761 950 Email: info@skdesigns.org.uk		