

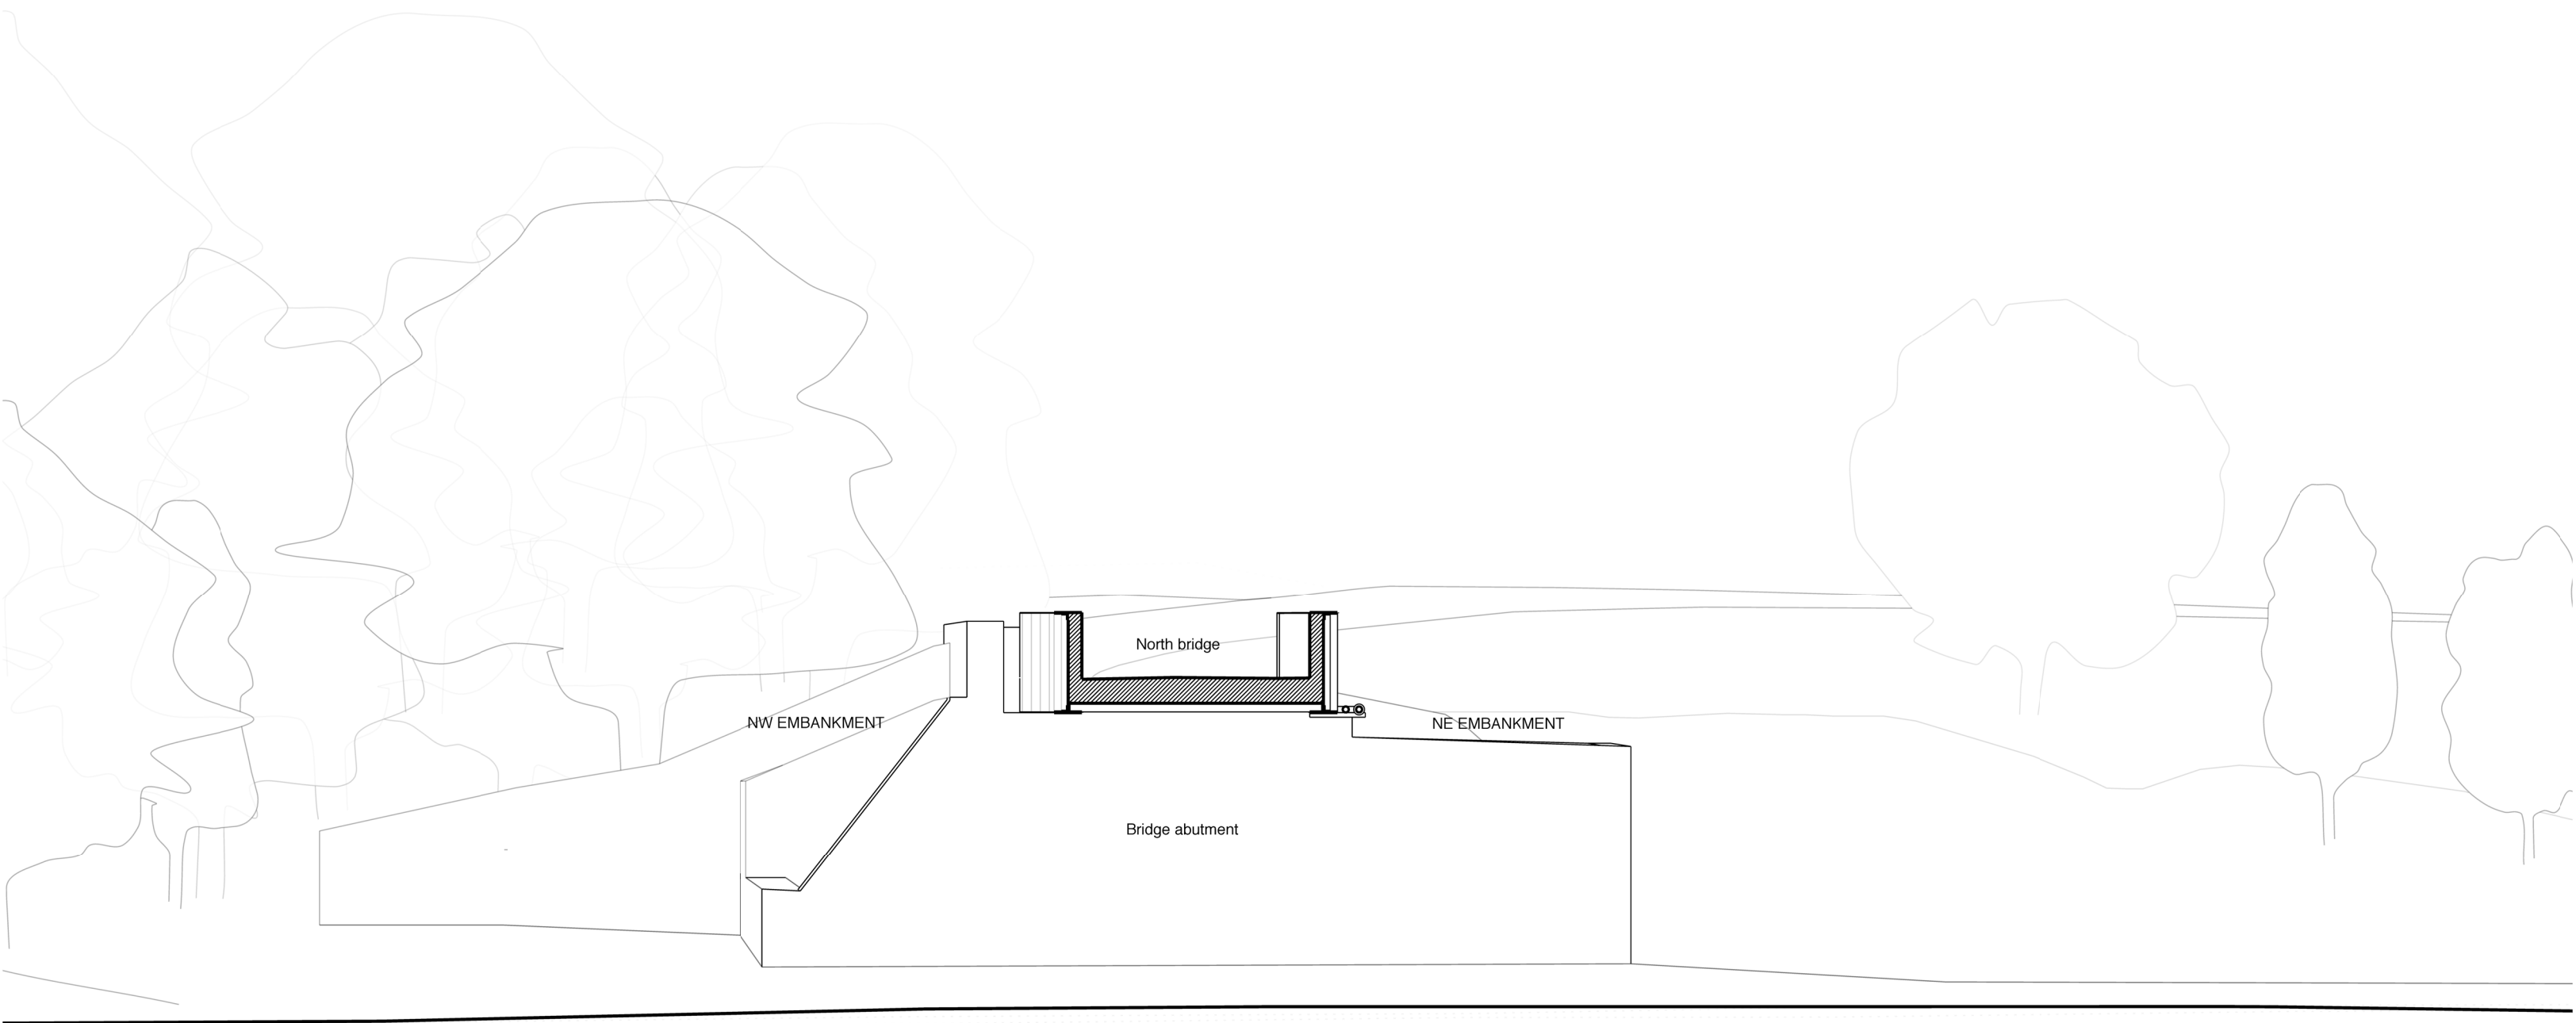


DO NOT SCALE FROM THIS DRAWING. USE FIGURED DIMENSIONS ONLY. FIGURED DIMENSIONS ARE IN MILLIMETRES. ALL LEVELS ARE IN METRES. ALL DIMENSIONS AND LEVELS SHALL BE VERIFIED ON SITE BEFORE PROCEEDING WITH WORKS. DETAILED SITE SURVEY TO BE CARRIED OUT TO VERIFY POSITIONS AND LEVEL RELATIONSHIPS WITH SITE FEATURES AND ORDNANCE SURVEY. THE ARCHITECT MUST BE NOTIFIED OF ANY DISCREPANCY. WHERE BUILDING COMPONENTS ARE DESCRIBED IN THE SPECIFICATION AS CONTRACTOR DESIGNED, "CONSTRUCTION" INFORMATION RELATING TO THOSE COMPONENTS ON THIS DRAWING REPRESENTS DESIGN INTENT ONLY.

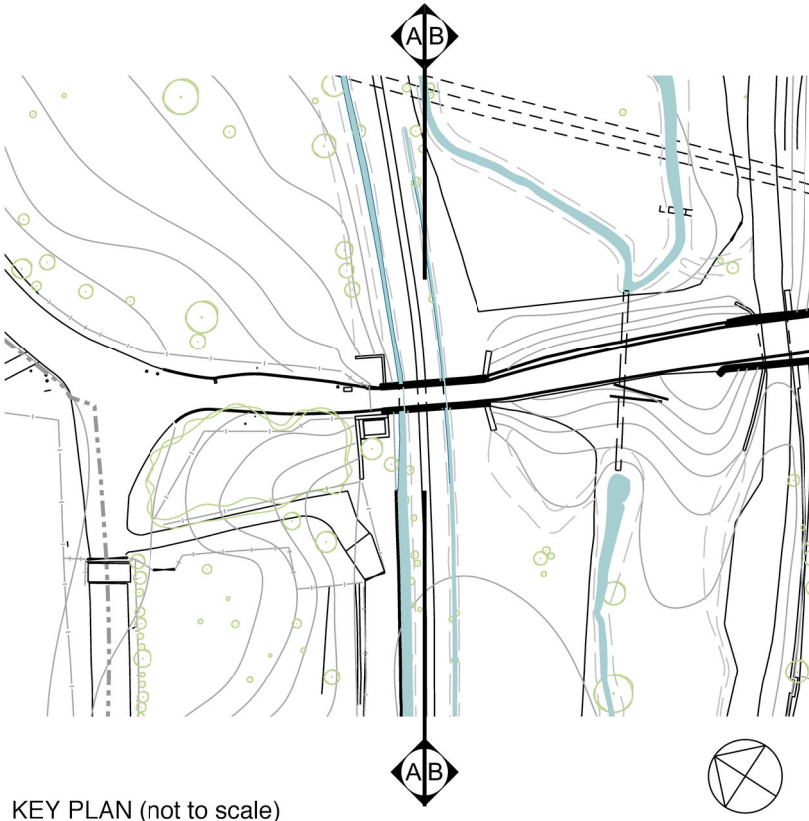

Short Section AA towards North

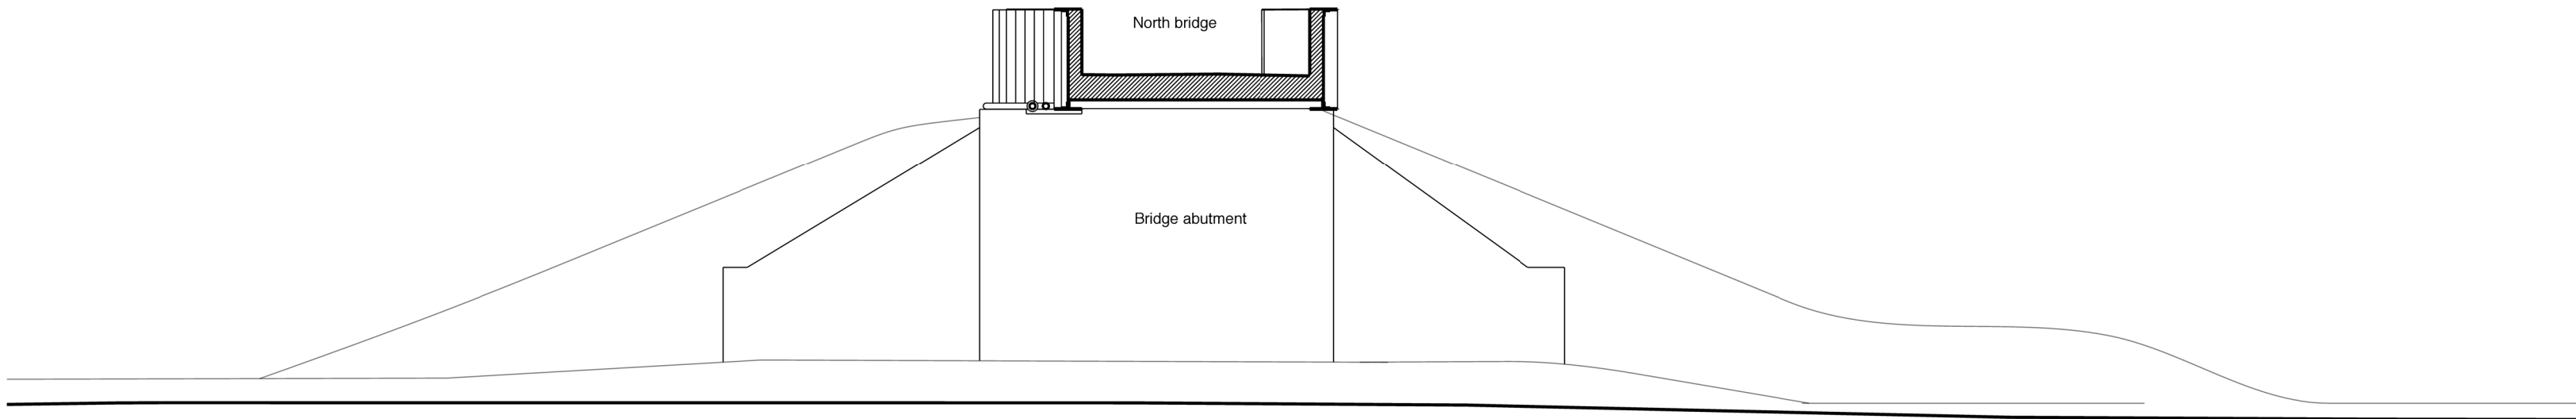

Short Section BB towards South

NOTES:

Drawings based on measured, visual and photographic surveys available at the time.

0 5m
1:100@A1

PD1	15.11.23	PLANNING
REV	DATE	NOTES

5th studio

**Architecture
& Urbanism**

mail@5thstudio.co.uk
www.5thstudio.co.uk

Darkroom
Brydell Street
Cambridge CB1 2LJ
+44 (0)1223 516009

Unit 14
21 Wren Street
London WC2X 0DF
+44 (0)20 7857 7221

2 King Edward Street
Oxford OX1 4BS
+44 (0)1865 884004

5th Studio is a Limited Company
Registered in England
Company No. 307328
VAT No. 771 206 682
5th Studio is a RIBA Chartered Practice

Project:						GCREB1	
Drawing Title:						Existing Short Sections	
Scale:						1:100 @ A1	
Status:						FOR INFORMATION	
Drwg No:							
Job Code	Originator	Zone	Level	Type	Role	Number	Rev
GCREB1- 5TH- XX- XX- DR- A-						0702	P0