

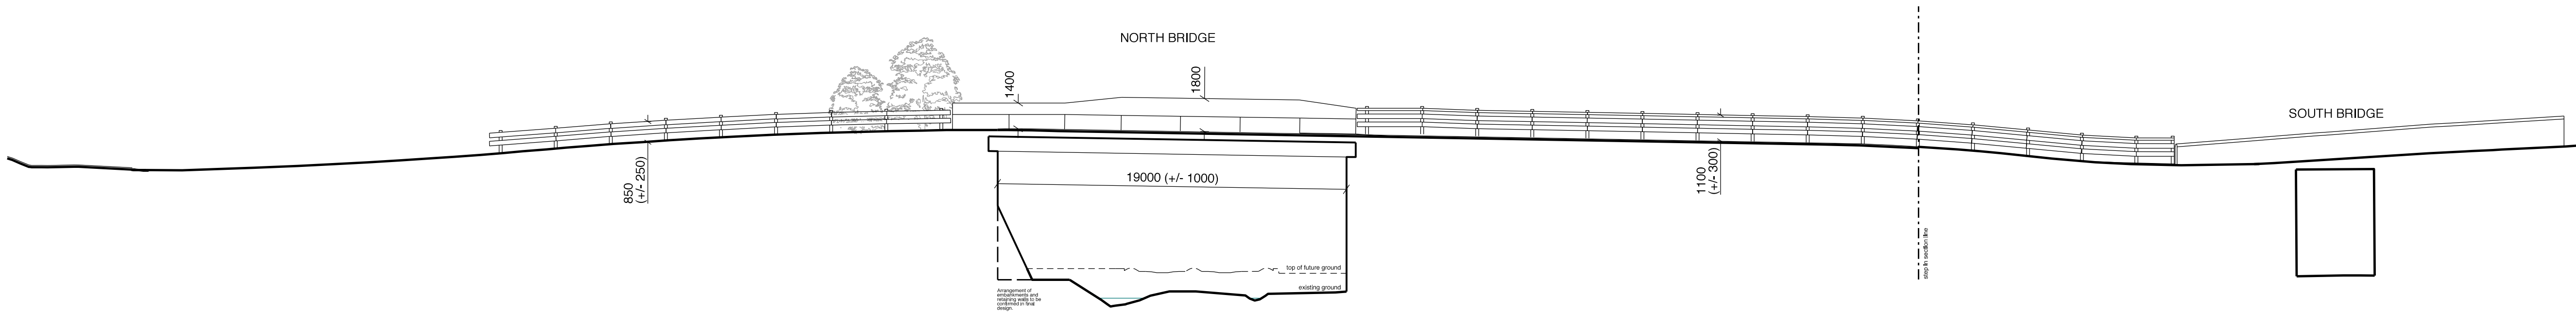


DO NOT SCALE FROM THIS DRAWING. USE FIGURED DIMENSIONS ONLY. FIGURED DIMENSIONS ARE IN MILLIMETRES UNLESS INDICATED OTHERWISE. ALL LEVELS ARE IN METRES. ALL DIMENSIONS AND LEVELS SHALL BE VERIFIED ON SITE BEFORE PROCEEDING WITH WORKS. DETAILED SITE SURVEY TO BE CARRIED OUT TO VERIFY POSITIONS AND LEVEL RELATIONSHIPS WITH SITE FEATURES AND ORDNANCE SURVEY. ANY DISCREPANCIES IN DRAWINGS, SPECIFICATION AND / OR SCHEDULES TO BE BROUGHT TO THE ATTENTION OF THE ARCHITECT. THIS DRAWING IS TO BE READ IN CONJUNCTION WITH ALL RELEVANT ENGINEERS' AND OTHER SPECIALISTS' INFORMATION, WHERE BUILDING COMPONENTS ARE DESCRIBED IN THE SPECIFICATION AS CONTRACTOR DESIGNED. CONSTRUCTION INFORMATION RELATING TO THOSE COMPONENTS ON THIS DRAWING REPRESENTS DESIGN INTENT ONLY.

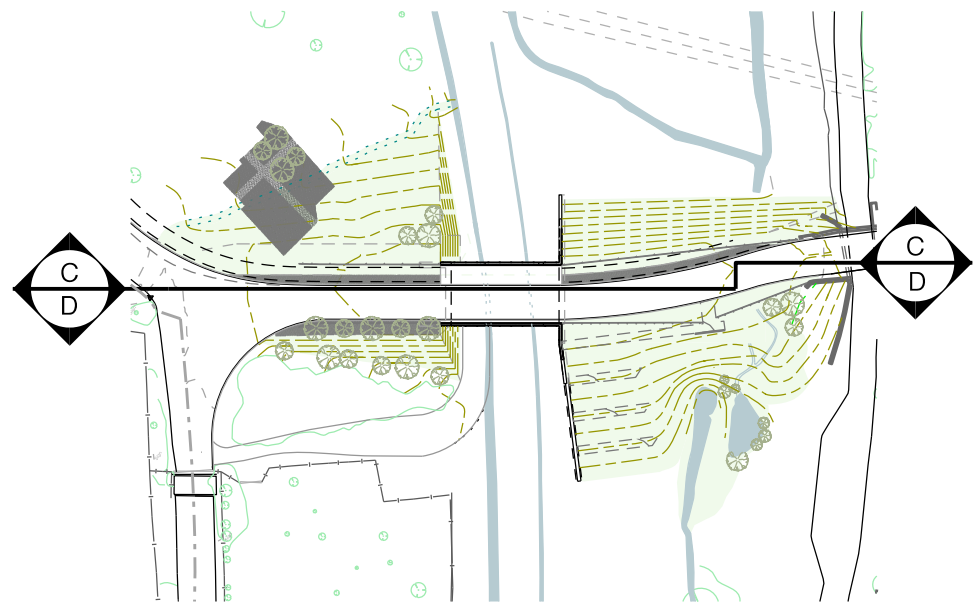

Proposed Long Section CC - towards NE

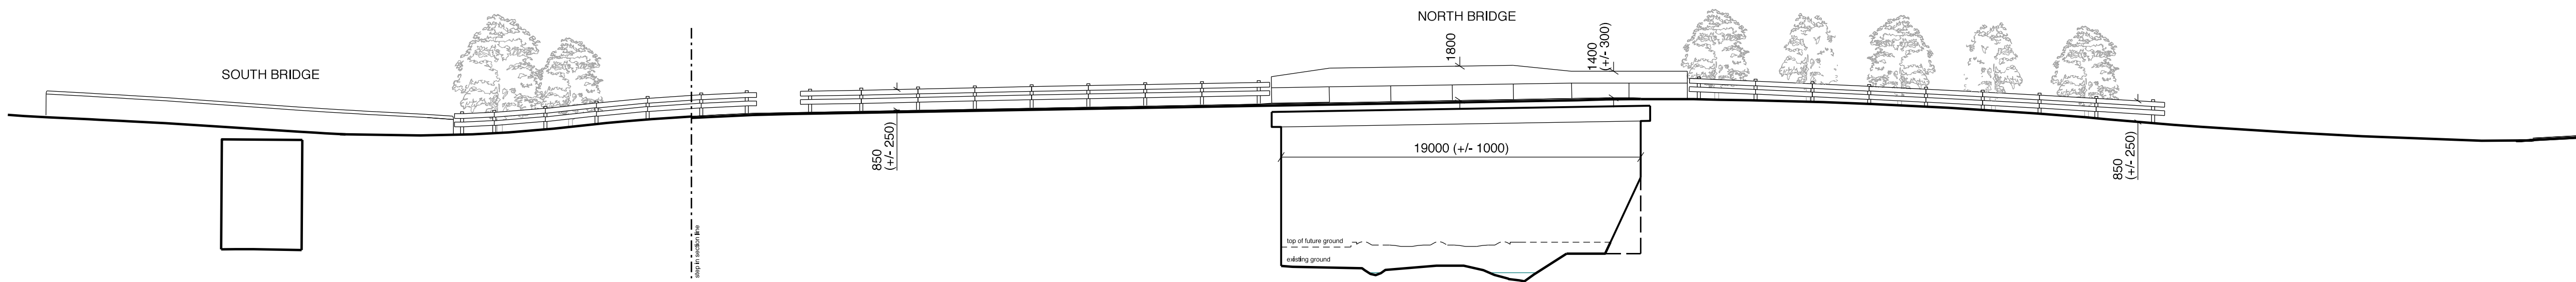

Proposed Long Section DD - towards SW

NOTES:

Arrangement of embankments and retaining walls to be confirmed in final design.


For landscape design refer to landscape drawings.

For drainage design refer to surface water management plan.

Detail design of highways, structure and civils to be carried out.

OLE structure and new railway layout to be confirmed.

Drawing indicates design intent only and should not be used for construction.

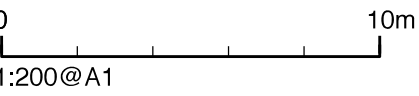

P02	15.12.23	PLANNING
P01	15.11.23	For review

5th
studio

Architecture
& Urbanism

studio@5thstudio.co.uk
www.5thstudio.co.uk

Unit 14
21 Wren Street
London WC1X 0HF
+44 (0)20 7637 7221

Darkroom
Geydir Street
Cambridge CB1 2LJ
+44 (0)1223 516009

4 Hill Top Road
Oxford OX4 1PB
+44 (0)20 4582 5525

5th Studio is a Limited Company
Registered in England
Company No. 307023
VAT No. 771 206 482
5th Studio is a RIBA Chartered Practice

Onllwyn Road Bridge

Proposed Long Sections

1:200 @ A1

FOR INFORMATION

GCREB1- 5TH- XX- XX- DR- A- 0713 P02