




Sunnyacre, SA11 2AN

FOUL AND GREY WATER DRAINAGE LAYOUT

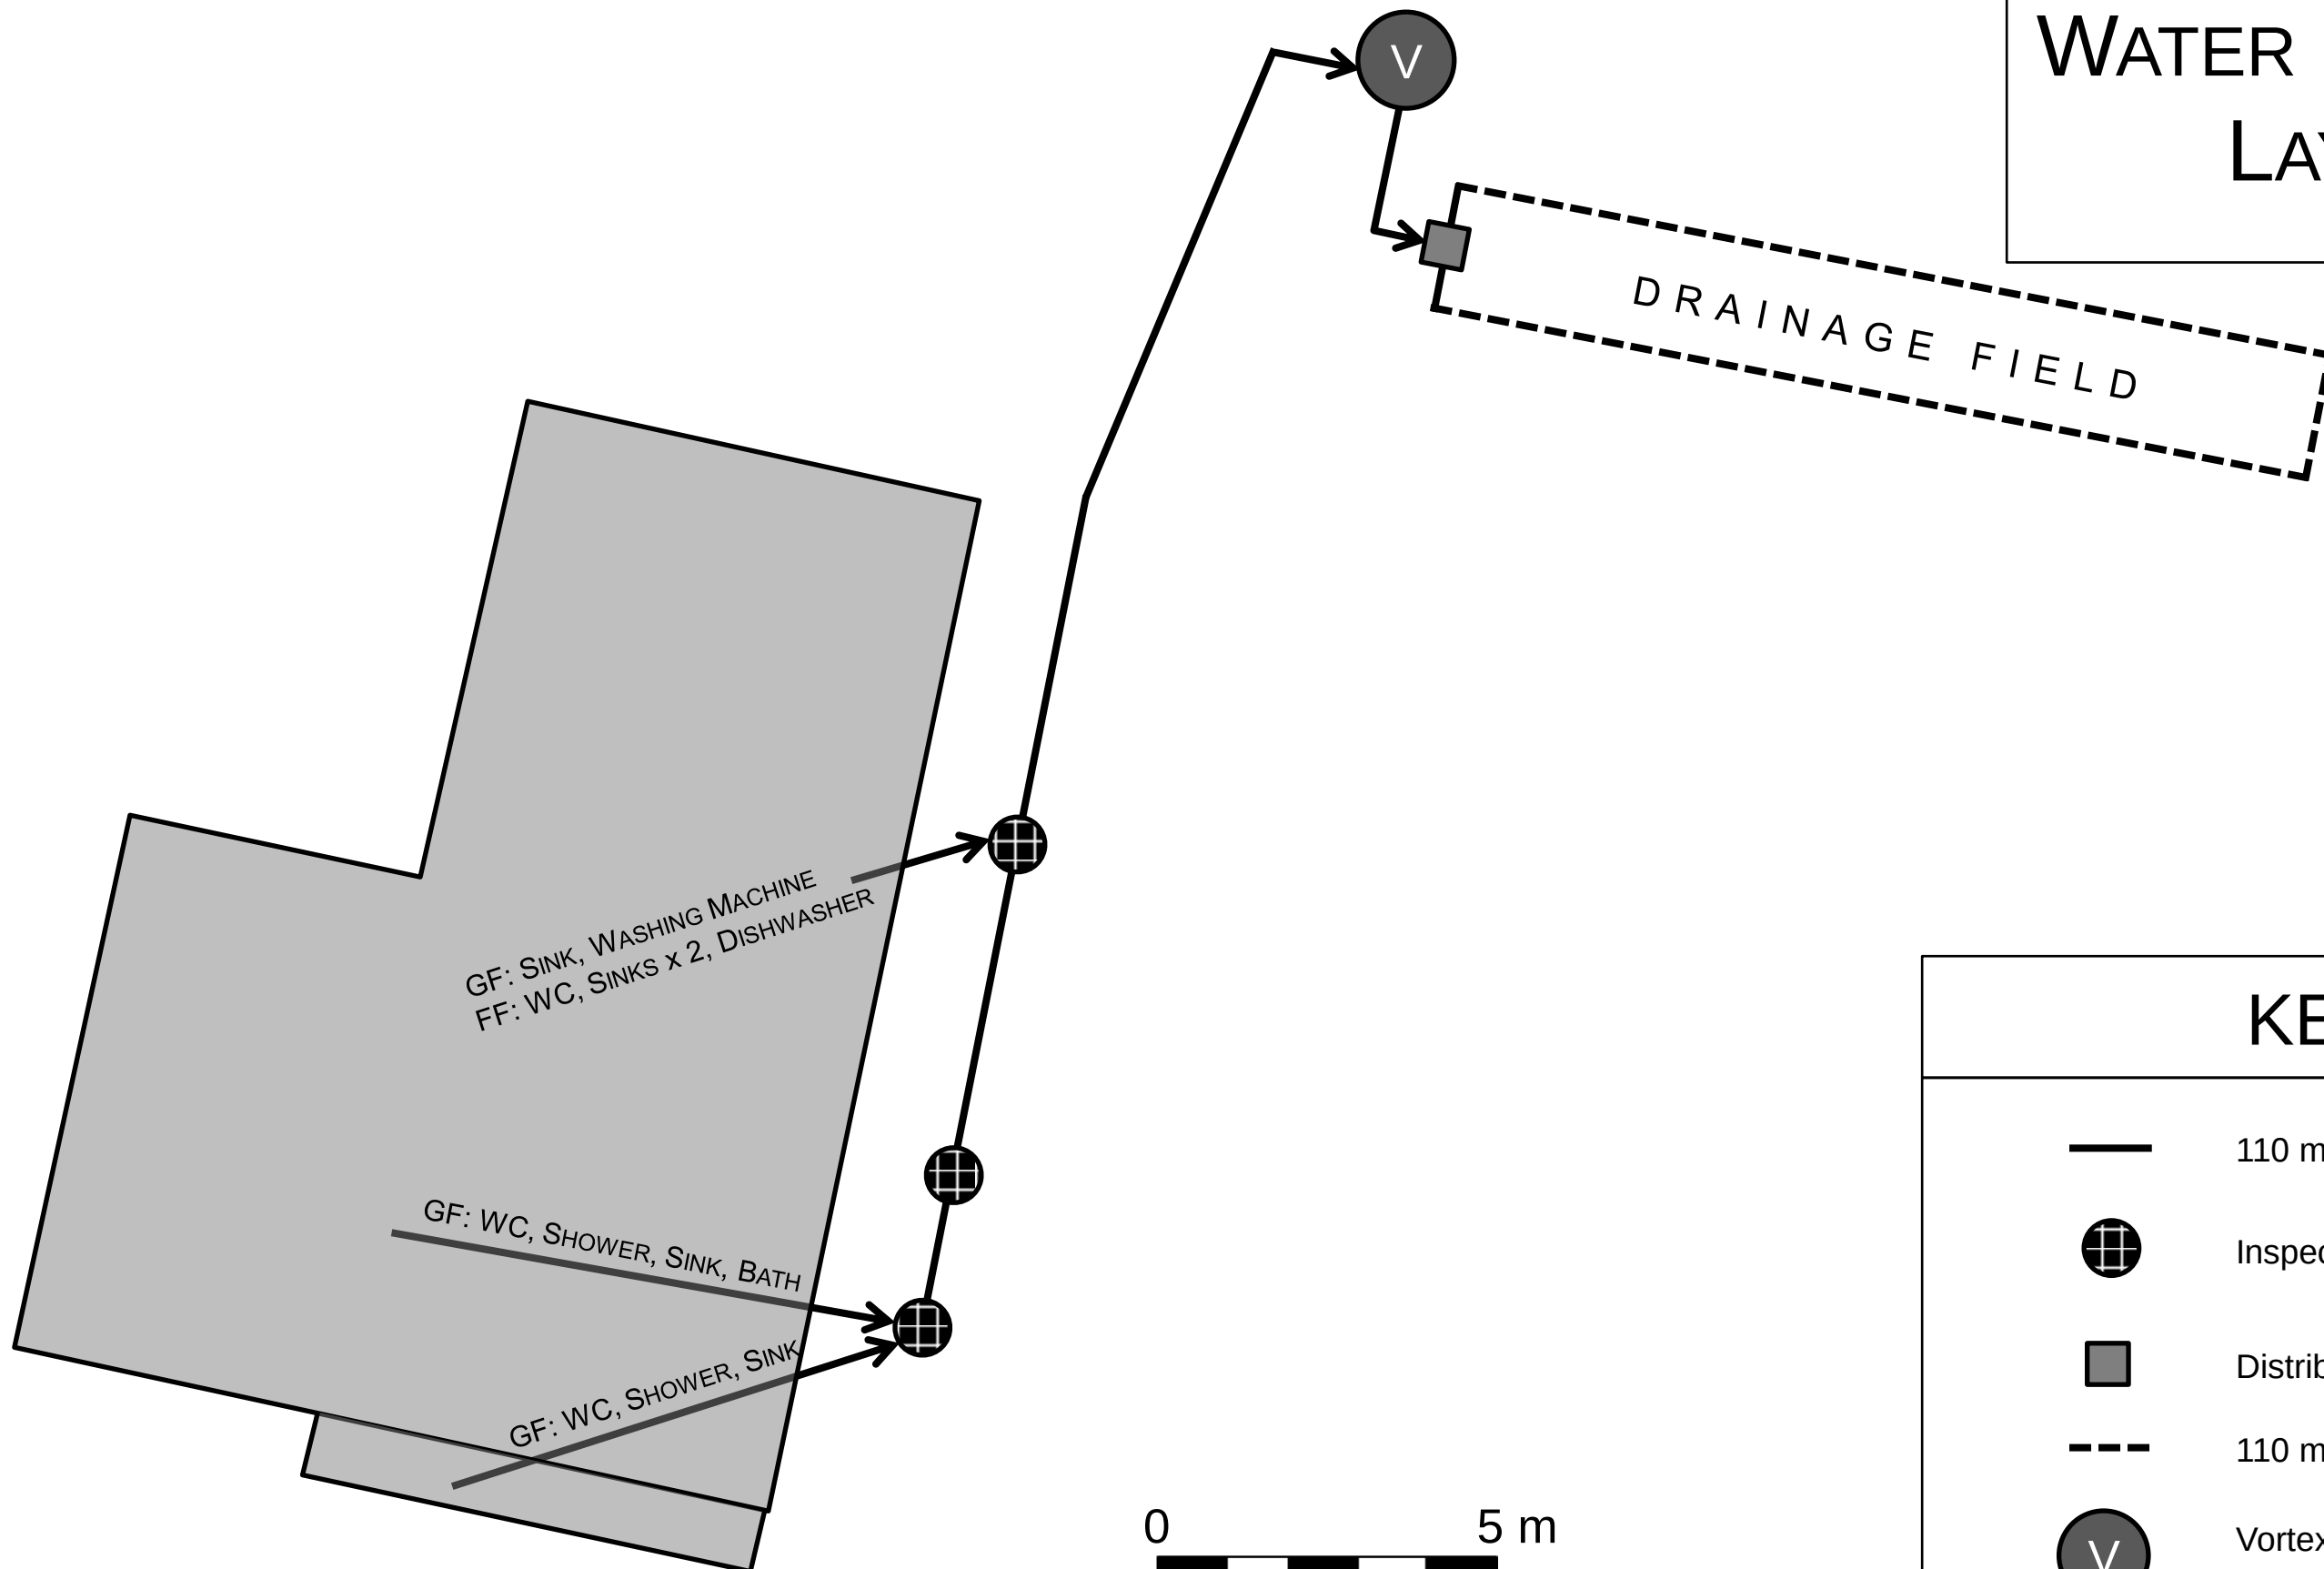

0 5 m

KEY

- 110 mm pipe
- ⊞ Inspection chambers
- Distribution box
- - - 110 mm slotted pipe
- ⊞ V Vortex 4 sewage treatment plant