




Reproduced from an Ordnance Survey map with the permission of the
Controller of Her Majesty's Stationary Office. Crown Copyright reserved

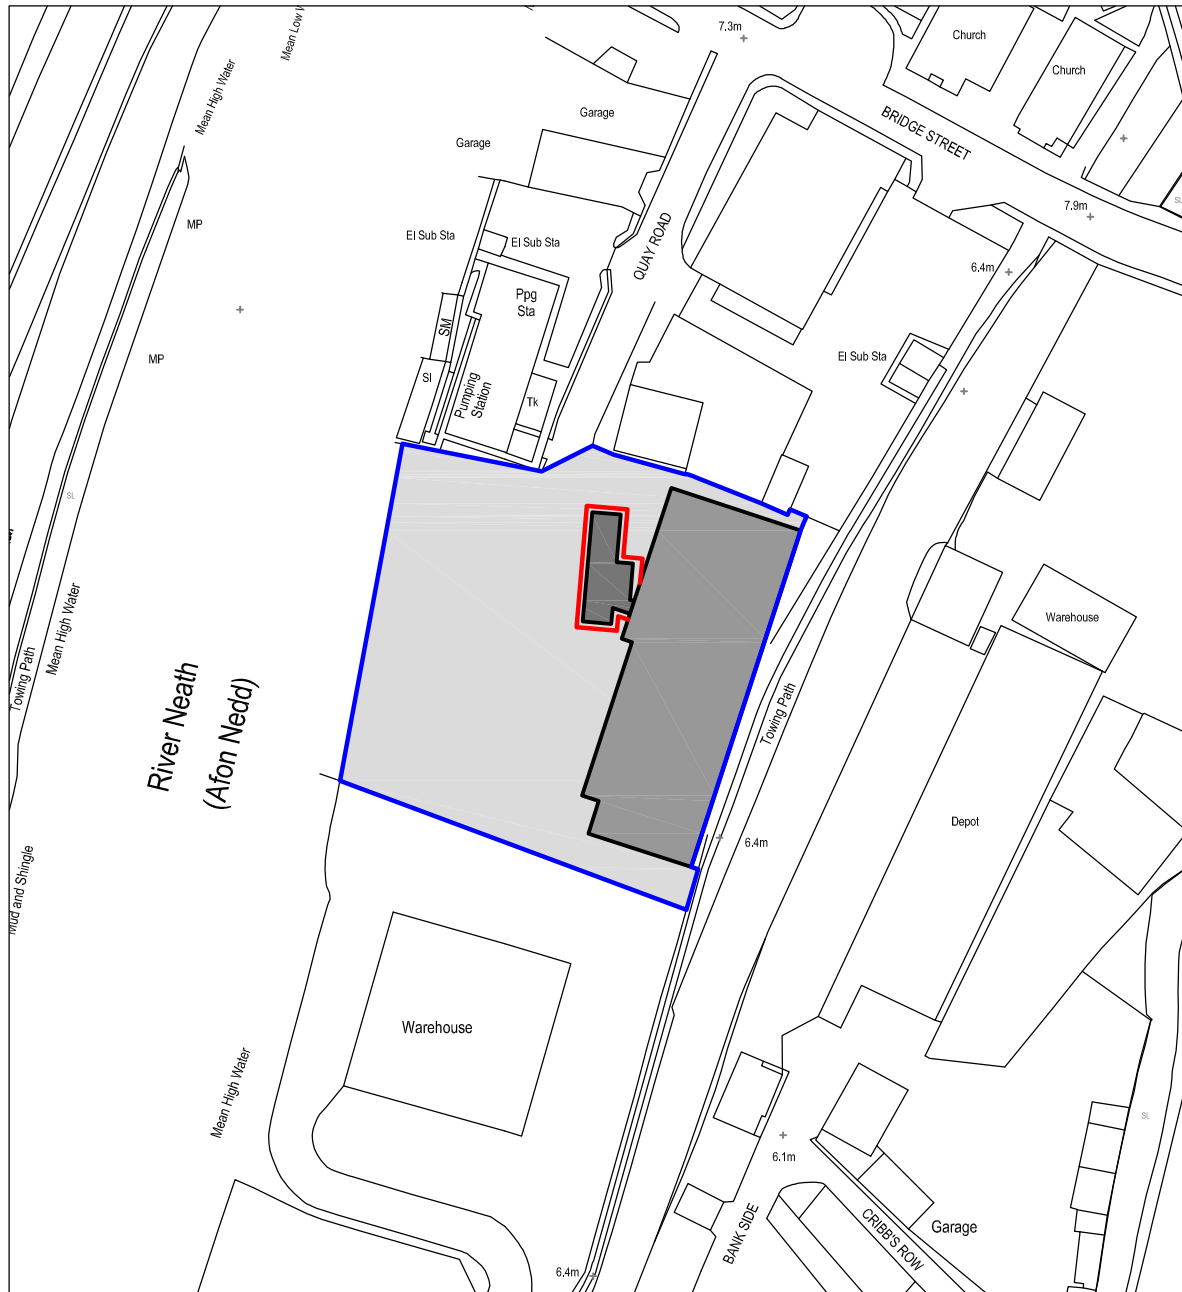

SITE LOCATION PLAN

Scale 1:1250



Cwm Planning & Design Ltd.
(architectural and Draughting Services)

Client:

Mr Tavis Knogle
c/o Unit 9 Gym
Quay Road
Neath
SA11 1SN

Project Title:

**PROPOSED FIRST
FLOOR EXTENSION
to existing changing facilities**

General Notes:

1. Do not scale from this drawing, take figured
dimensions only.
2. Dimensions are in millimeters unless otherwise
stated.

Drawing Issue:

PLANNING

Drawing Title:

SITE LOCATION PLAN

Drawing No: CPD-001

Revision:

Date: 14-12-2023

Revised:

Scale(s): 1:1250

Paper Size: **A4**