


Superseded

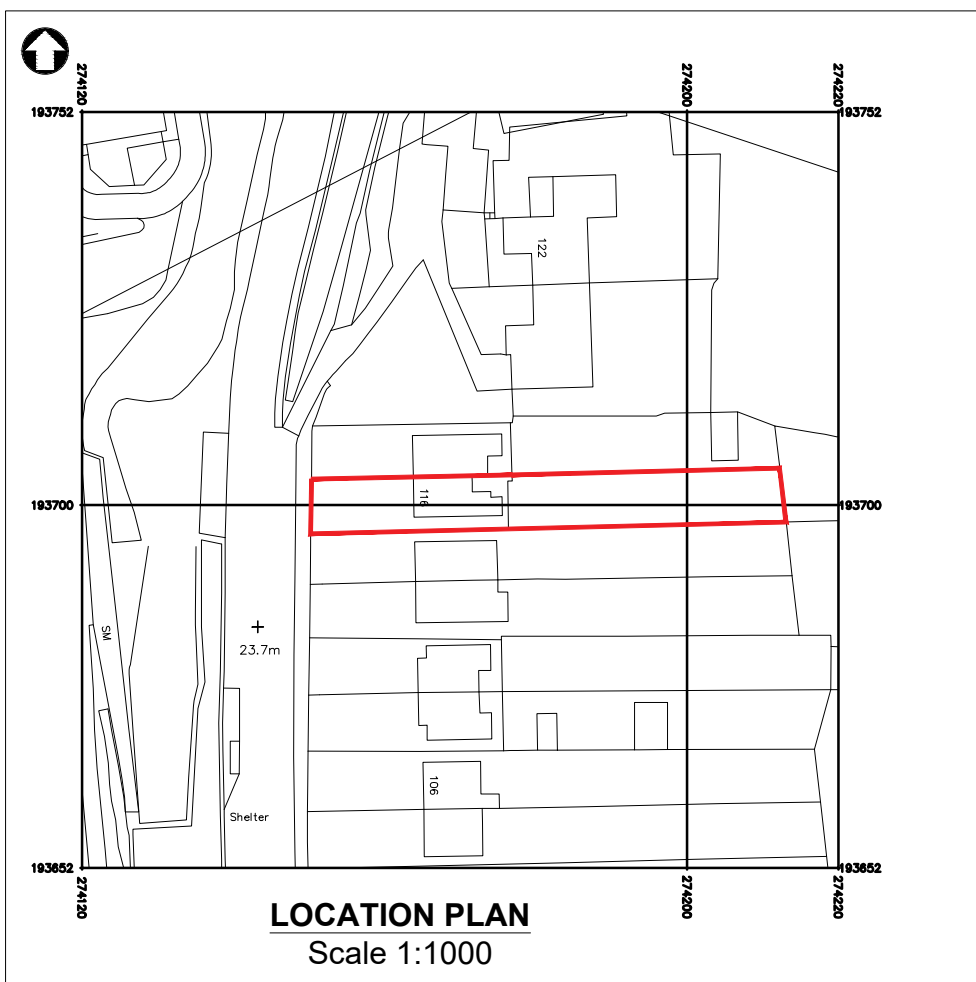


Serial number: 277678
© Crown copyright and database right 2024
Ordnance Survey licence 100048957
Reproduction in whole or in part is prohibited
without the prior permission of Ordnance Survey.

General Notes
Do not scale from this drawing
Dimensions must be checked on site
All site works must be to the current drawing revision

The drawing information must be read in conjunction with all relevant scheme drawings, specification and/or schedules referred to or not.

Dimensions on this drawing are not to be used for Construction purposes

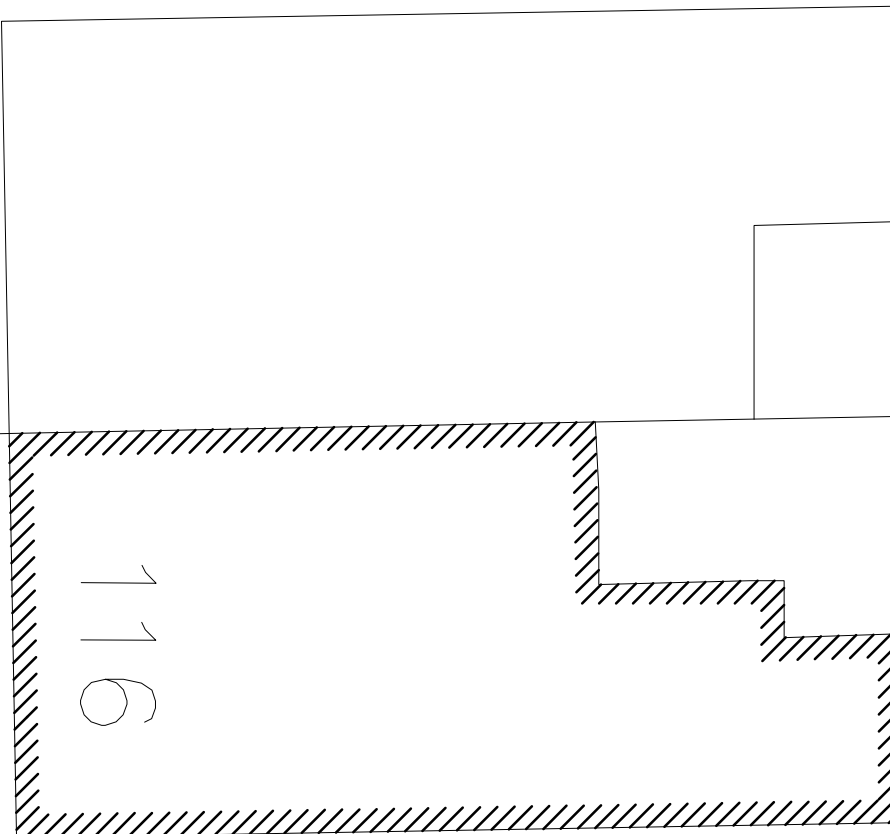

116 Old Road,
Baglan
SA12 8LL

Drawing

LOCATION AND BLOCK PLANS

Scale
1:1000,
1:100 @ A3

Date
JAN 2024

Drawn by	SC
Chkd by	RB

Drawing No.

24001/LP01

S.Clement
4 Bryngwyn Avenue,
Garden Village,
Swasea
SA4 4EX
Tel. 07842510578

BLOCK PLAN
Scale 1:100