

Roof Pitch approx 45°


PROPOSED ELEVATIONS 1:100

Velux Windows

PVCu RMP's & Gutters

External Render

PVCu Windows & Door

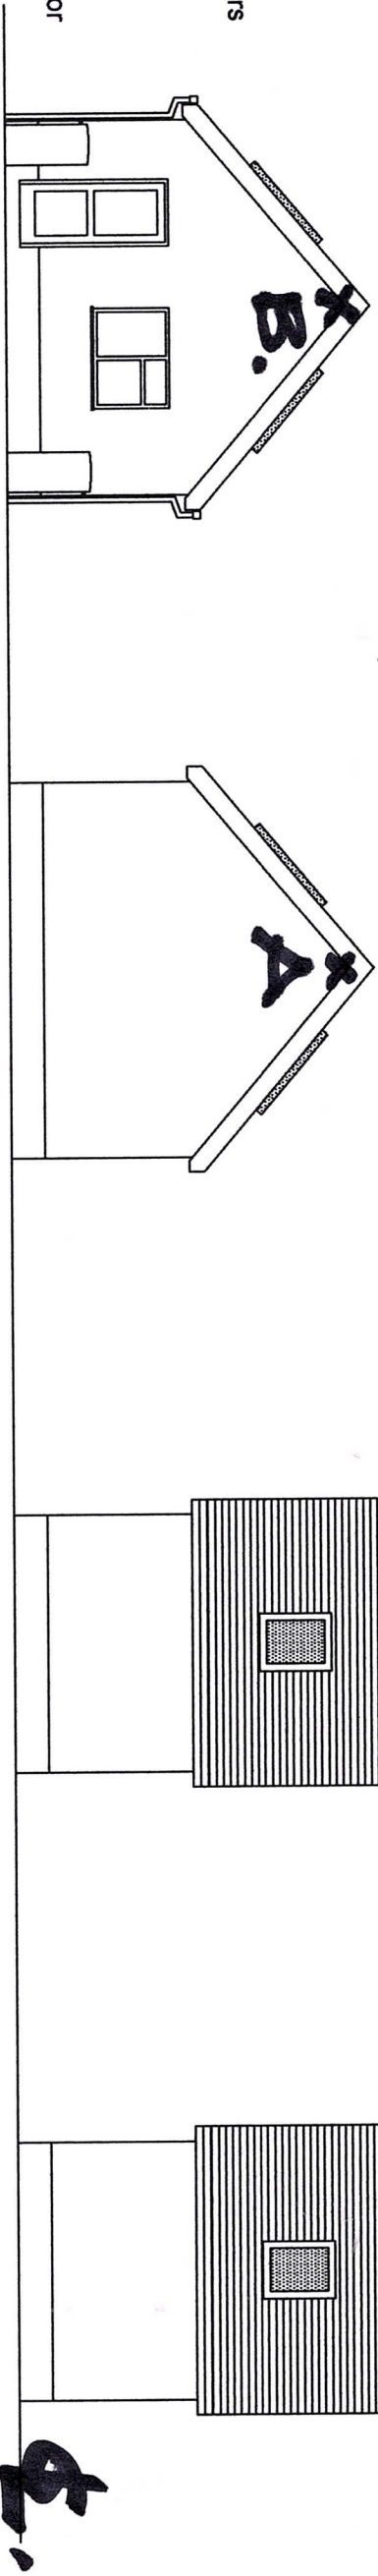

FRONT ELEVATION

REAR ELEVATION

SIDE ELEVATION

SIDE ELEVATION

5070

5070

3480

3480

Access Hatch 900 x 900mm
with Aluminium drop down ladder

STORE

Access Hatch 900 x 900mm
with Aluminium drop down ladder

STORE

1.8m Close Boarded Boundary Fence

1.2m boundary wall

2nr - 250 Litres Water Butt
54L X 54W X 111H Centimetres


Glass House

GROUND FLOOR PLAN 1:50.


FIRST FLOOR PLAN 1:50.

KEY:

'A' BIRD BOX 4.5m above G.
'B' BAT BOX 4.5m above G.
'C' BUG BOX 1.5m above G.

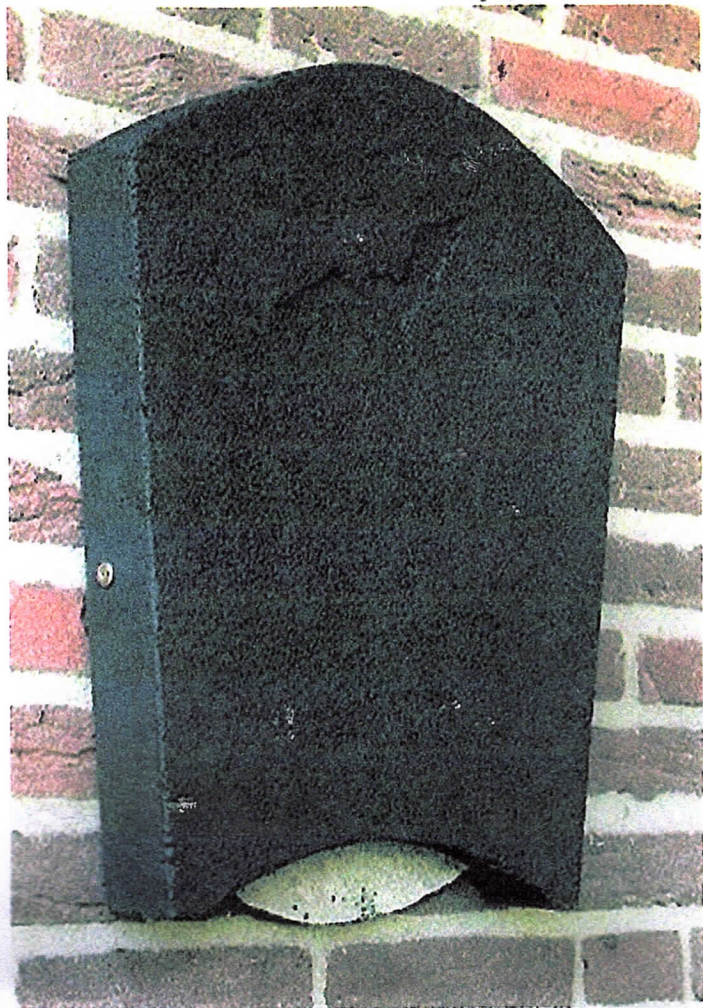

BAT BOX.
(South facing)
MARKED 'B'
ON ELEVATIONS

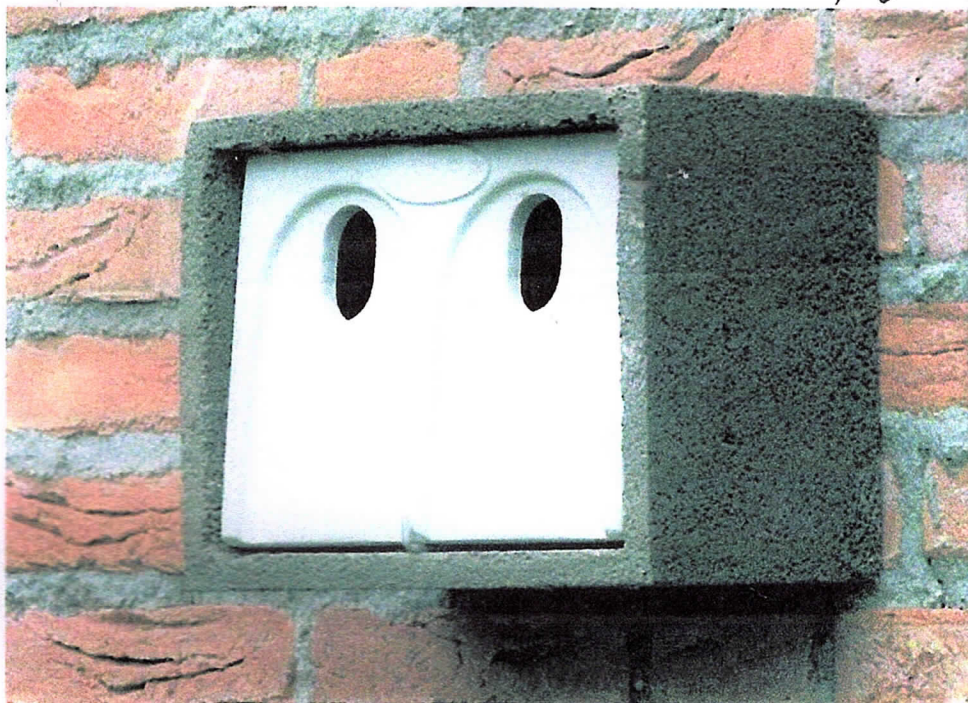

BIRD BOX .
(North & East)
MARKED 'A' ON ELEVATIONS

BUG BOX



MARKED 'C' on plan.