


NO.	NOTES
1	All dimensions in millimetres unless otherwise stated.
2	Do not scale drawings. All dimensions to be taken from the drawing.
3	Dimensions are to the face of the work unless otherwise stated.
4	Dimensions are to the centre of the work unless otherwise stated.
5	The contractor is to set out, check and provide all dimensions to the building to be shown on the drawing.

APPROX. BOUNDARY

EXTENT OF EXISTING BUILDING

APPROX. BOUNDARY

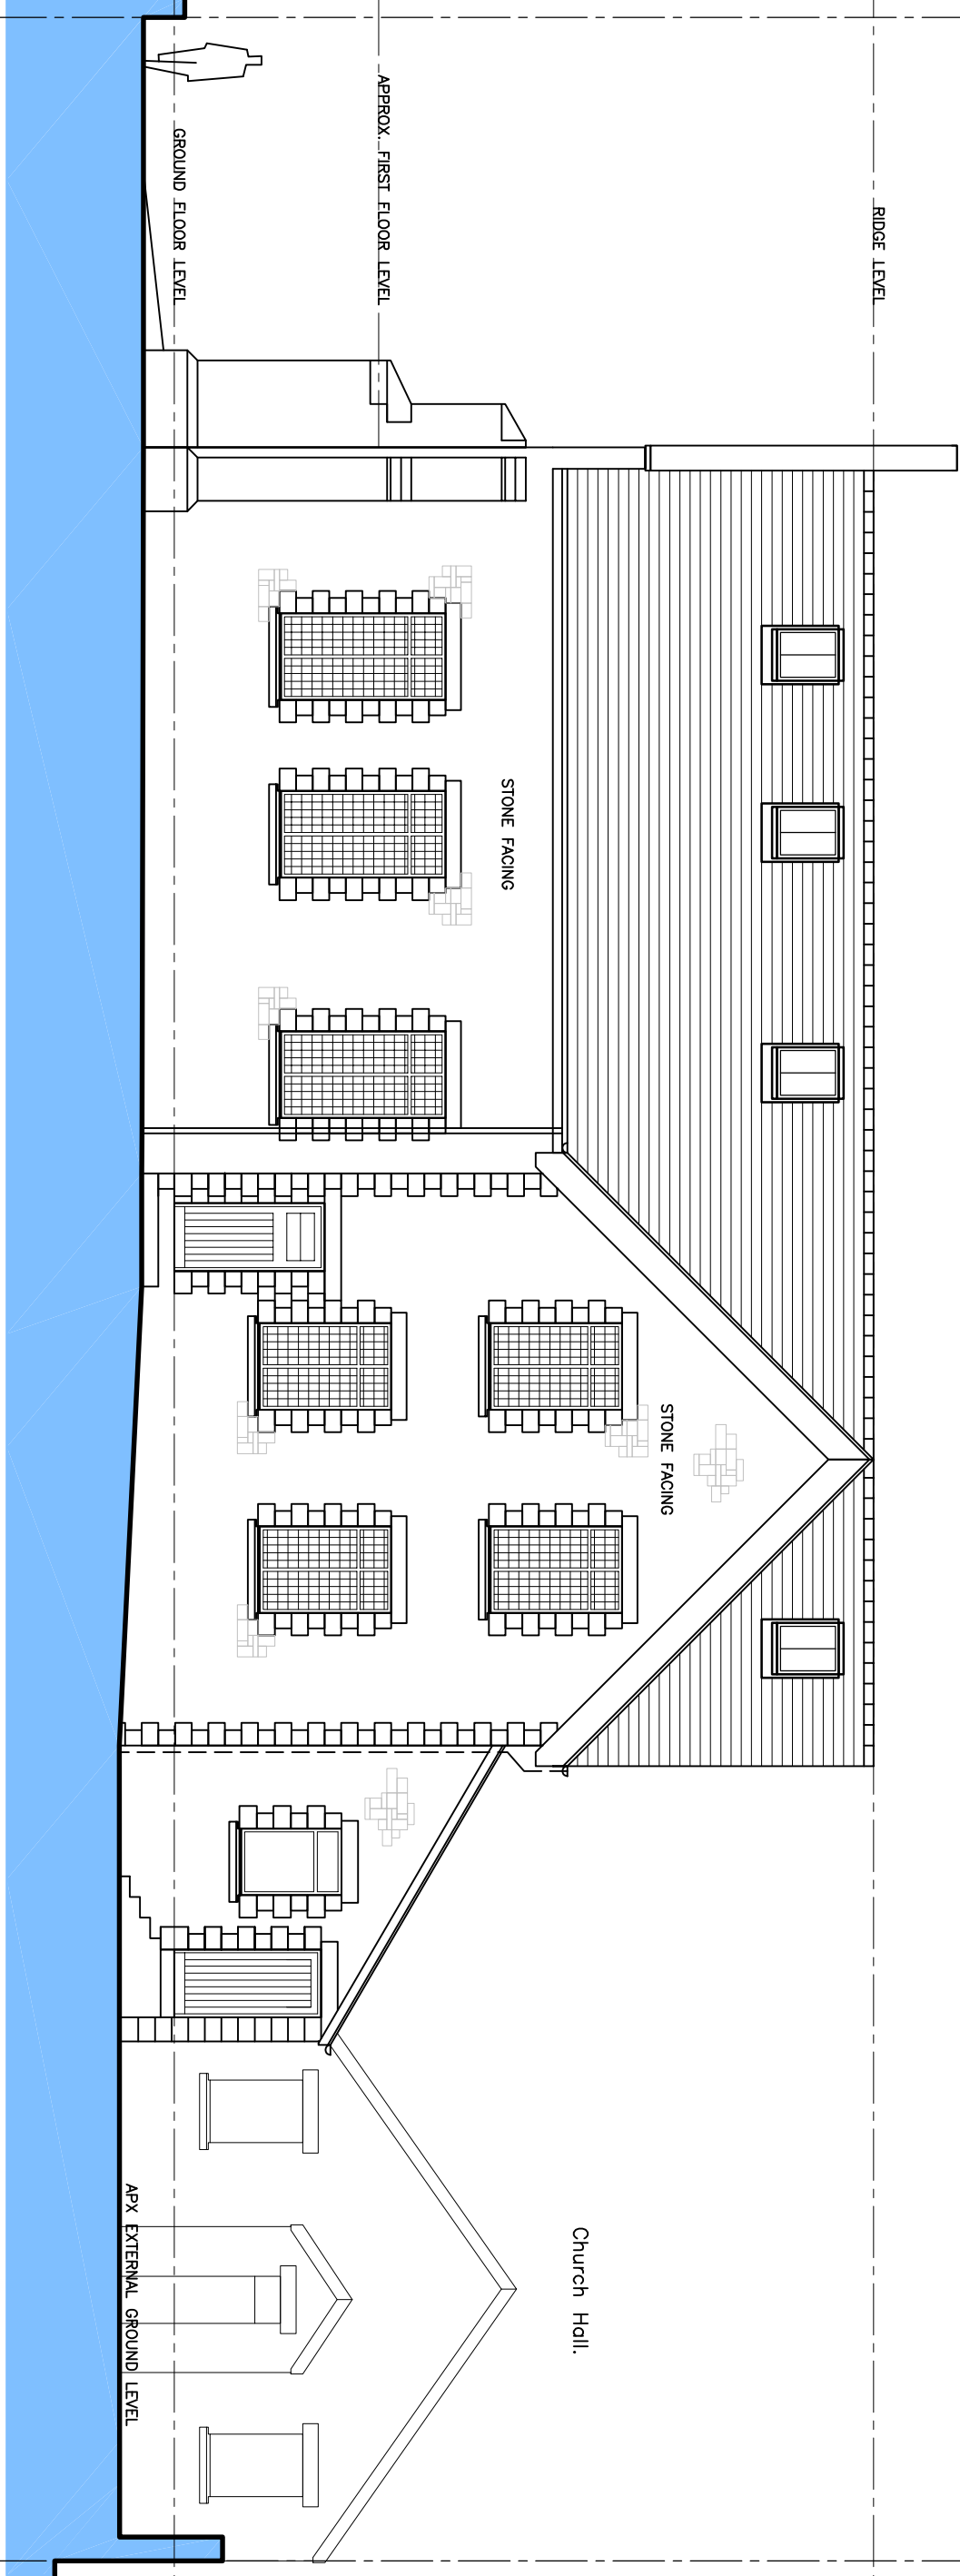

STONE FACED BUTTRESS PIERS

Elevation 1

FACING NORTH - WEST

DRAWING NUMBER: 2342 - AL(4-)-01.

(AS PROPOSED)



PROJECT DESCRIPTION:
PROPOSED CONVERSION OF EXISTING CHAPEL
TO RESIDENTIAL USE AT 39, MARGAN ROAD,
PORT TALBOT, SA13 2BN.
FOR MR KYLE MORGAN.

SHEET TITLE:
AS SHOWN.

REVISIONS :
B. 27/06/23 PLANNING READY KNJ



DATE:
JUNE. 23.

SCALE:
AS SHOWN

SHEET:
A-3