




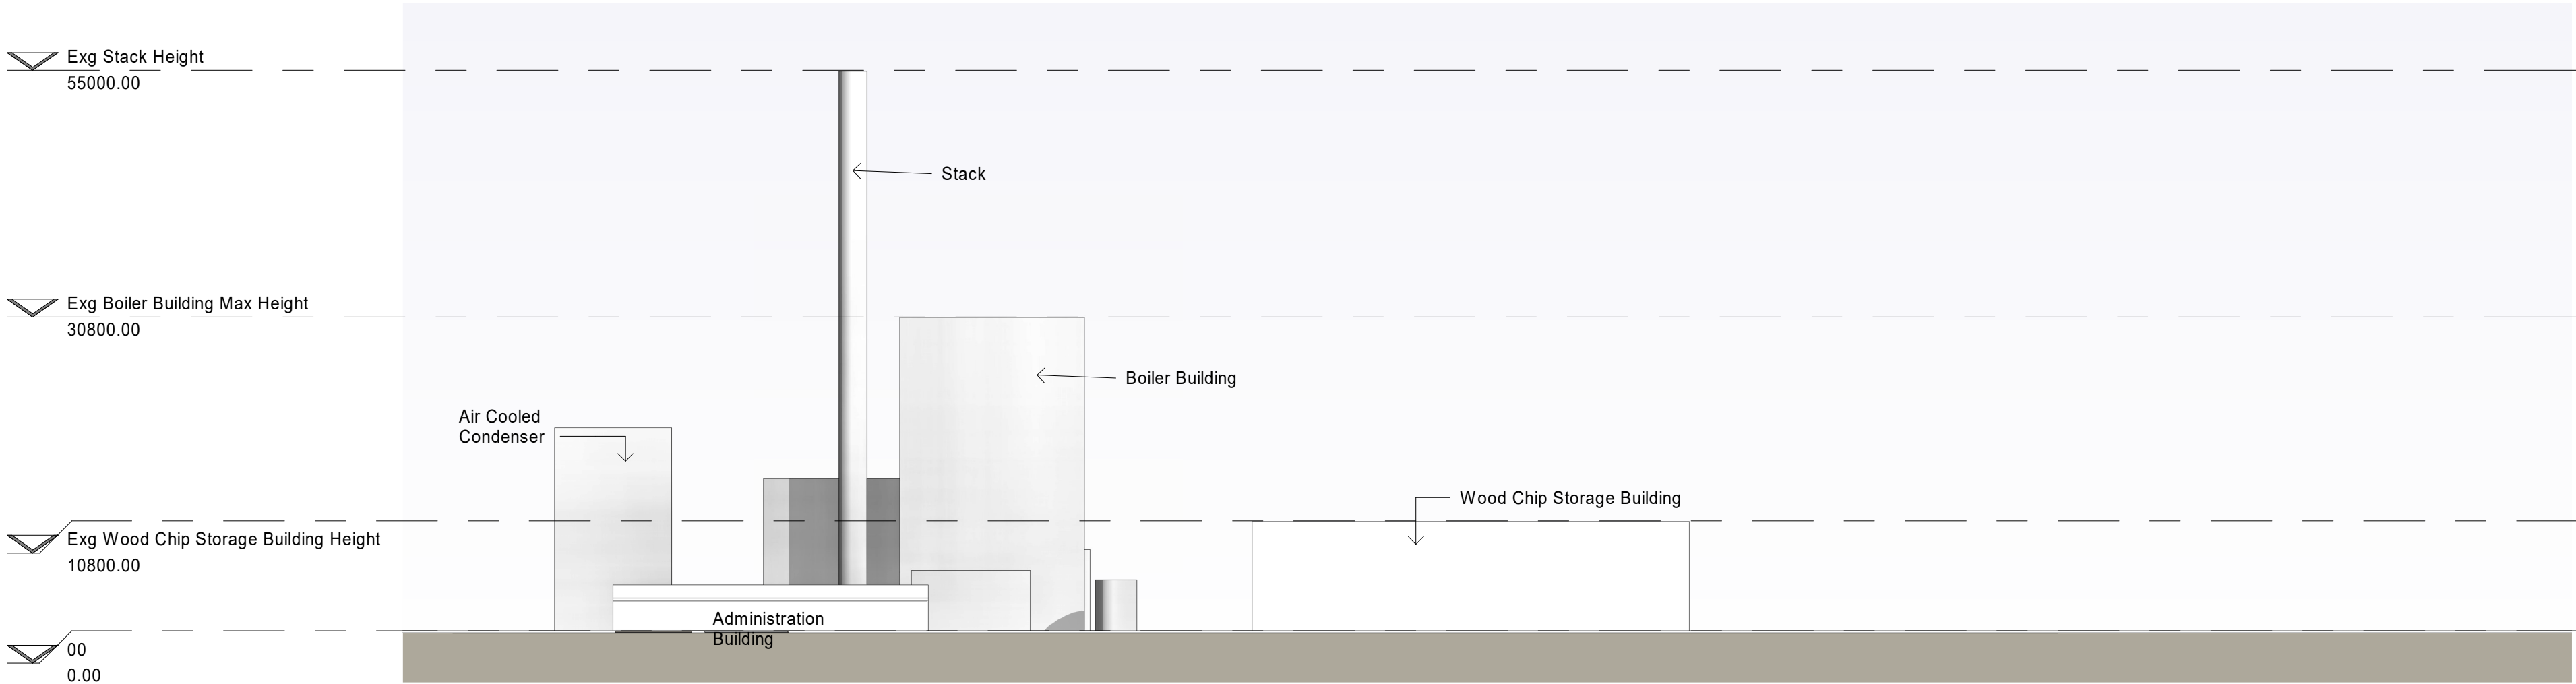


1 Existing Elevation North
1 : 500

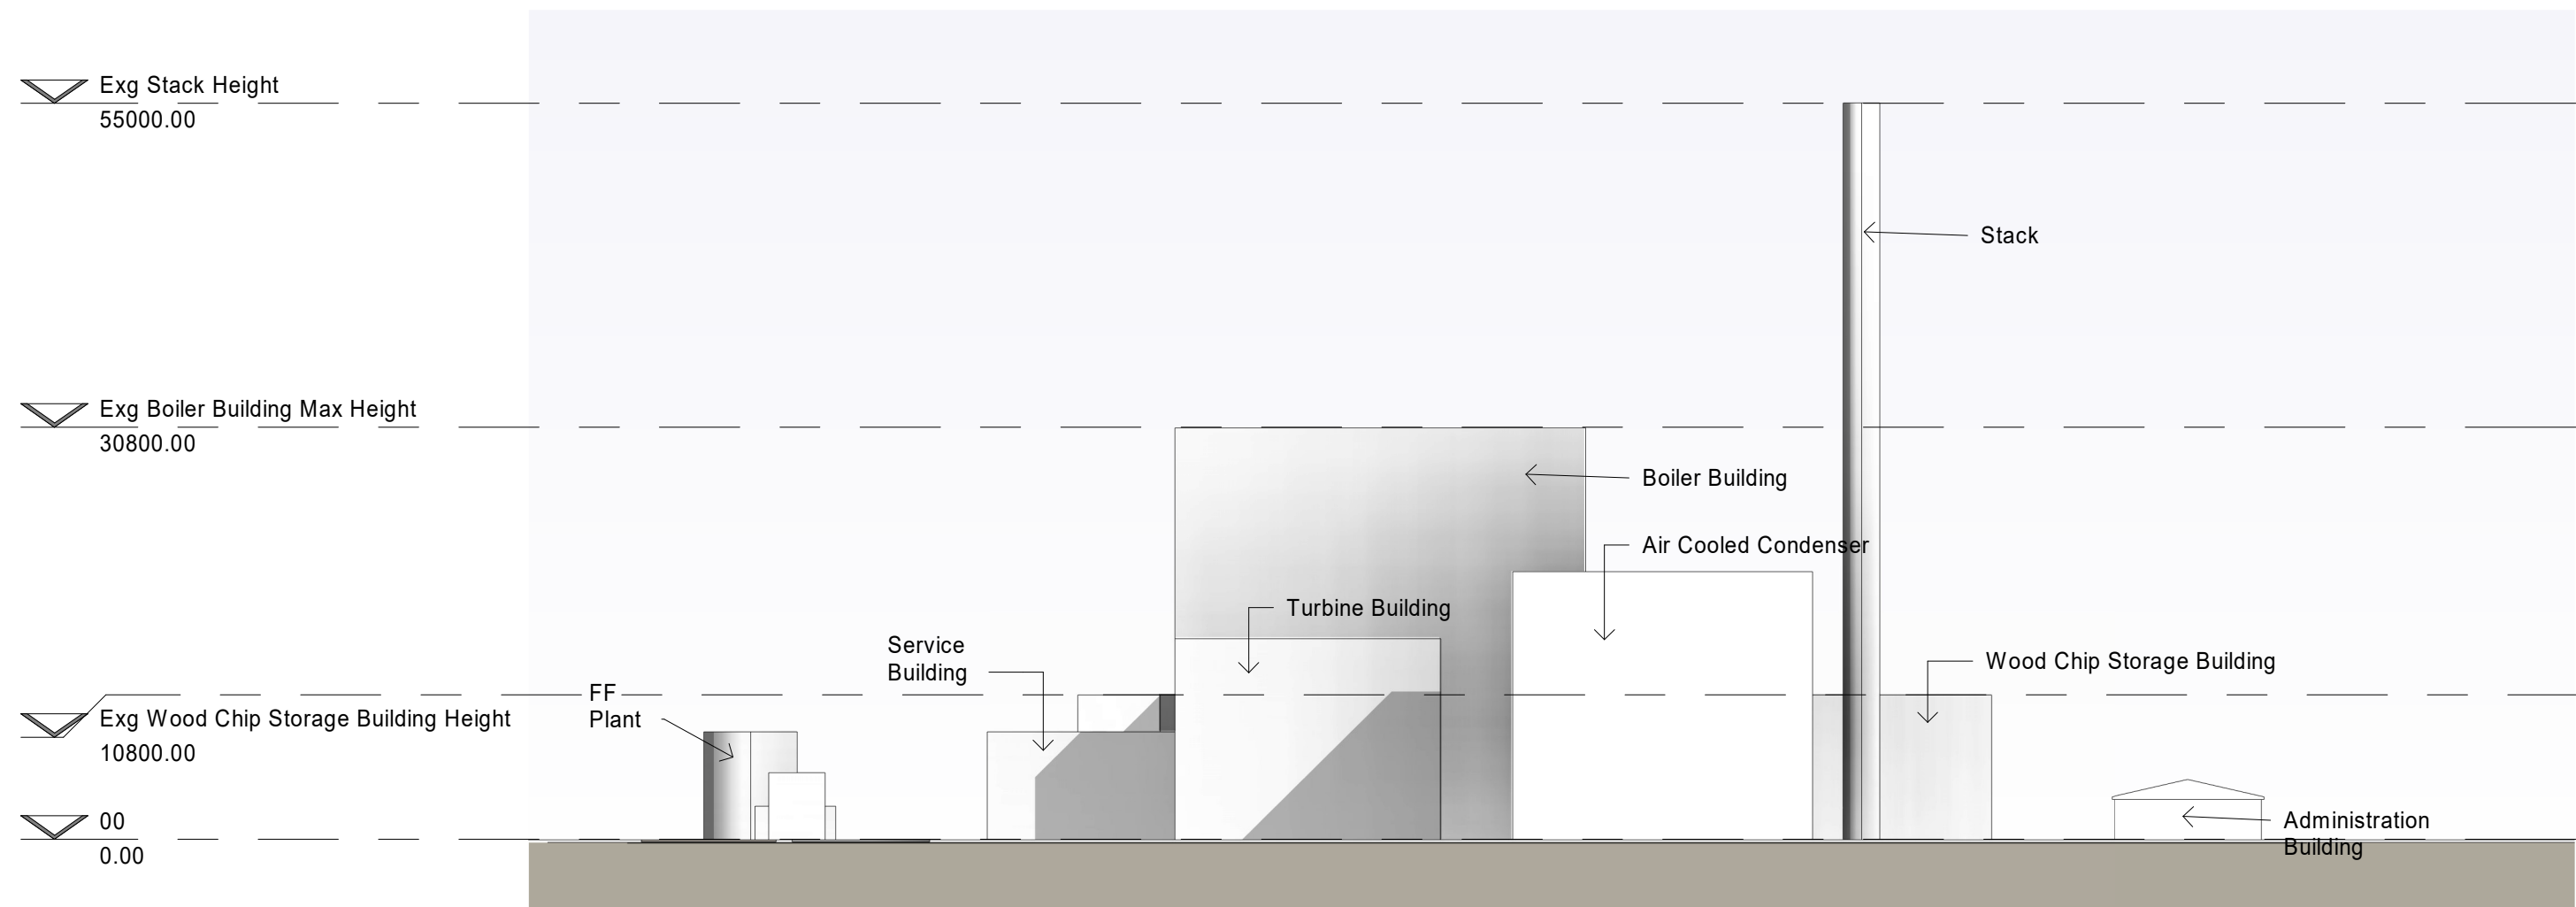

2 Existing Elevation East
1 : 500

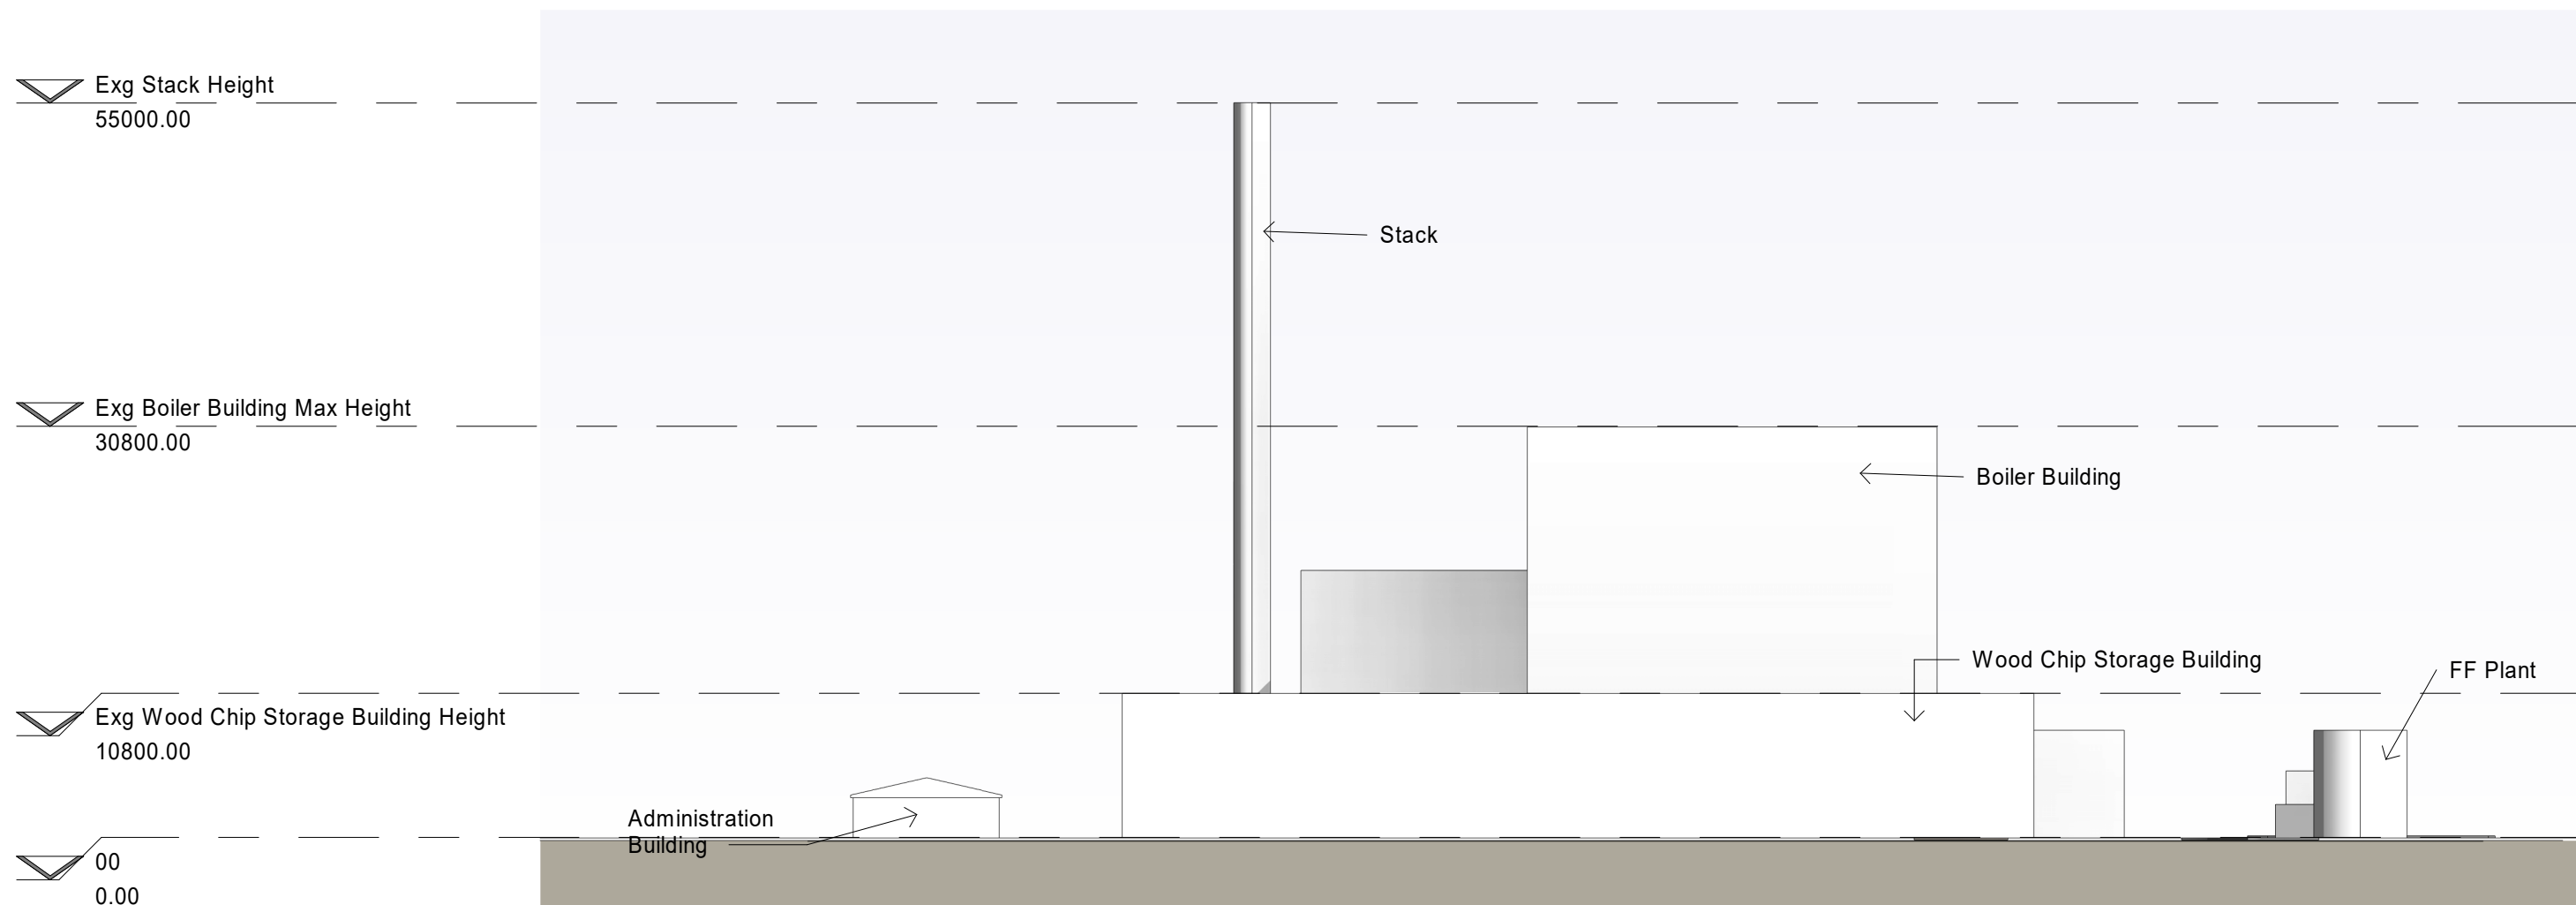

3 Existing Elevation West
1 : 500

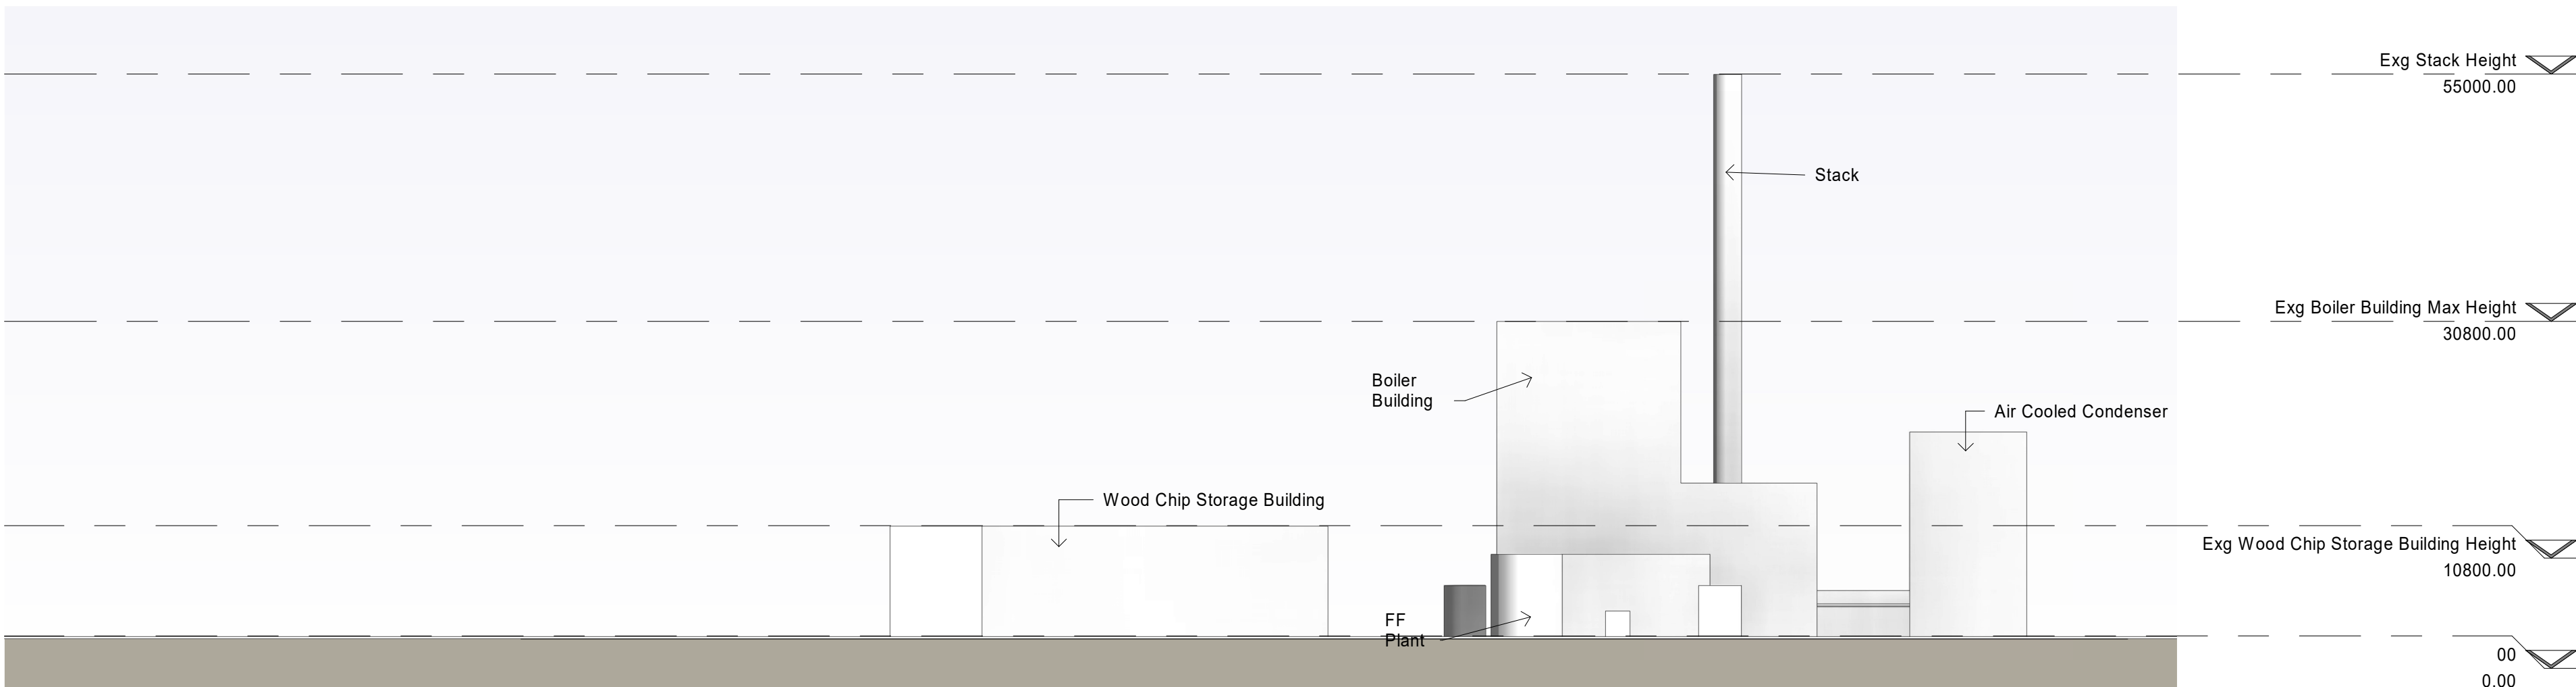

4 Existing Elevation South
1 : 500

SGP

Architects + Masterplanners

Innovation Centre
1 Devon Way
Longbridge Technology Park
Birmingham
B31 2TS

t: +44 (0)121 222 5346

www.stephengeorge.co.uk

Duranta Energy
Longland Lane
Port Talbot
Proposed 33KV Sub Station

Drawing Name:
Existing Site Elevations

Drawing Stage: **Planning**

Status: **S0**

SGP File Ref: 22-093-SGP-XX-XX-M3-A-001

22-093 26/10/23 RS RS 1 : 500@ A1

SGP Project No: Date: Drawn: Team: Scale: Rev:

Drawing Number:

22-093-SGPZZZ-DR-A- 131310

Project Code Originator Volume Level Type Role Number