


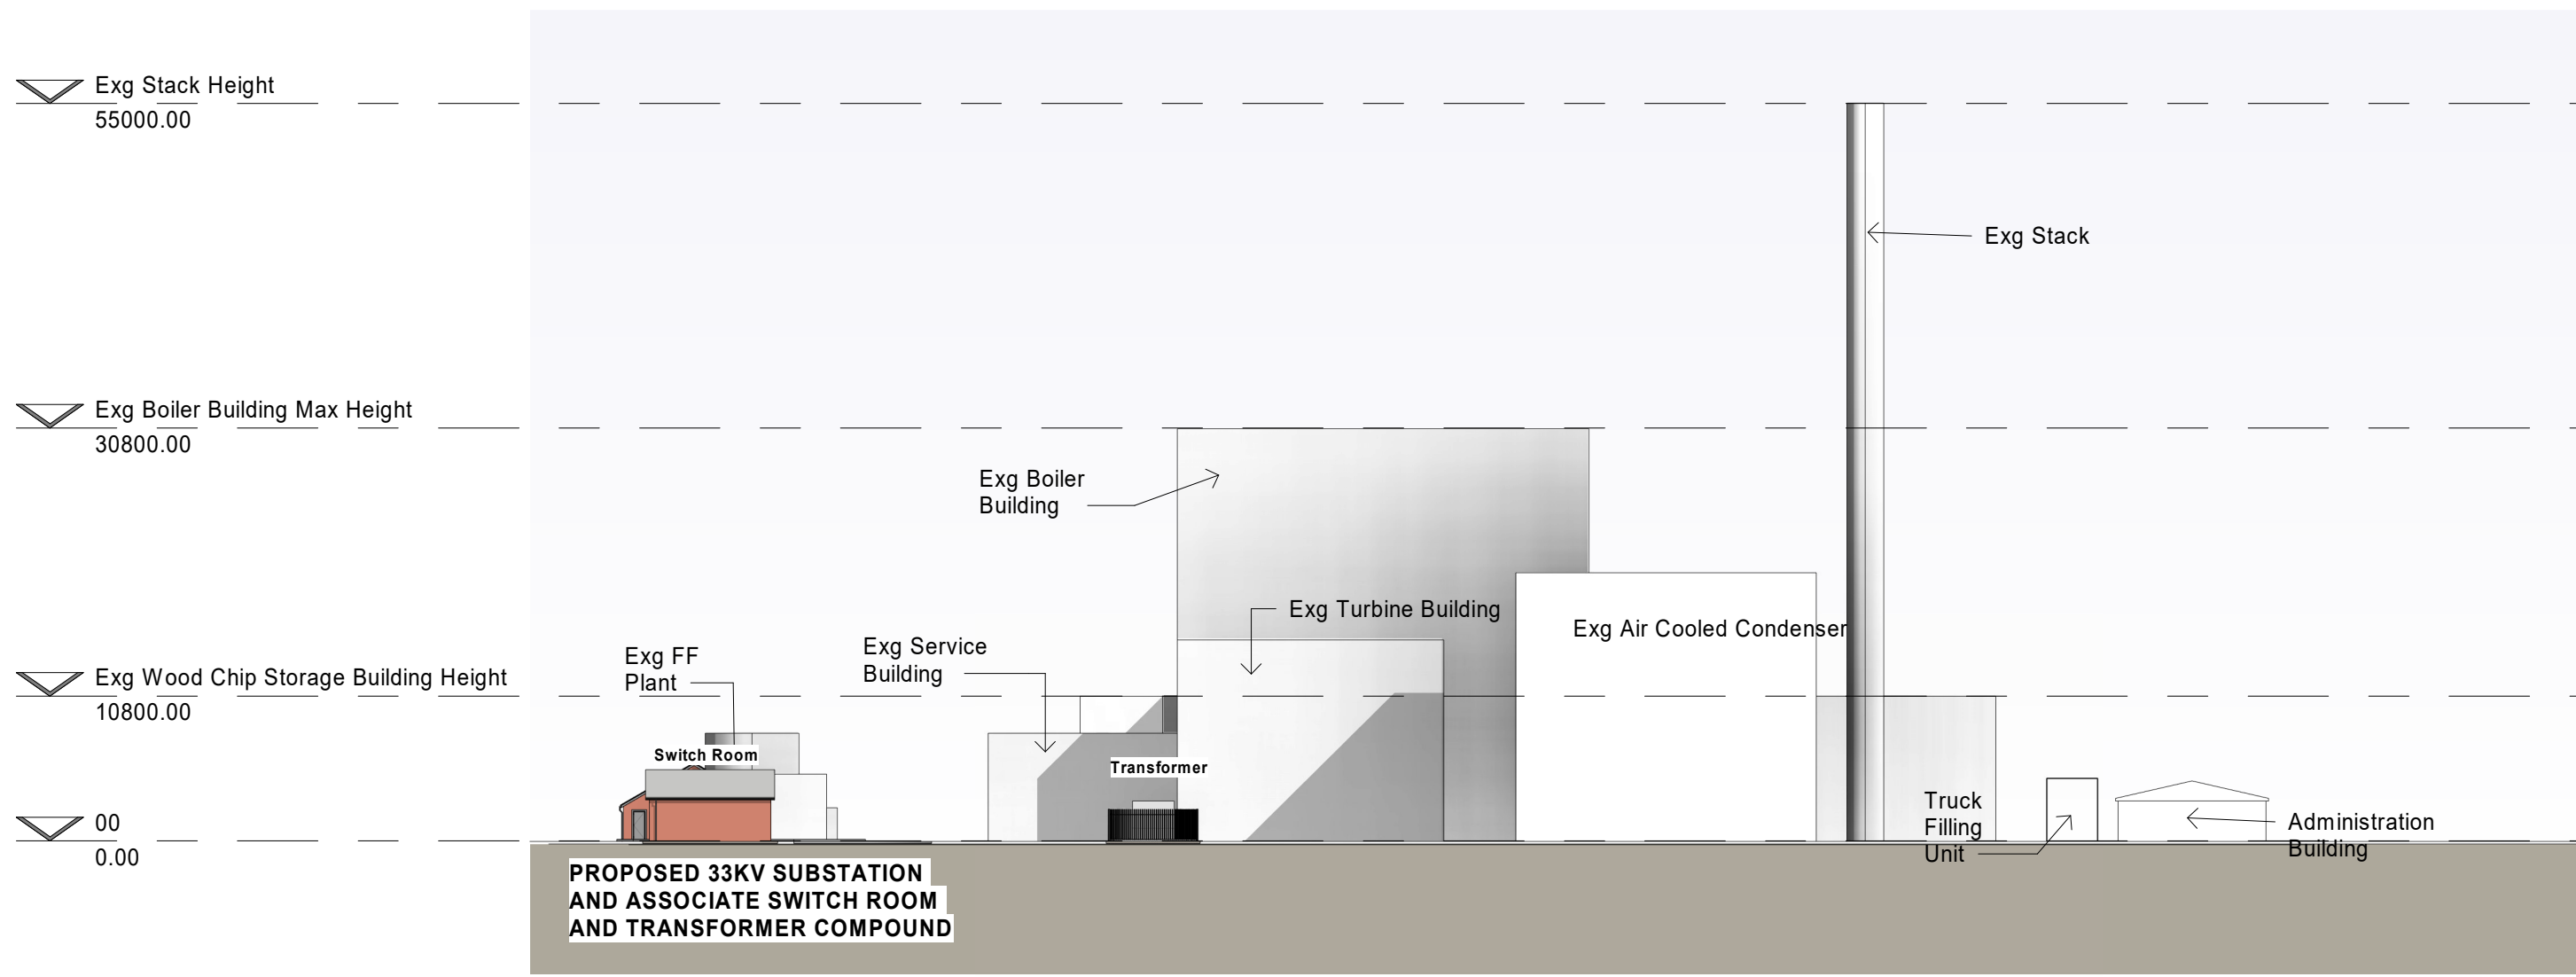

This drawing is based on the spatial requirements identified on the National Grid 'Electrical Distribution' standard design supplied by the client.

The drawing is for planning purposes only and is subject to detailed design and co-ordination with specialist consultants. National Grid (Power provided) to approve prior to construction.

1 P Site Elevation North
1 : 500



2 P Site Elevation East
1 : 500



3 P Site Elevation West
1 : 500



4 P Site Elevation South
1 : 500



SGP

Architects + Masterplanners

Innovation Centre
1 Devon Way
Longbridge Technology Park
Birmingham
B31 2TS

t: +44 (0)121 222 5346

www.stephengeorge.co.uk

Duranta Energy
Longland Lane
Port Talbot
Proposed 33KV Sub Station
Drawing Name:
Proposed Site Elevations

Drawing Stage: Planning

Status: S0

SGP File Ref: 22-093-SGP-XX-XX-M3-A-001

SGP Project No: 22-093 Date: 30/10/23 RS RS 1 : 500@ A1

Drawing Number: 22-093SGPZZZZ-DR-A- 131320