



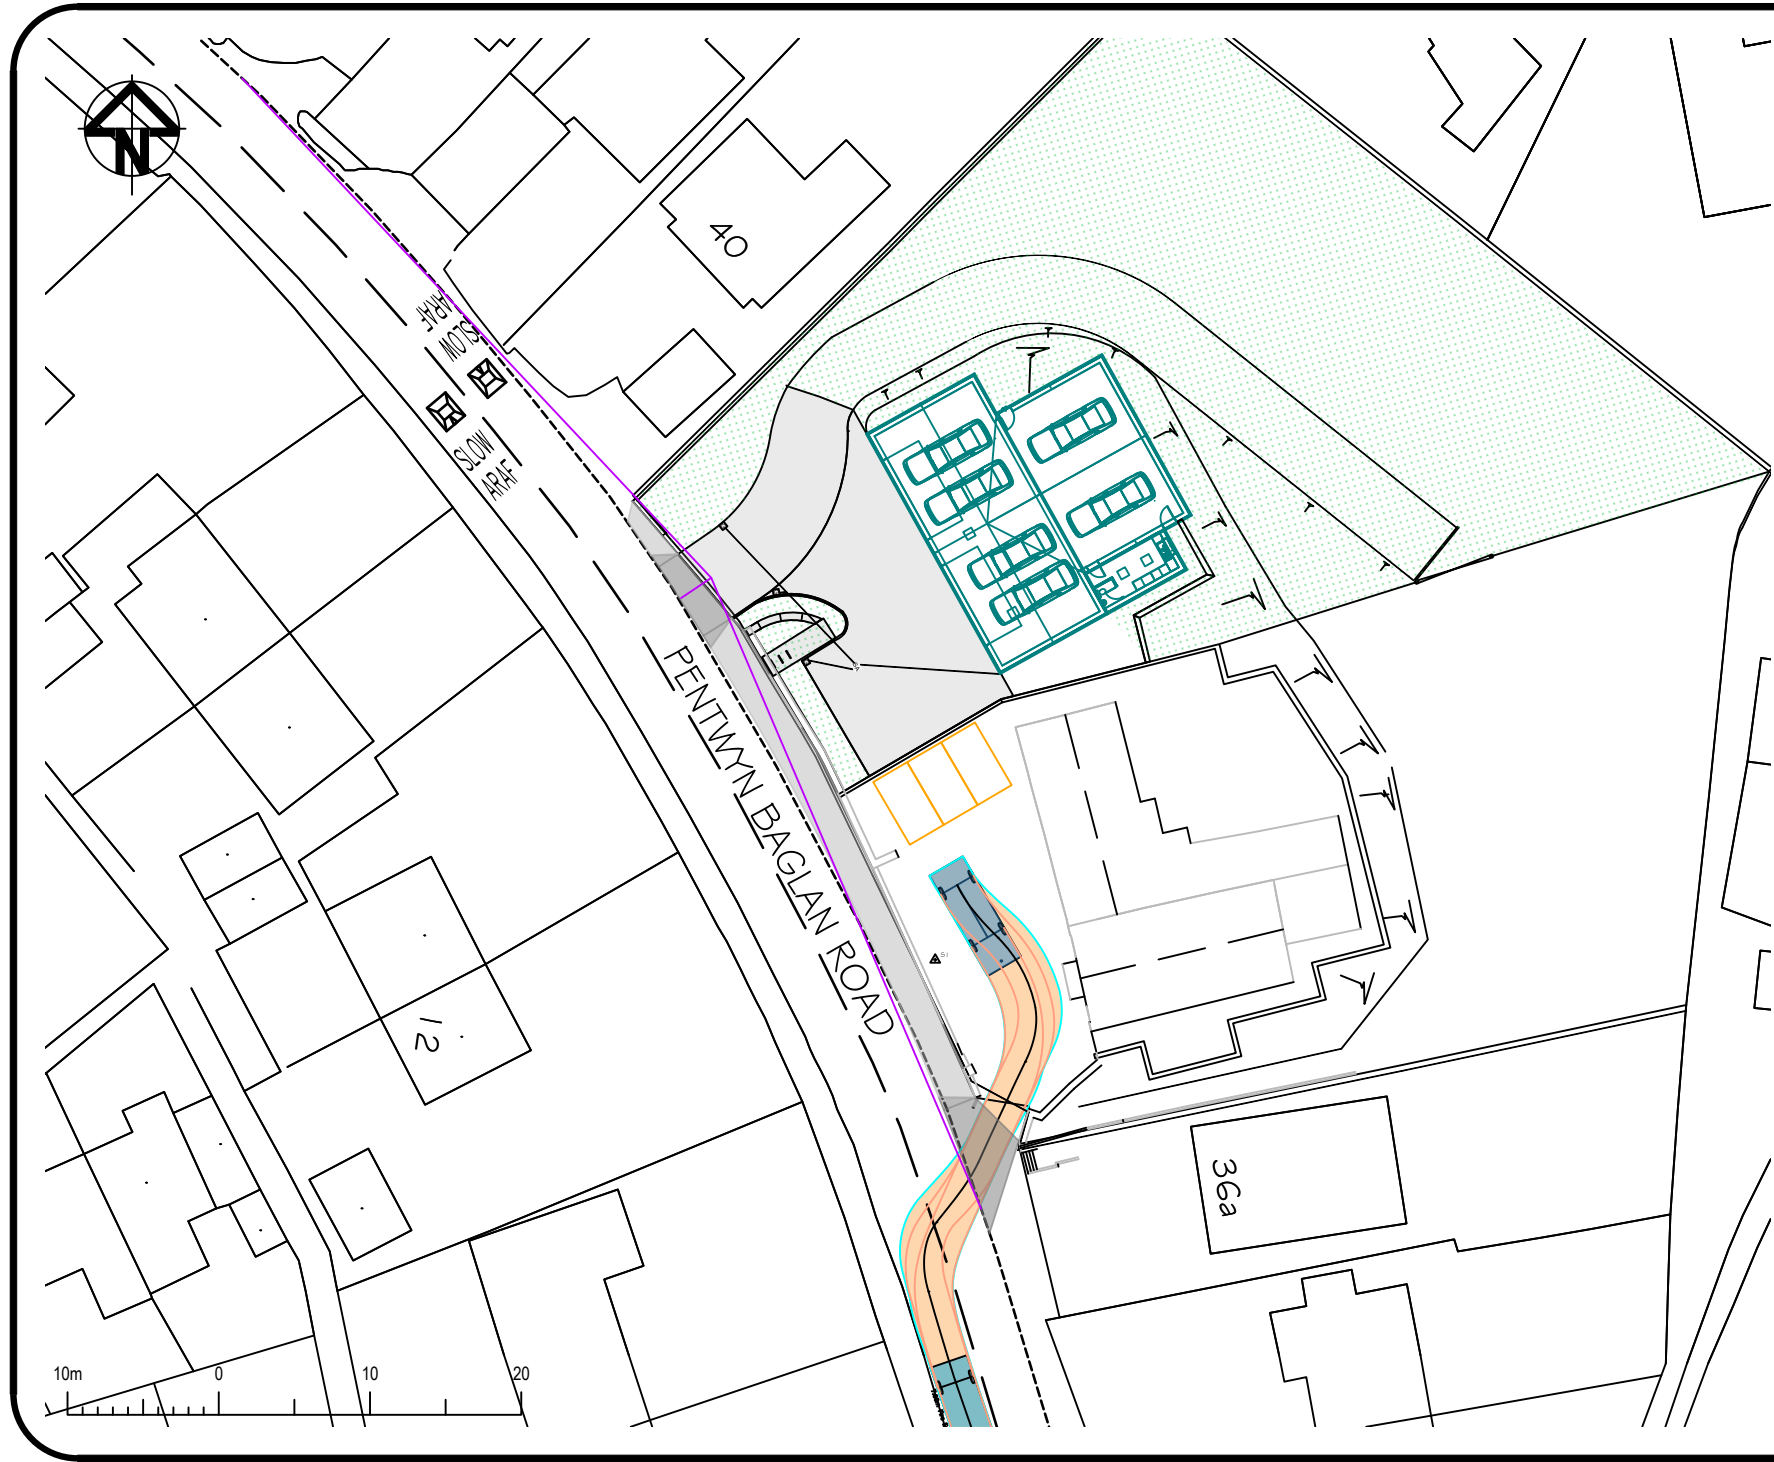

General Notes

1. ALL DIMENSIONS ARE INDICATIVE AND IN METRES UNLESS NOTED OTHERWISE.
2. DO NOT SCALE THIS DRAWING, USE FIGURED DIMENSIONS ONLY.
3. ALL LEVELS ARE IN METRES ABOVE ORDNANCE DATUM (AOD) BASED ON THE TOPOGRAPHICAL SURVEY DRAWING SUPPLIED BY THE CLIENT.
4. ANY DISCREPANCIES TO BE REPORTED TO THE ENGINEER.
5. THIS DRAWING IS TO BE READ IN CONJUNCTION WITH ALL OTHER RELEVANT ARCHITECTS AND ENGINEERS DRAWINGS AND SPECIFICATIONS.
6. THE SPECIFICATION IN ALL ASPECTS SHALL BE IN ACCORDANCE WITH THE CURRENT RESIDENTIAL DESIGN GUIDE AND SPECIFICATION IN FORCE WITHIN THE COUNTY AT THE TIME OF CONSTRUCTION.
7. COPYRIGHT OF THIS DRAWING IS RETAINED BY THE ENGINEER AND IT MUST NOT BE REPRODUCED IN WHOLE OR PART WITHOUT WRITTEN CONSENT.

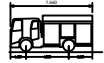

Mid & West Wales Fire and Rescue
 TYPE of Appliance - Volvo FM 11.4t2 Rigid
 Overall Length 7.660m
 Overall Width 2.500m
 Overall Body Height 3.512m
 Min Body Ground Clearance 0.397m
 Track Width 2.500m
 Lock to Lock Time 4.00 sec
 Kerb to Kerb Turning Radius 7.150m

VEHICLE TRACKING LEGEND
 HORIZONTAL OUTER EDGE
 HORIZONTAL WHEEL TRAIL

C	Amendments requested by LHA	20.12.2023
B	Amendments requested by LHA	15.12.2023
A	For Discussion	07.08.2023
No.	Revision/Issue	Date

Firm Name and Address

LvW
Highways

Blawern
Fellengate Uchaf
Cwmorthen
SA32 7PR
Tel: 01267 220789
Mob: 07769 220995

Project Name and Address

Land between 38-40
Pentwyn Baglan Road,
Baglan, NPTCBC
Site Layout with
Vehicle Swept Path

Project 2023-798	Sheet AP03
Date 20.12.2023	
Scale 1:500@A4L	