



EXISTING VIEWS


BACK LEFT ELEVATION

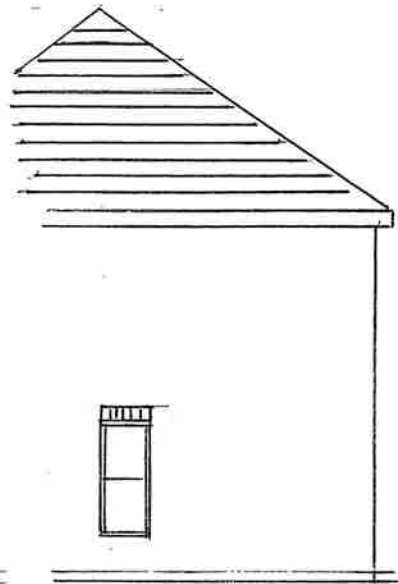

BACK ELEVATION

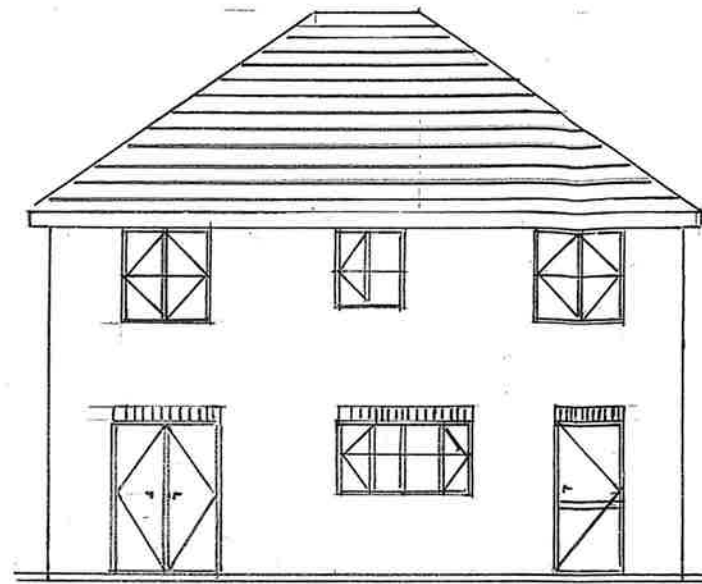

BACK RIGHT ELEVATION

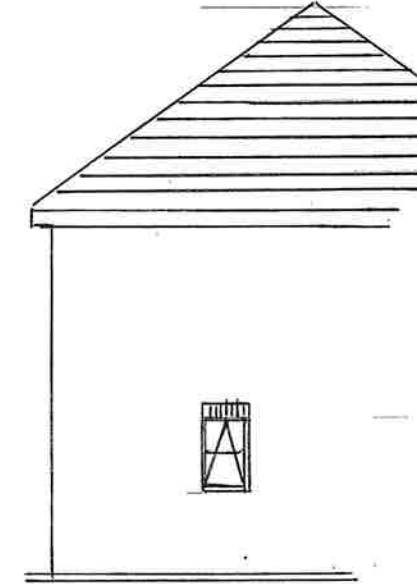


NOTES:

DOORS + WINDOWS
IN BLACK UPVC


ROOF - ALUMINIUM ROOF
BARS WITH BLACK UPVC
CAPPINGS - BLUE
HEAT SAVING ROOF
GLASS.

INSULATED 450mm
PLASTERED PERMET
INTERNOUM


BACK LEFT ELEVATION

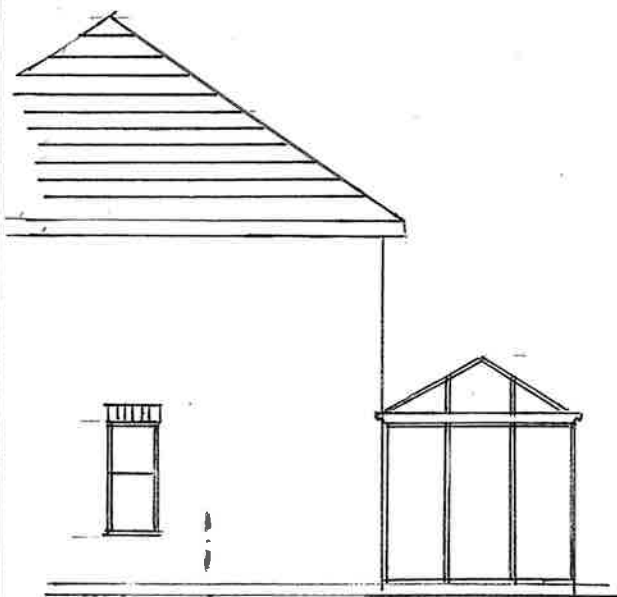

BACK ELEVATION

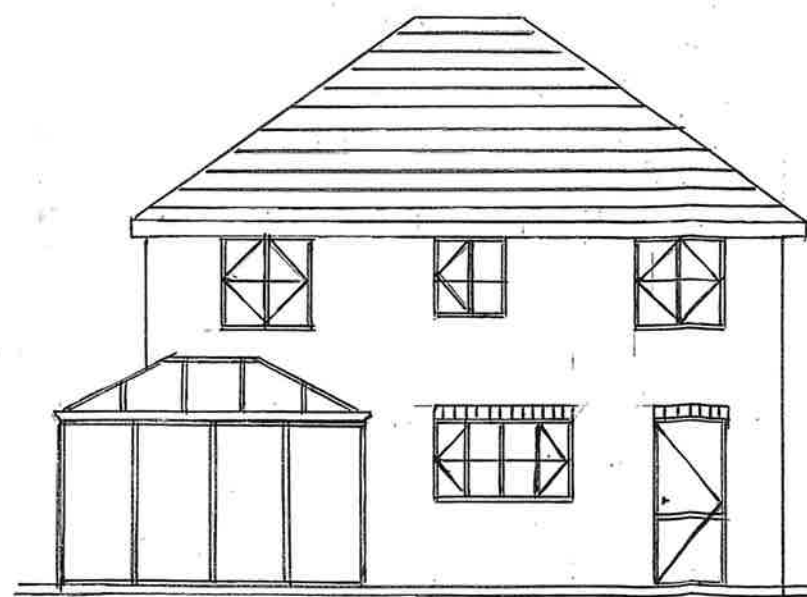

BACK RIGHT ELEVATION

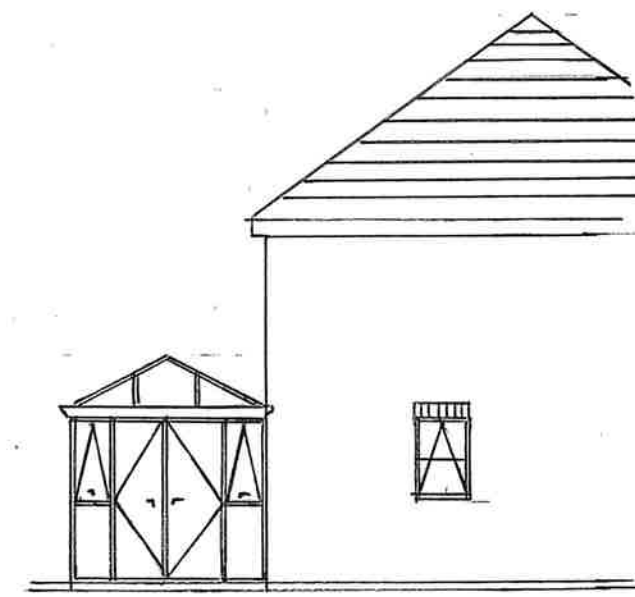

CLIENT. MR HILL
ADDRESS.
37 FORD DERWEN,
COED HIRWAIN,
PONT TALBOT
SA13 2TX

Detail:
EXISTING +
PROPOSED VIEWS

Scale: 1:100

Date: 6.1.24

Drg No: 1 of 2

Drawn By: G Hughes