



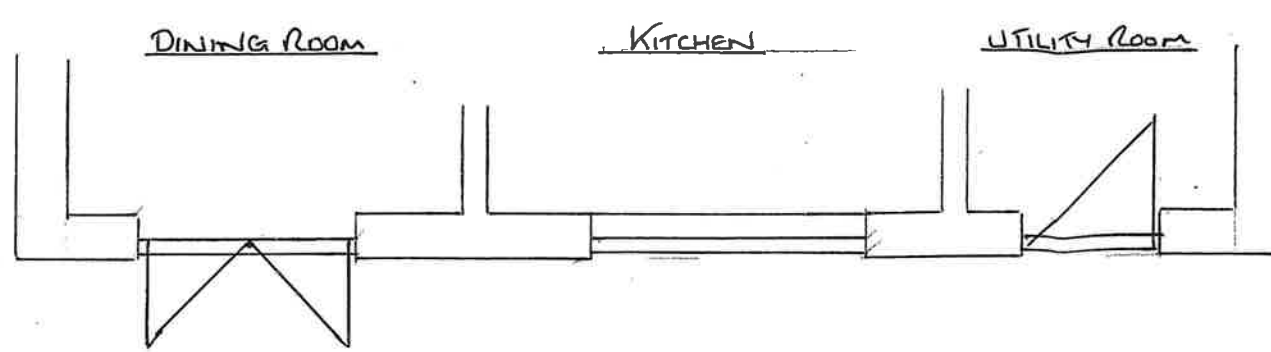

EXISTING BACK ELEVATION

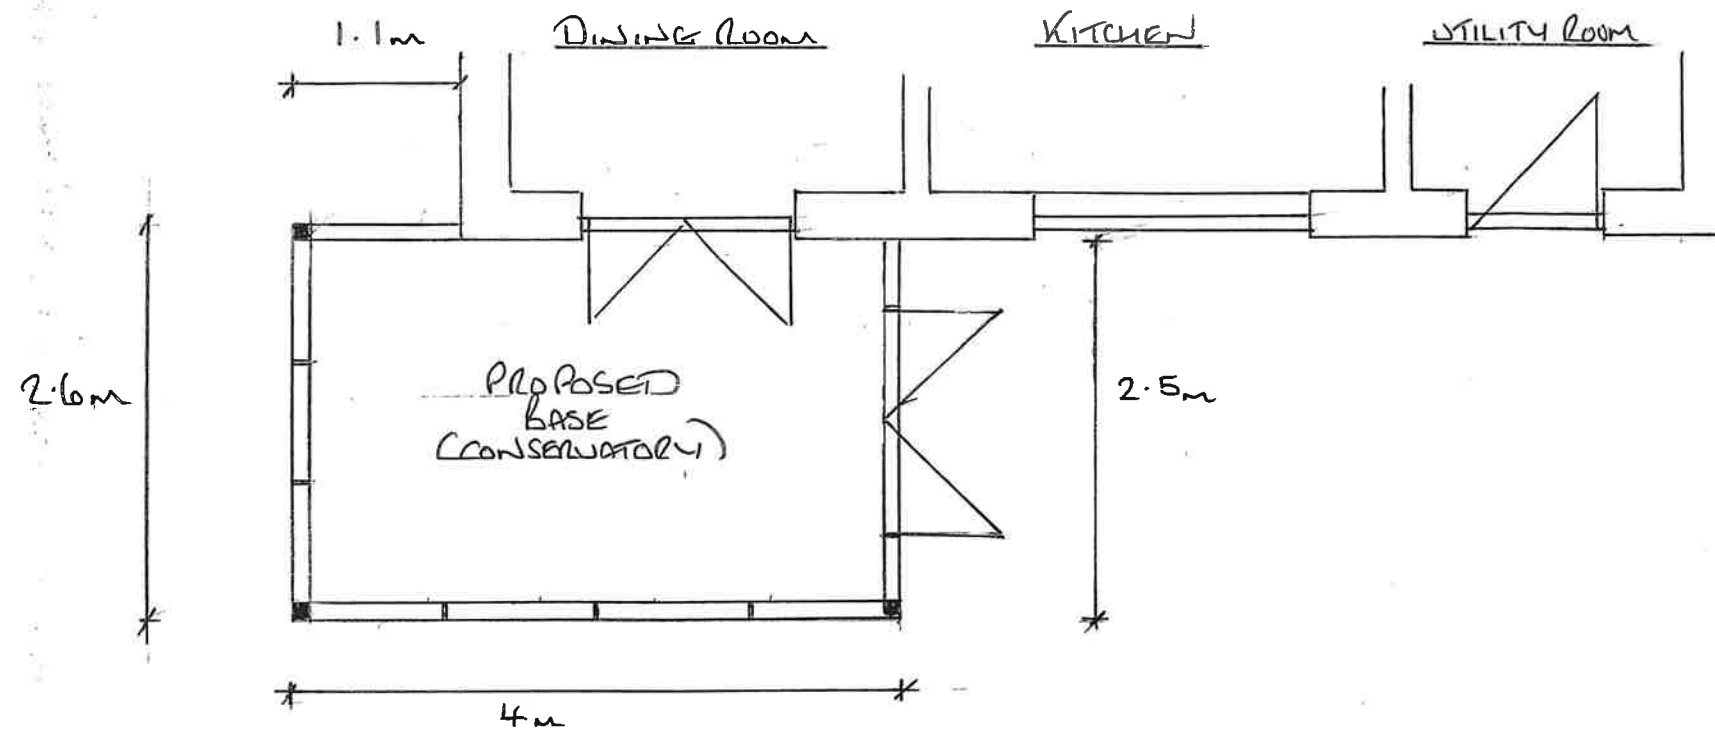

PROPOSED BACK ELEVATION

NOTES:

CLIENT. MR HILL
ADDRESS. 37 FRODD DENWEN,
COED HIRWUAN,
PORT TALBOT
SA13 2TX

Detail:
EXISTING + PROPOSED
BASE PLANS

Scale: 1:50

Date: 06.01.2024

Drg No: 20F2

Drawn By: G Hughes