




Reproduced from an Ordnance Survey map with the permission of the
Controller of Her Majesty's Stationary Office.
©Crown Copyright. All rights reserved.

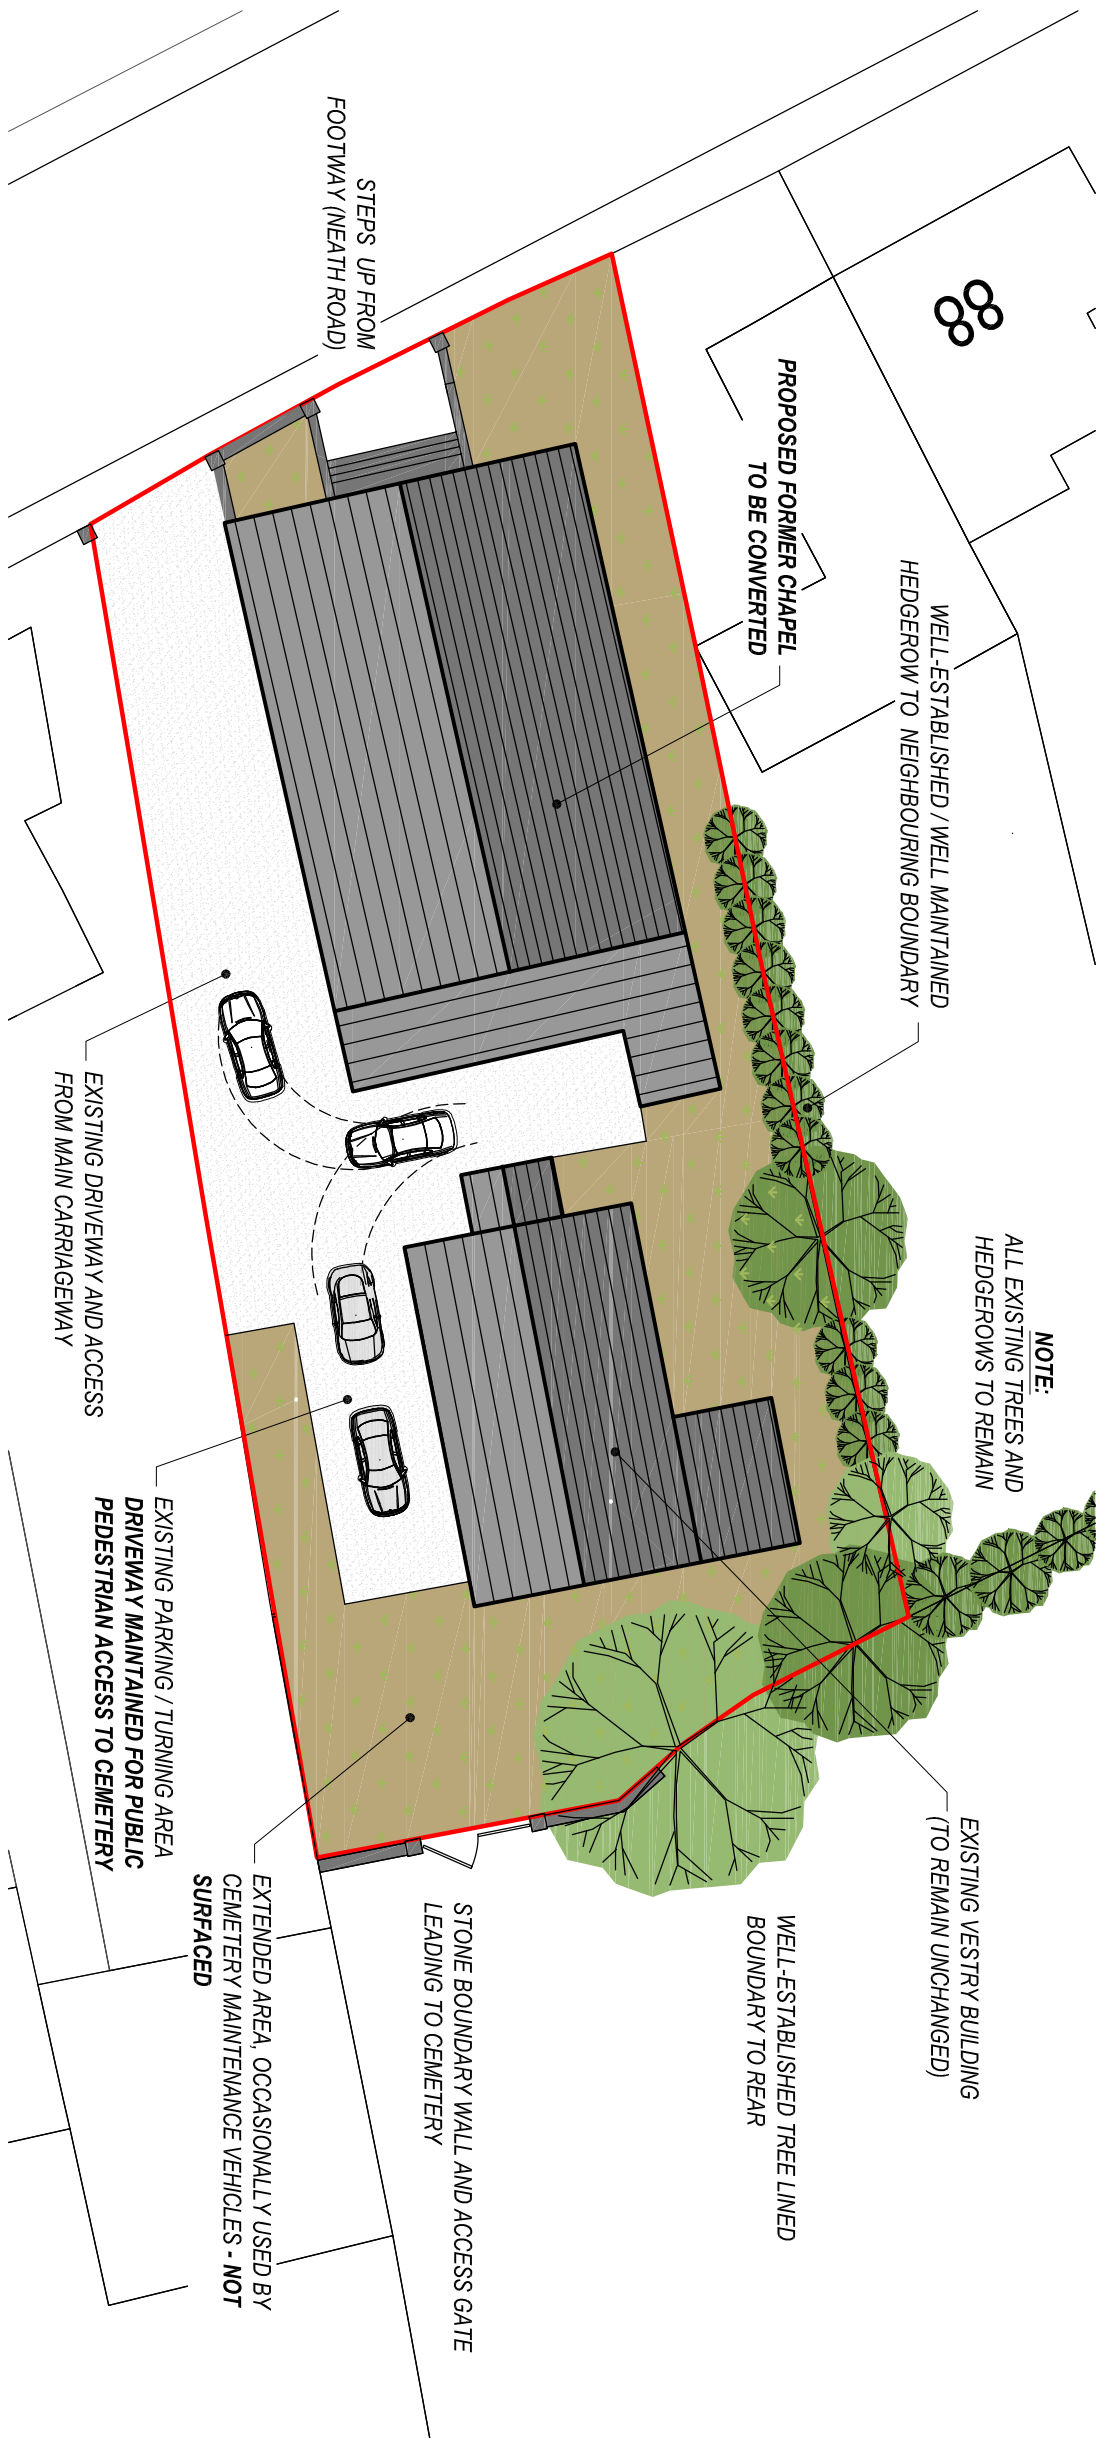

EXISTING SITE BLOCK PLAN
Scale 1:250



PROPOSED SITE BLOCK PLAN (also showing ecological mitigation measures)
Scale 1:250

Client:

Mr. Richard Steadman
c/o Ebenezer Chapel
Neath Road,
Rhos

Project Title:

PROPOSED REDEVELOPMENT
OF CHAPEL
TO RESIDENTIAL USE

General Notes:

1. Do not scale from this drawing. Scale figures dimensions only.
2. Dimensions are in m unless otherwise stated.

Drawing Issue:

PLANNING

Drawing Title:

EXISTING & PROPOSED SITE BLOCK PLANS
(showing ecological enhancement measures)

Drawing No:	Revision:
CPD-002	A
Date:	Revised:
08-11-2023	05-01-2024
Scale(s):	Paper Size:
1:250	A2



Cwm Planning & Design Ltd.
(architectural and draughting services)