
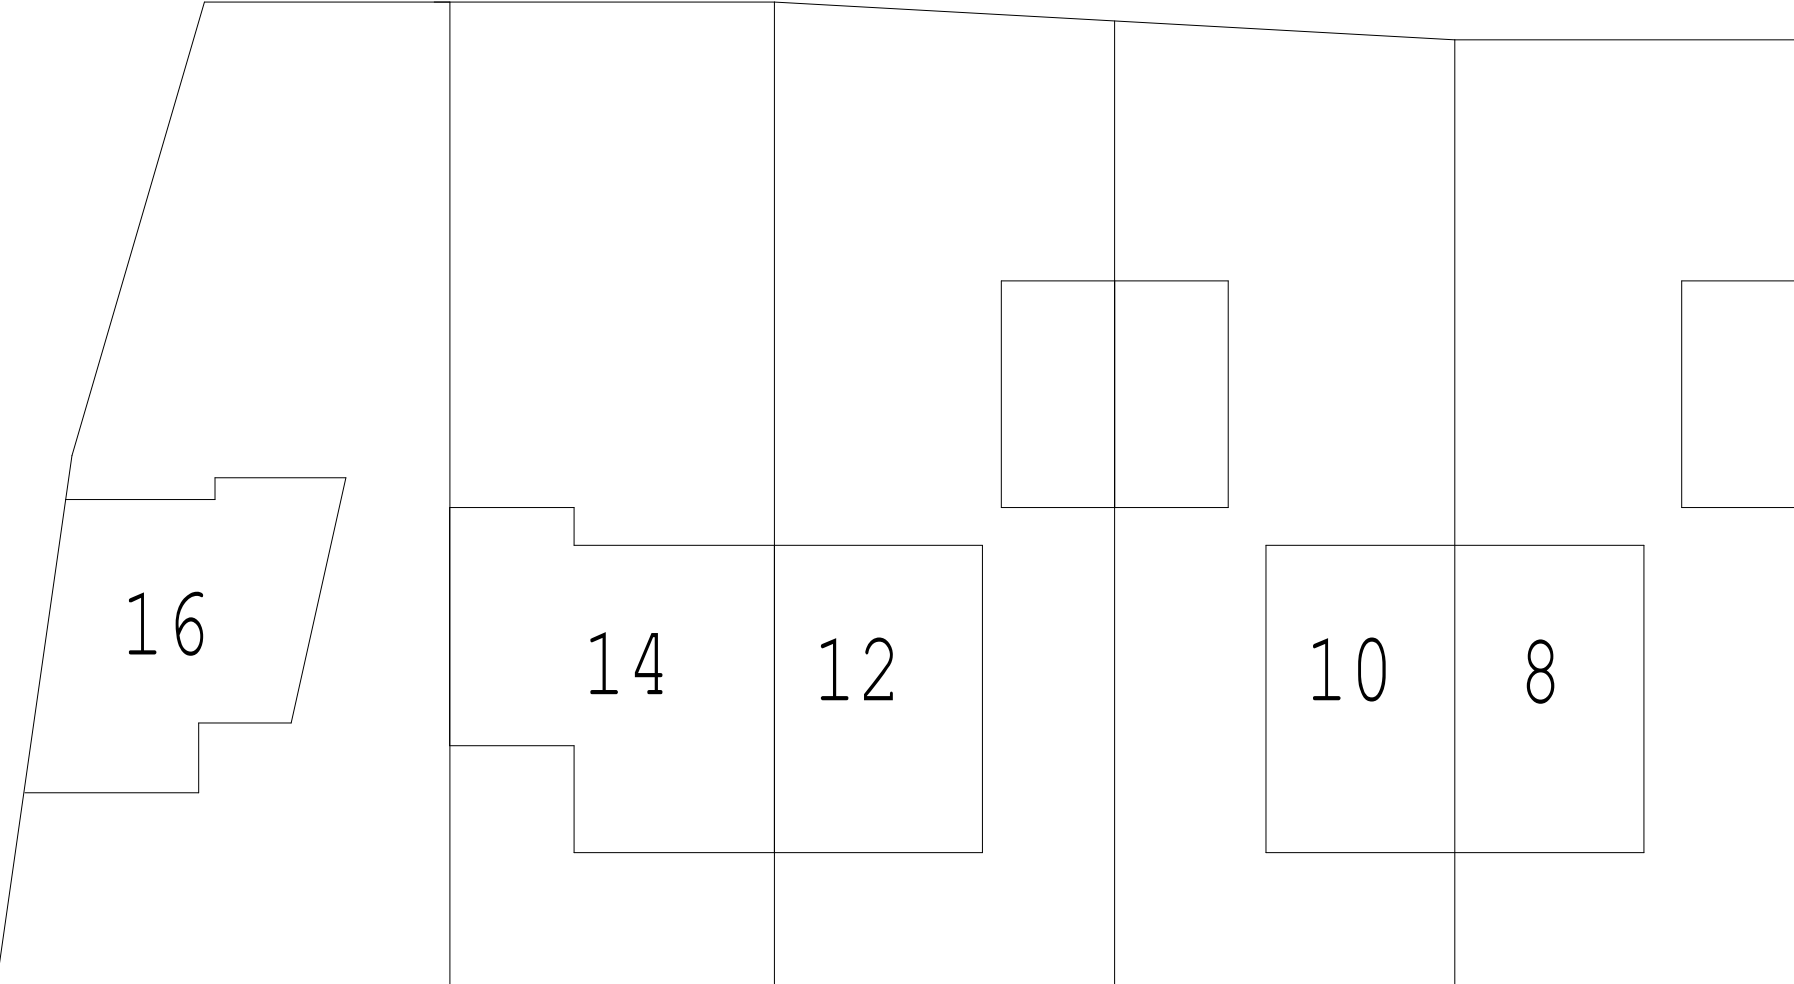


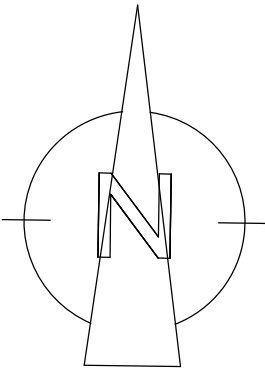

HEATHLAND WAY

<i>Roger Roberts Surveys Limited</i> Chartered Surveyors & Corporate Building Engineers 18a, Station Road, Ystradgynlais, Swansea, SA9 1NT. Tel/Fax, 01639-842013. Mobile 07960-742263		
CLIENT: Mr. Scott & Mrs Rachel. Pearson. 14 Heathland Way Llandarcy Neath SA10 6FS		DRAWN BY: <i>Luke Roberts,</i> <i>BSc (Hons), HNC,</i> <i>AssocRICS</i>
PROJECT: Proposed garage conversion under permitted development. TITLE: Block plan		
DATE: January 2024	SCALE: 1 : 200	DRAWING STATUS: Complete
© Plans are for planning and guide Purposes only. Notes you are advised to confirm all dimensions on site.		