


NOTES

Existing

New

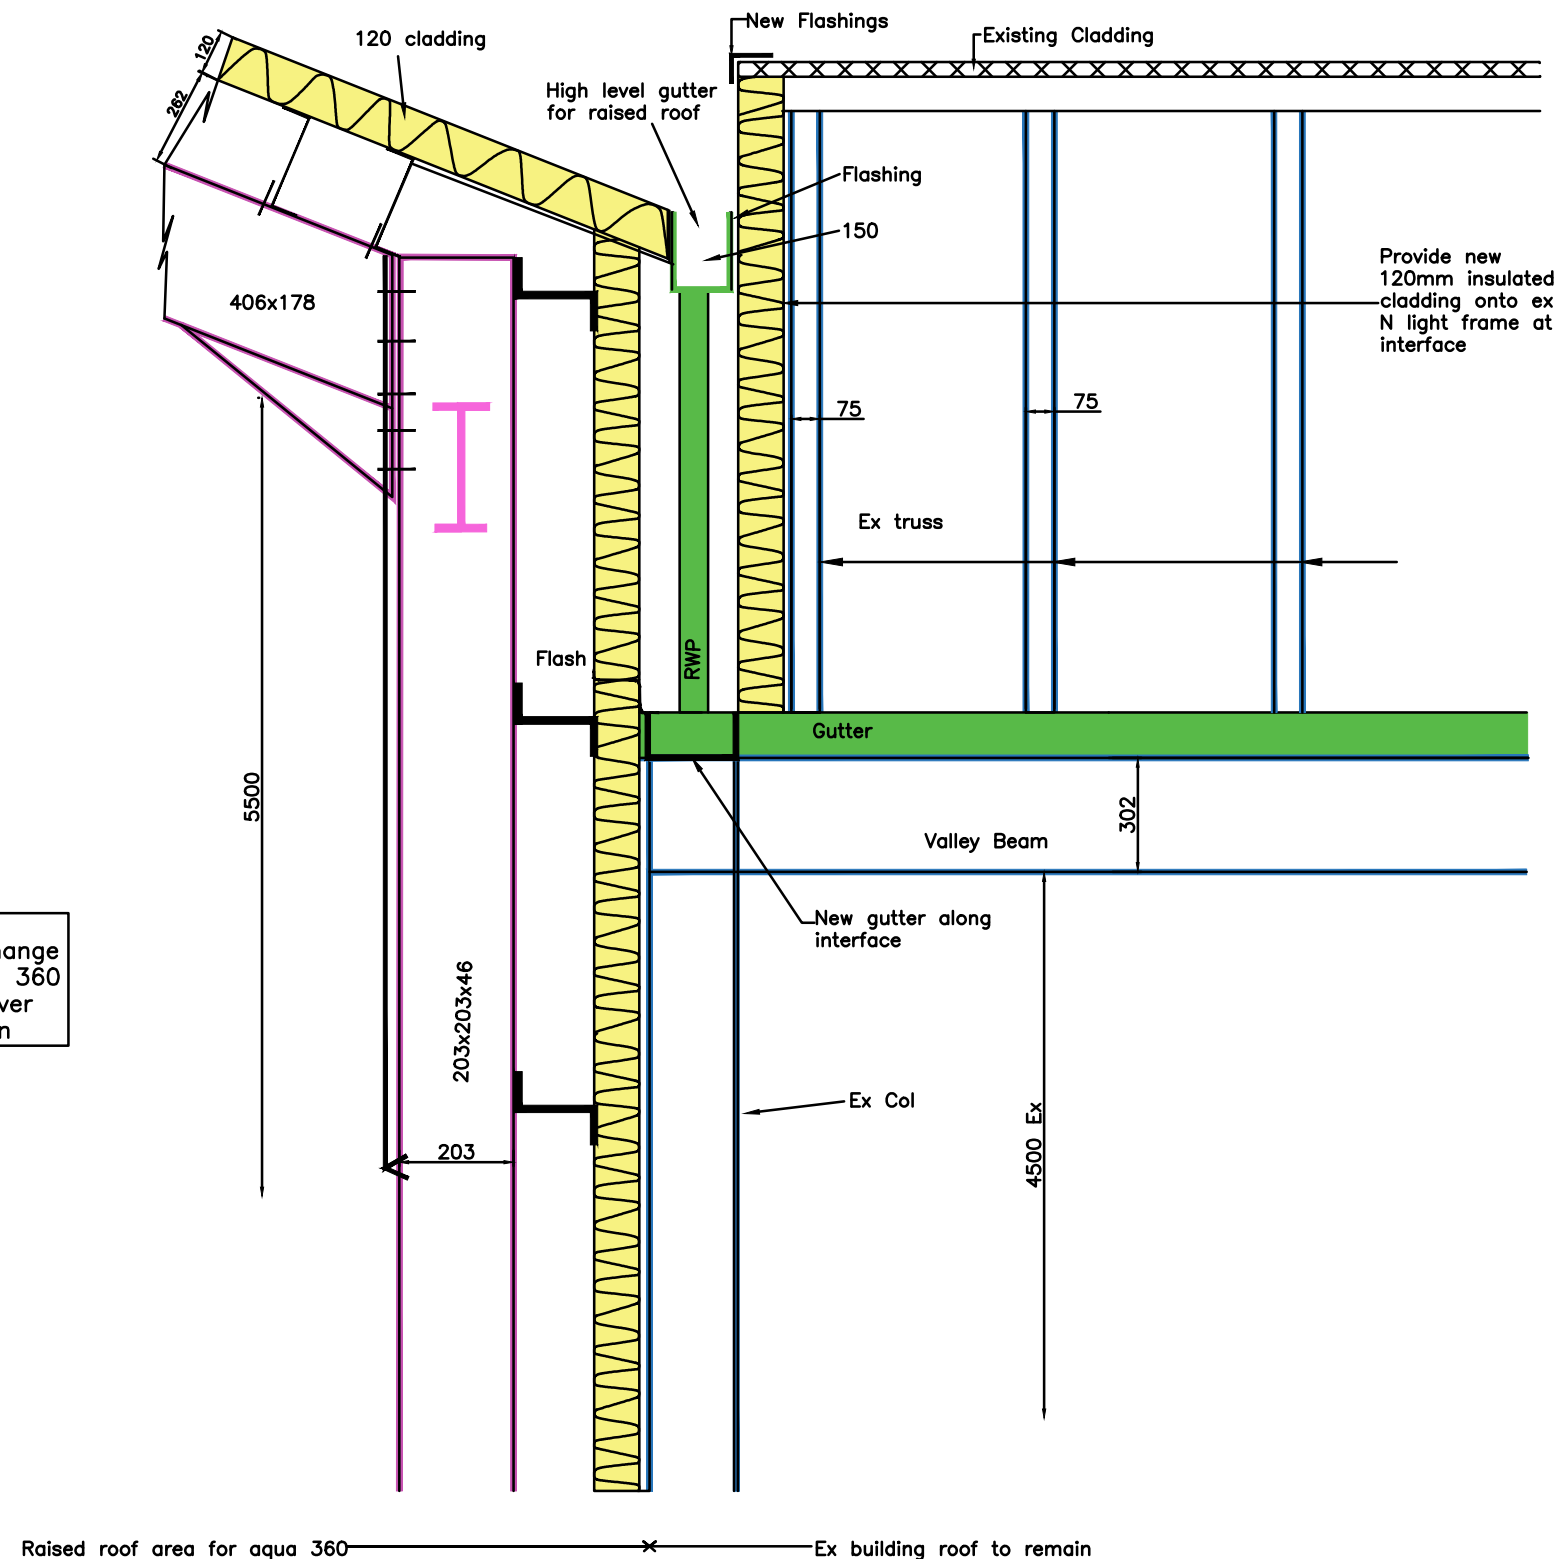

Note:
Detail applies to change
of roof within Aqua 360
demise- Ex roof over
party wall to remain

REV	DATE	BY	CHKD

CLIENT
Aquaculture 360

PROJECT
Proposed Shrimp Farm
at Neath, Milland Rd,
SA11 1NJ

TITLE
Section At Interface (2)

DRAWING ISSUE
CONSTRUCTION

GENERAL NOTES
A- The scale shown on this drawing only applies to the correct paper size.
B- Do not scale from this drawing take figured dimensions only.
C- Any discrepancies to be reported to ateb consult.
D- Drawings in PDF format are not to scale and are for reference only.

DATE 17/12/23	PRODUCED BY E.PEET
SCALE 1:20	CHECKED
PAPER SIZE A3	APPROVED

ateb Consult
42 Gurnos Road
Ystalyfera
Swansea
SA9 2HY
Tel: 01639 849279
Fax: 01639 849984
E-mail: info@atebconsult.co.uk

JOB NUMBER	DRAWING NUMBER	REVISION
23/021	4000	

Section At Interface(2)
Y-Y