


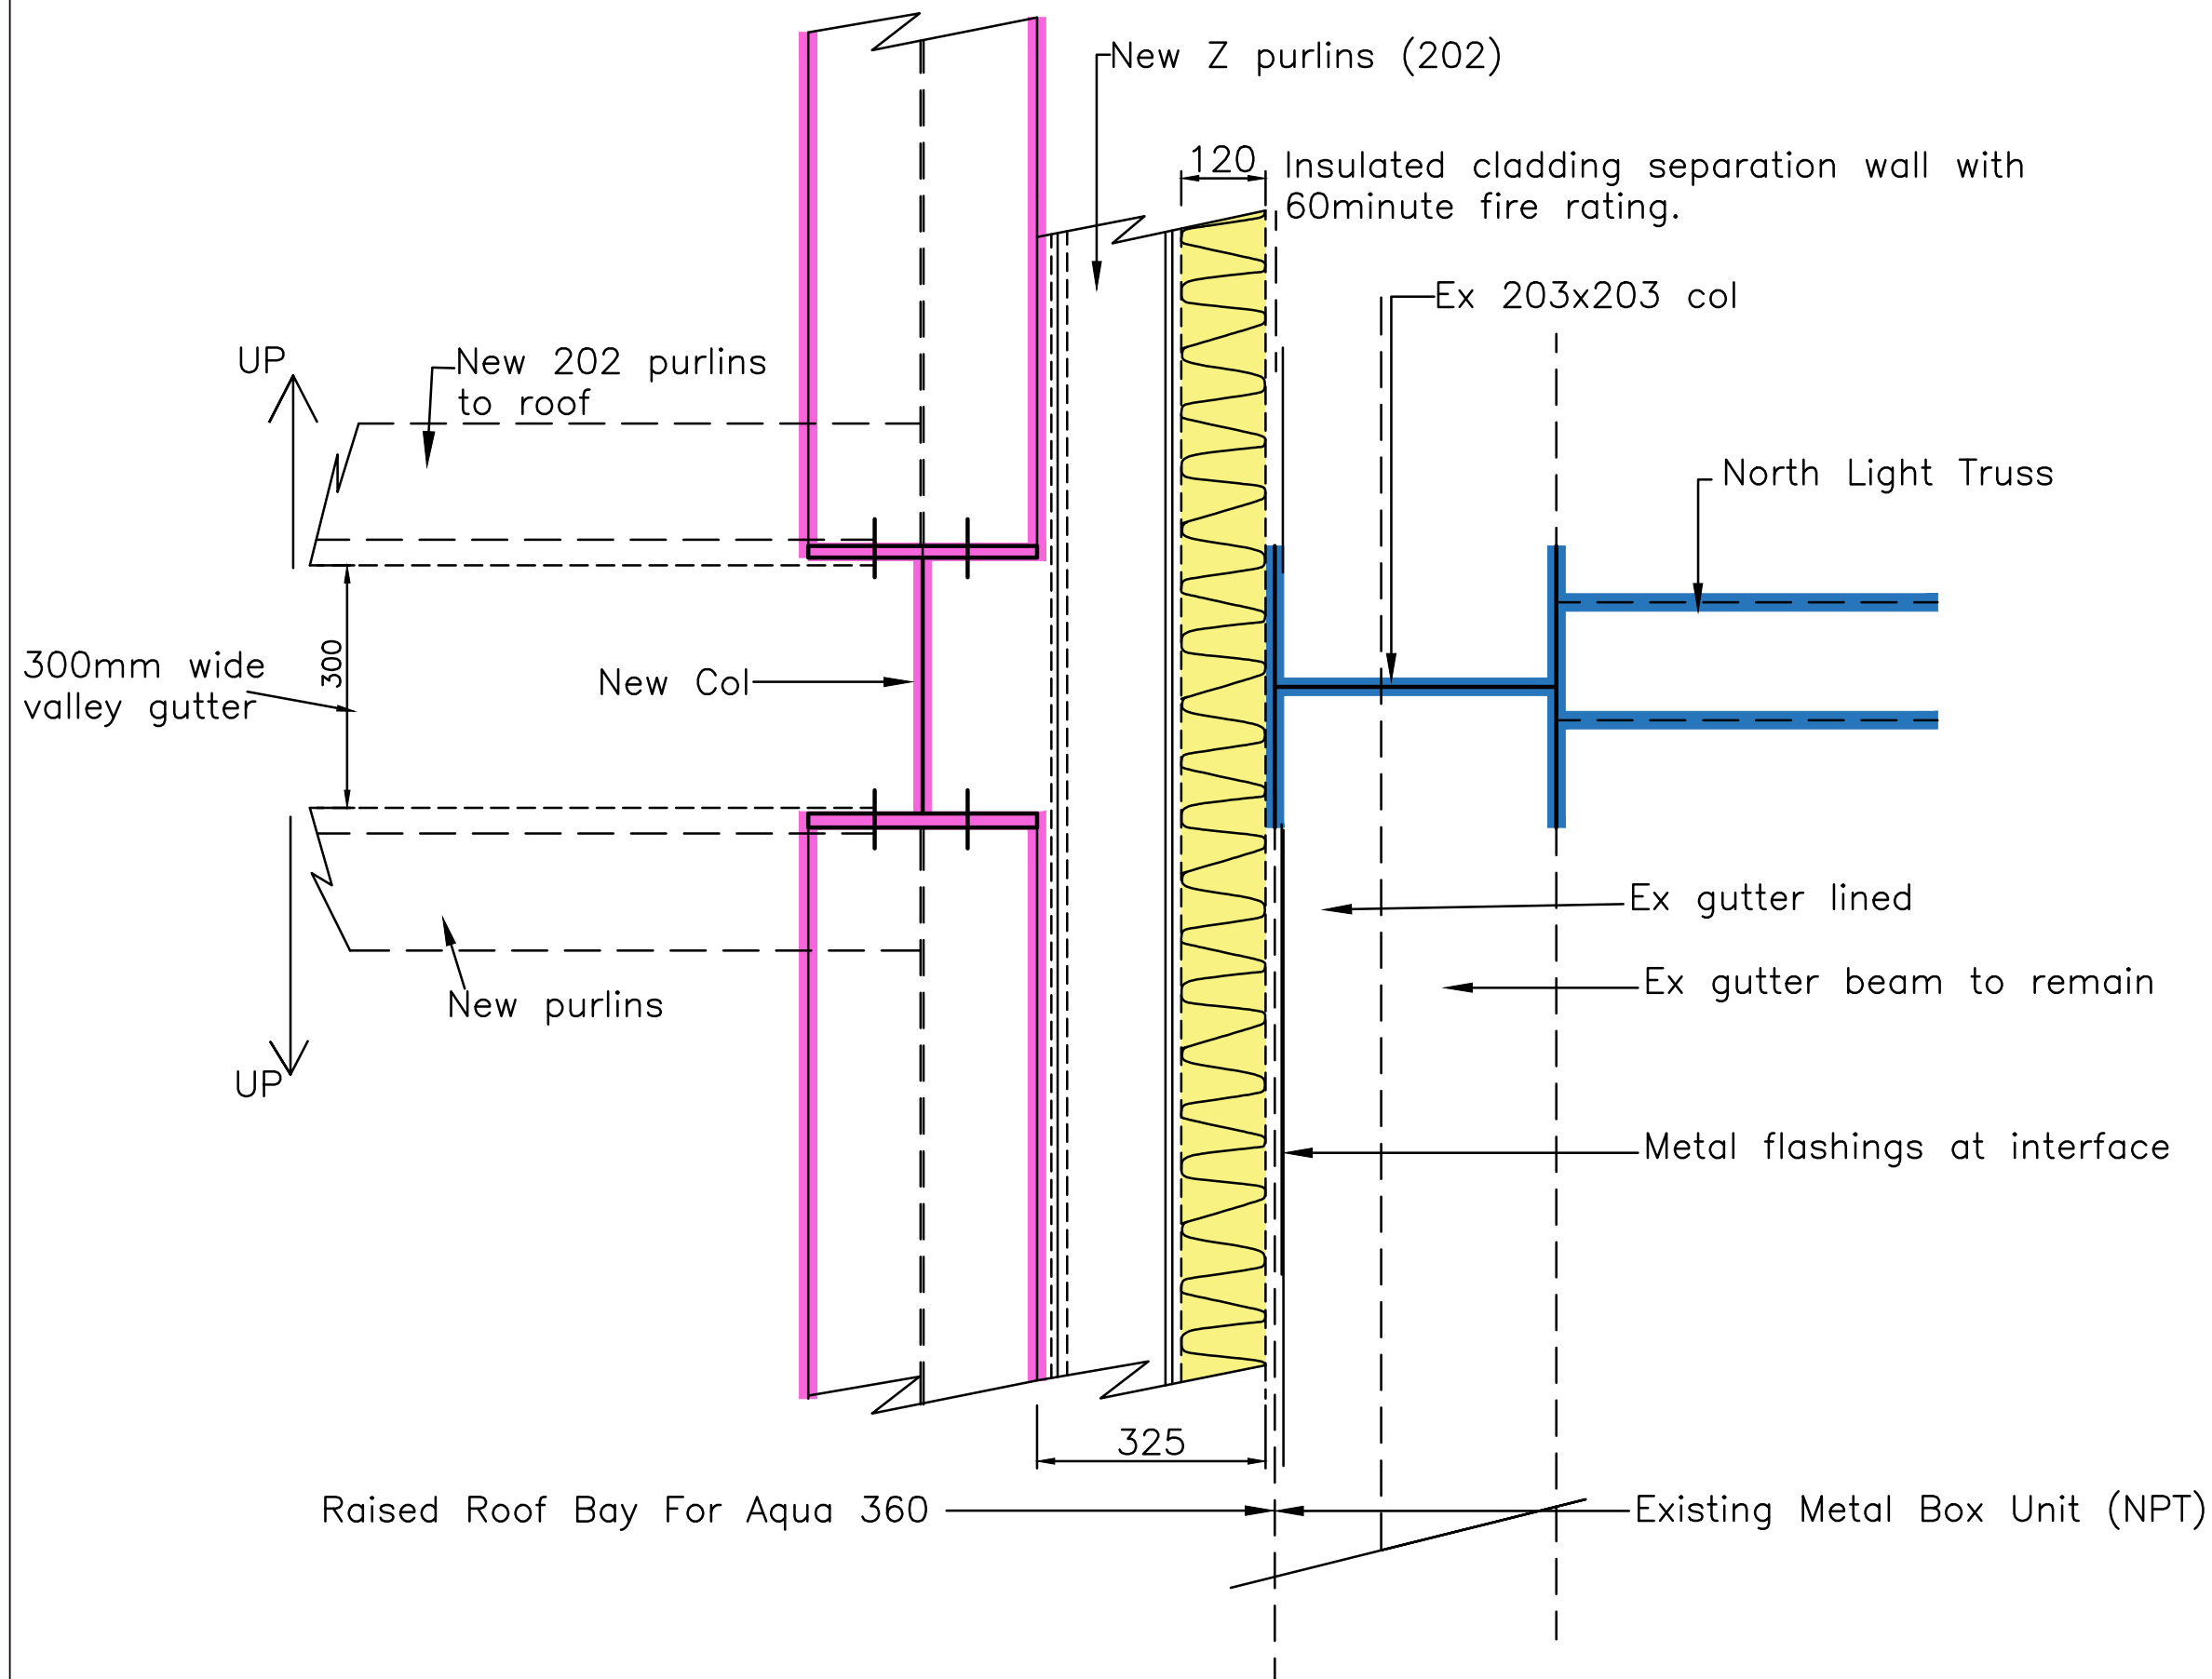

Raised Roof Bay For Aqua 360

Existing Metal Box Unit (NPT)

Plan View At X-X

NOTES

— Existing
— New

REV	DATE	BY	CHKD

CLIENT

Aquaculture 360

PROJECT

Proposed Shrimp Farm
at Neath, Milland Rd,
SA11 1NJ

TITLE

Plan View At Section
X-X

DRAWING ISSUE

CONSTRUCTION

GENERAL NOTES

A- The scale shown on this drawing only applies to the correct paper size.
B- Do not scale from this drawing take figured dimensions only.
C- Any discrepancies to be reported to ateb consult.
D- Drawings in PDF format are not to scale and are for reference only.

DATE 17/12/23

SCALE 1:10

PAPER SIZE A3

PRODUCED BY E.PEET

CHECKED

APPROVED

ateb Consult

42 Gurnos Road
Ystalyfera
Swansea

SA9 2HY

Tel: 01639 849279

Fax: 01639 849984

E-mail: info@atebconsult.co.uk

JOB NUMBER

23/021

DRAWING NUMBER

4002

REVISION