


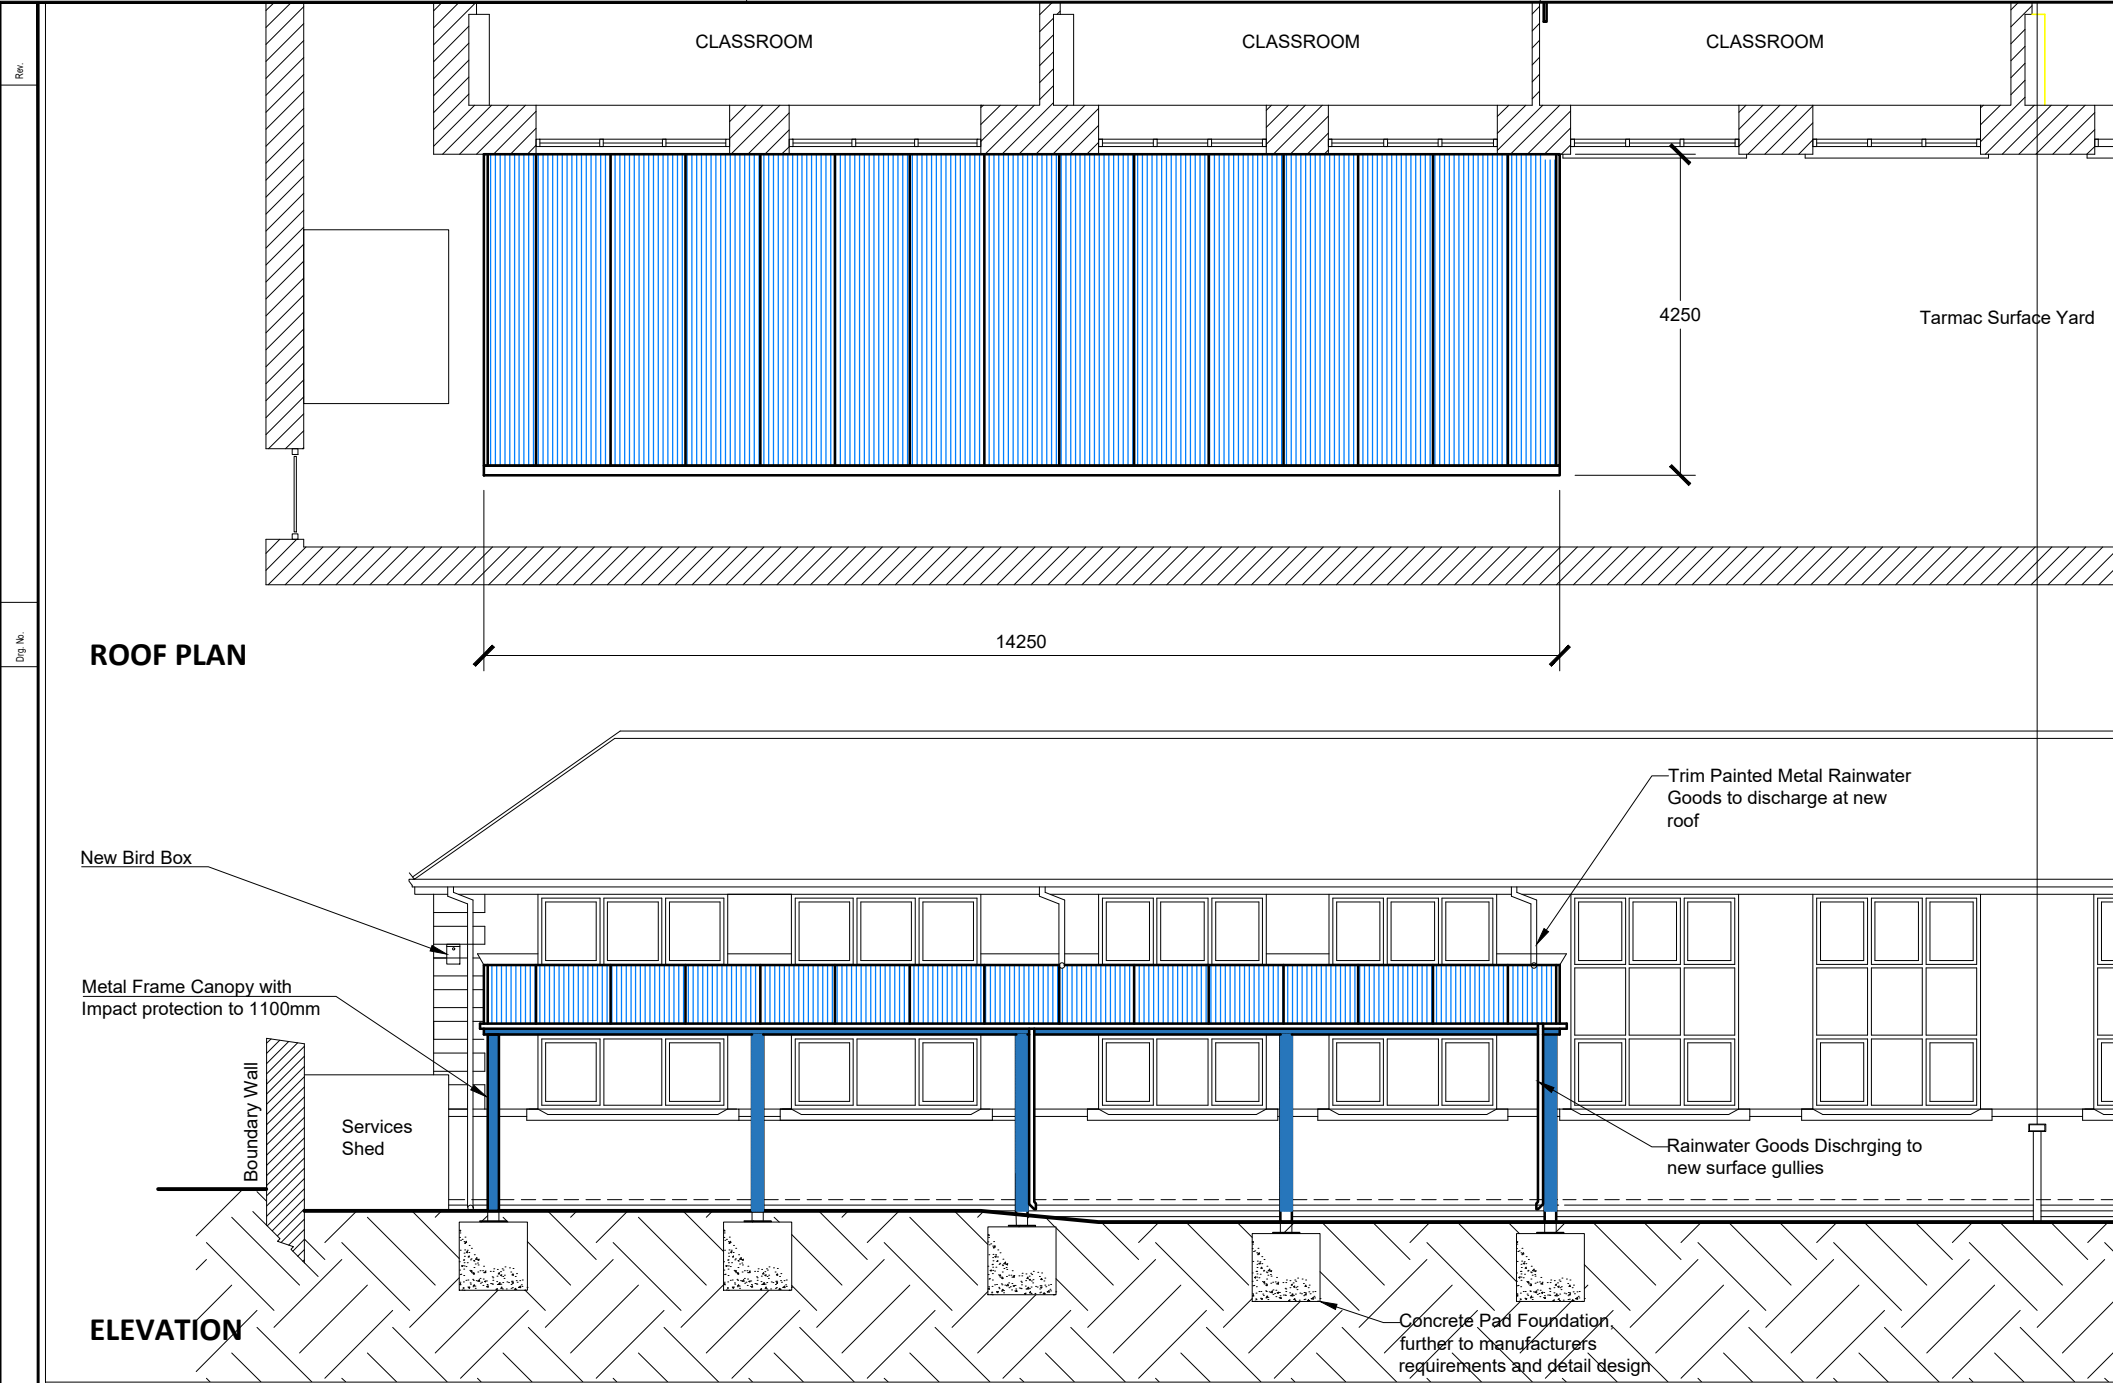

General Arrangement
Drawings for the purpose of Application for Statutory Approvals and consultation with potential Building Contractors.

Statutory Approvals
Planning Permission is required for this project and an application made by NPT, August 2023
Building Regulations Approval is required for this project and an application to be made by NPT.

Foundation Strategy
Requires manufacturers detail design with regard to loction of below ground service pipes and the avoidance of existing covers. At this time design envisages approx, 1 to 1.2M3 concrete pad foundations subject to manufacturers requirements. Detail design of foundations to be completed by contractors specialist engineer and approval by NPT Contract Administrator/Structural Engineer.

Channel Drains
Robust Linear Channel Drains such as Marshalls Birco Range with above and below ground connections to contractors detail design. Precast concrete channels with bolt fixing of galvanised cast iron slotted grates. Black colour finish.



Yard Surface Finish:
Make clean mechanical cuts in existing surface for the purpose of constructing Pad Foundations and Gully Drains. Make good all surfaces with Tarmac to match existing.

Powder Coated Metal Frame
(Galvanized or Aluminium)
To fabricator /manufacturers detail design and general arrangement of this drawing.. Size of frame sections shown are indicative and manufacturers connection details are not known at this time. Manufacturers detail design to be approved by NPT Contract Administrator and Structural Engineer.
Foam Impact protection to 1100mm high
Colours to be agreed with School

Roof
Non-fragile clear polycarbonate roof cover to manufacturers detail design for appropriate spans and loadings (also refer to notes on dwg A1233-01). Glazing bars and edge trims to specified by manufacturer and finish to be agreed.
NB. to include flashing's at columns and backings to gaps between windows and polycarbonate.

Rainwater
Continuous metal gutters, downpipes with connections to new Drainage Channels. Detail design to include appropriate flow rates for run off from the existing roof. Colour to be agreed.

Bird Box
Such as Eco Small Bird Box at nestbox.co.uk
260m high x 170mm wide x 170mm deep. Recycled LDPE plastic outer with internal FSC certified OSB nesting chamber

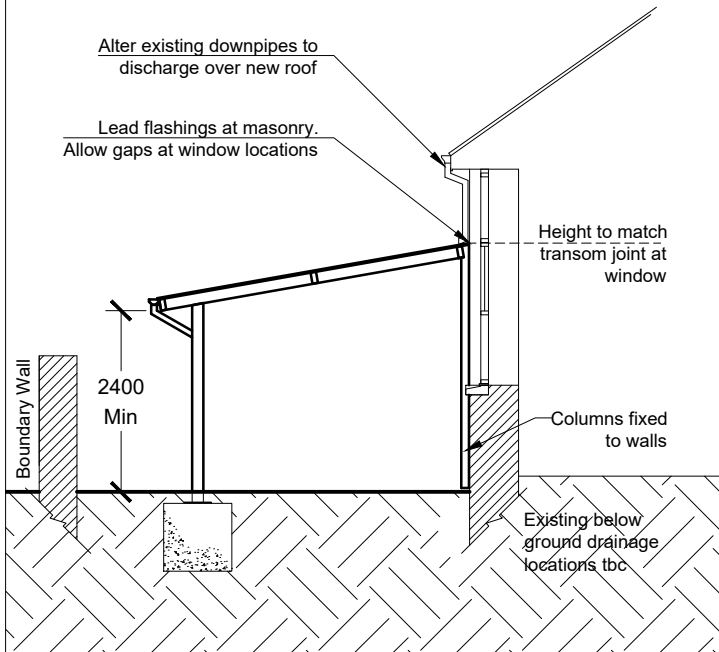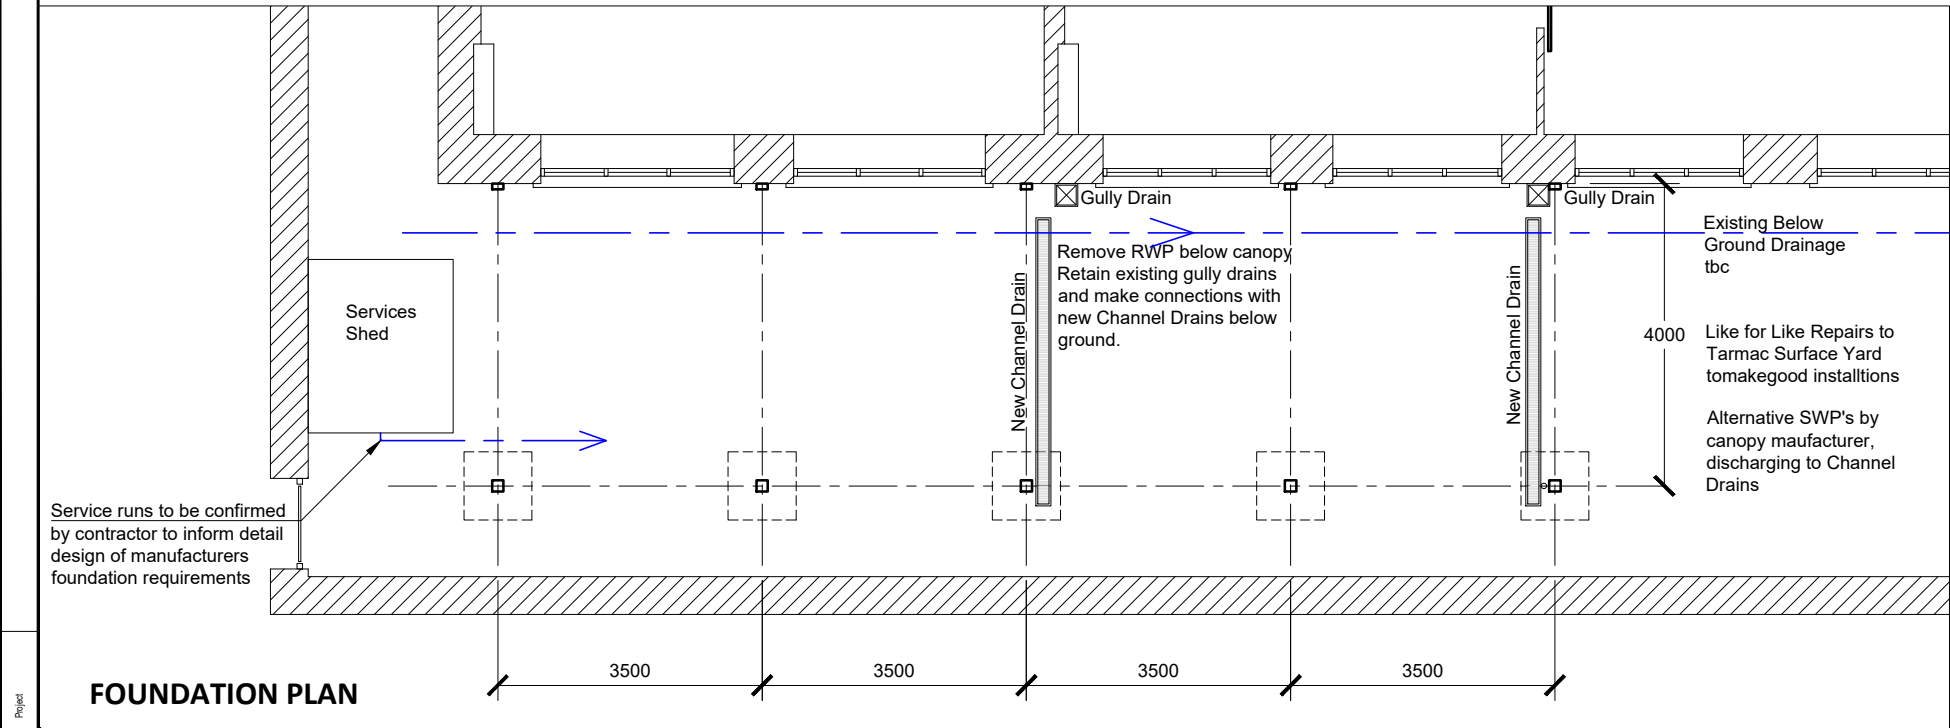

SECTION

NOTES

1. All dimensions in millimetres unless otherwise stated.

General Arrangement

Drawings for the purpose of Application for Statutory Approvals and consultation with potential Building Contractors.

Statutory Approvals

Planning Permission is required for this project and an application made by NPT, August 2023
Building Regulations Approval is required for this project and an application to be made by NPT.

Foundation Strategy

Requires manufacturers detail design with regard to loction of below ground service pipes and the avoidance of existing covers. At this time design envisages approx, 1 to 1.2M3 concrete pad foundations subject to manufacturers requirements. Detail design of foundations to be completed by contractors specialist engineer and approval by NPT Contract Administrator/Structural Engineer.

Channel Drains

Robust Linear Channel Drains such as Marshalls Birco Range with above and below ground connections to contractors detail design. Precast concrete channels with bolt fixing of galvanised cast iron slotted grates. Black colour finish.

Yard Surface Finish:

Make clean mechanical cuts in existing surface for the purpose of constructing Pad Foundations and Gully Drains. Make good all surfaces with Tarmac to match existing.

Powder Coated Metal Frame

(Galvanized or Aluminium)
To fabricator /manufacturers detail design and general arrangement of this drawing.. Size of frame sections shown are indicative and manufacturers connection details are not known at this time. Manufacturers detail design to be approved by NPT Contract Administrator and Structural Engineer.
Foam Impact protection to 1100mm high
Colours to be agreed with School

Roof

Non-fragile clear polycarbonate roof cover to manufacturers detail design for appropriate spans and loadings (also refer to notes on dwg A1233-01). Glazing bars and edge trims to specified by manufacturer and finish to be agreed.
NB. to include flashing's at columns and backings to gaps between windows and polycarbonate.

Rainwater

Continuous metal gutters, downpipes with connections to new Drainage Channels. Detail design to include appropriate flow rates for run off from the existing roof. Colour to be agreed.

Bird Box

Such as Eco Small Bird Box at nestbox.co.uk
260m high x 170mm wide x 170mm deep. Recycled LDPE plastic outer with internal FSC certified OSB nesting chamber

A	• Canopy Elevation Height • Addition of Bird Box • Surface water drains	TJE	-	-	Jan /24
Rev	Details	Dr	Ch	Apr	Date

Neath Port Talbot

Castell-nedd Port Talbot

County Borough Council Cyngor Bwrdeistref Sirol

Making a difference Gwahaniaeth er gwell

PROPERTY & REGENERATION

Nicola Pearce BSc(Hons) DipTP MRTPI

DIRECTOR OF ENVIRONMENT AND REGENERATION

THE QUAYS, BRUNEL WAY

BAGLAN ENERGY PARK SA11 2GG

www.npt.gov.uk

Project

Proposed Canopy at Ysgol Castell Nedd SA11 3AL

Drawing Title

Proposed PLANS and ELEVATIONS

Application for Planning Permission

File No.	Property Ref. No.			
Drawn	TJE	Checked		Approved
Date	Sep 2021	Date		Date

Scales

1:50 @ A1, 1:100 @ A3

Drawing No.

A1233-03

Rev.