



Superseded

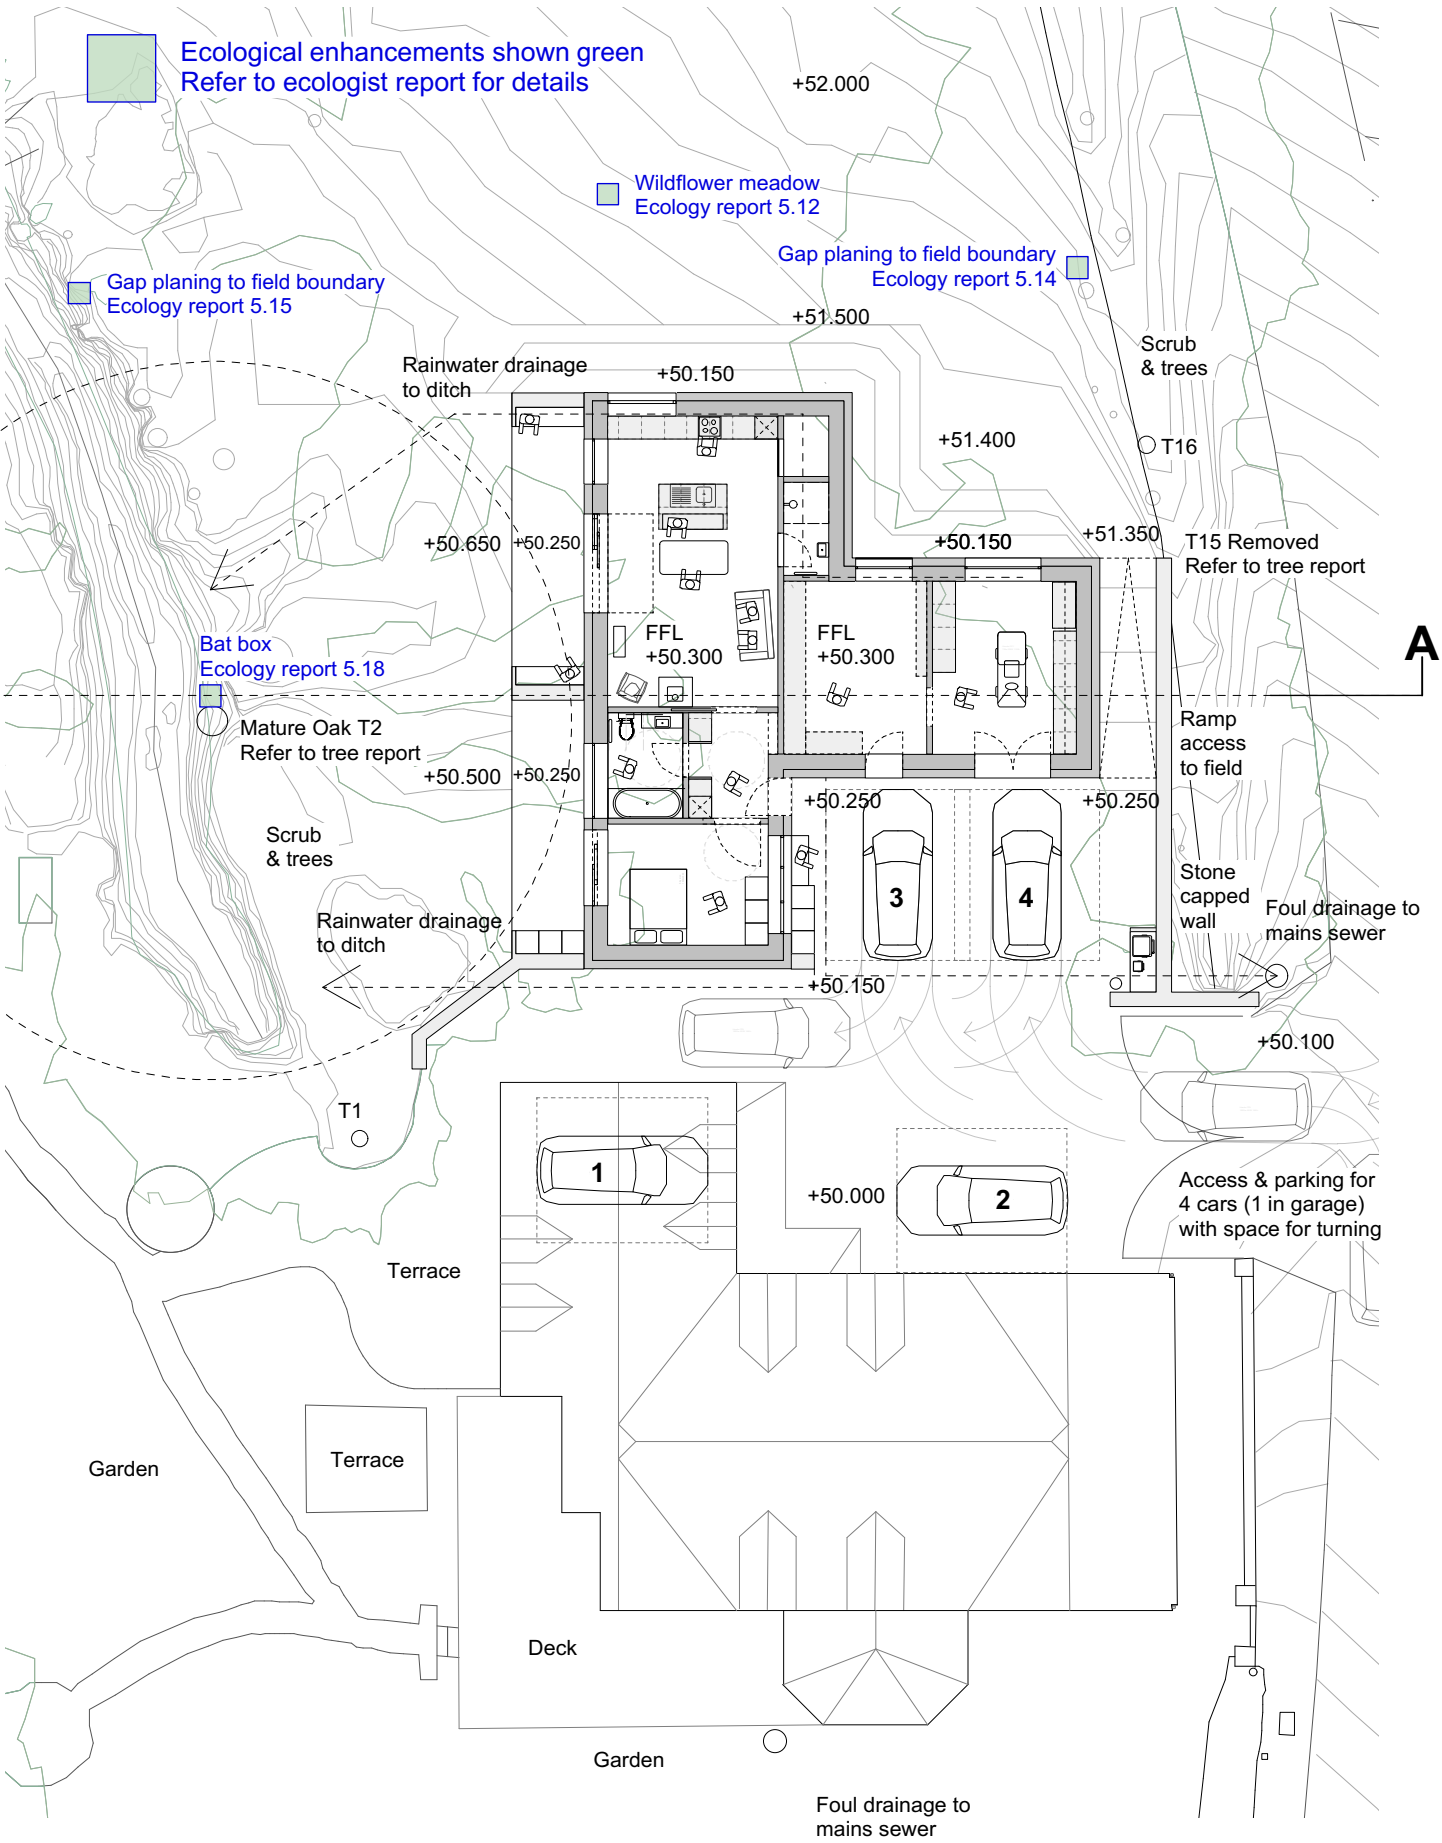

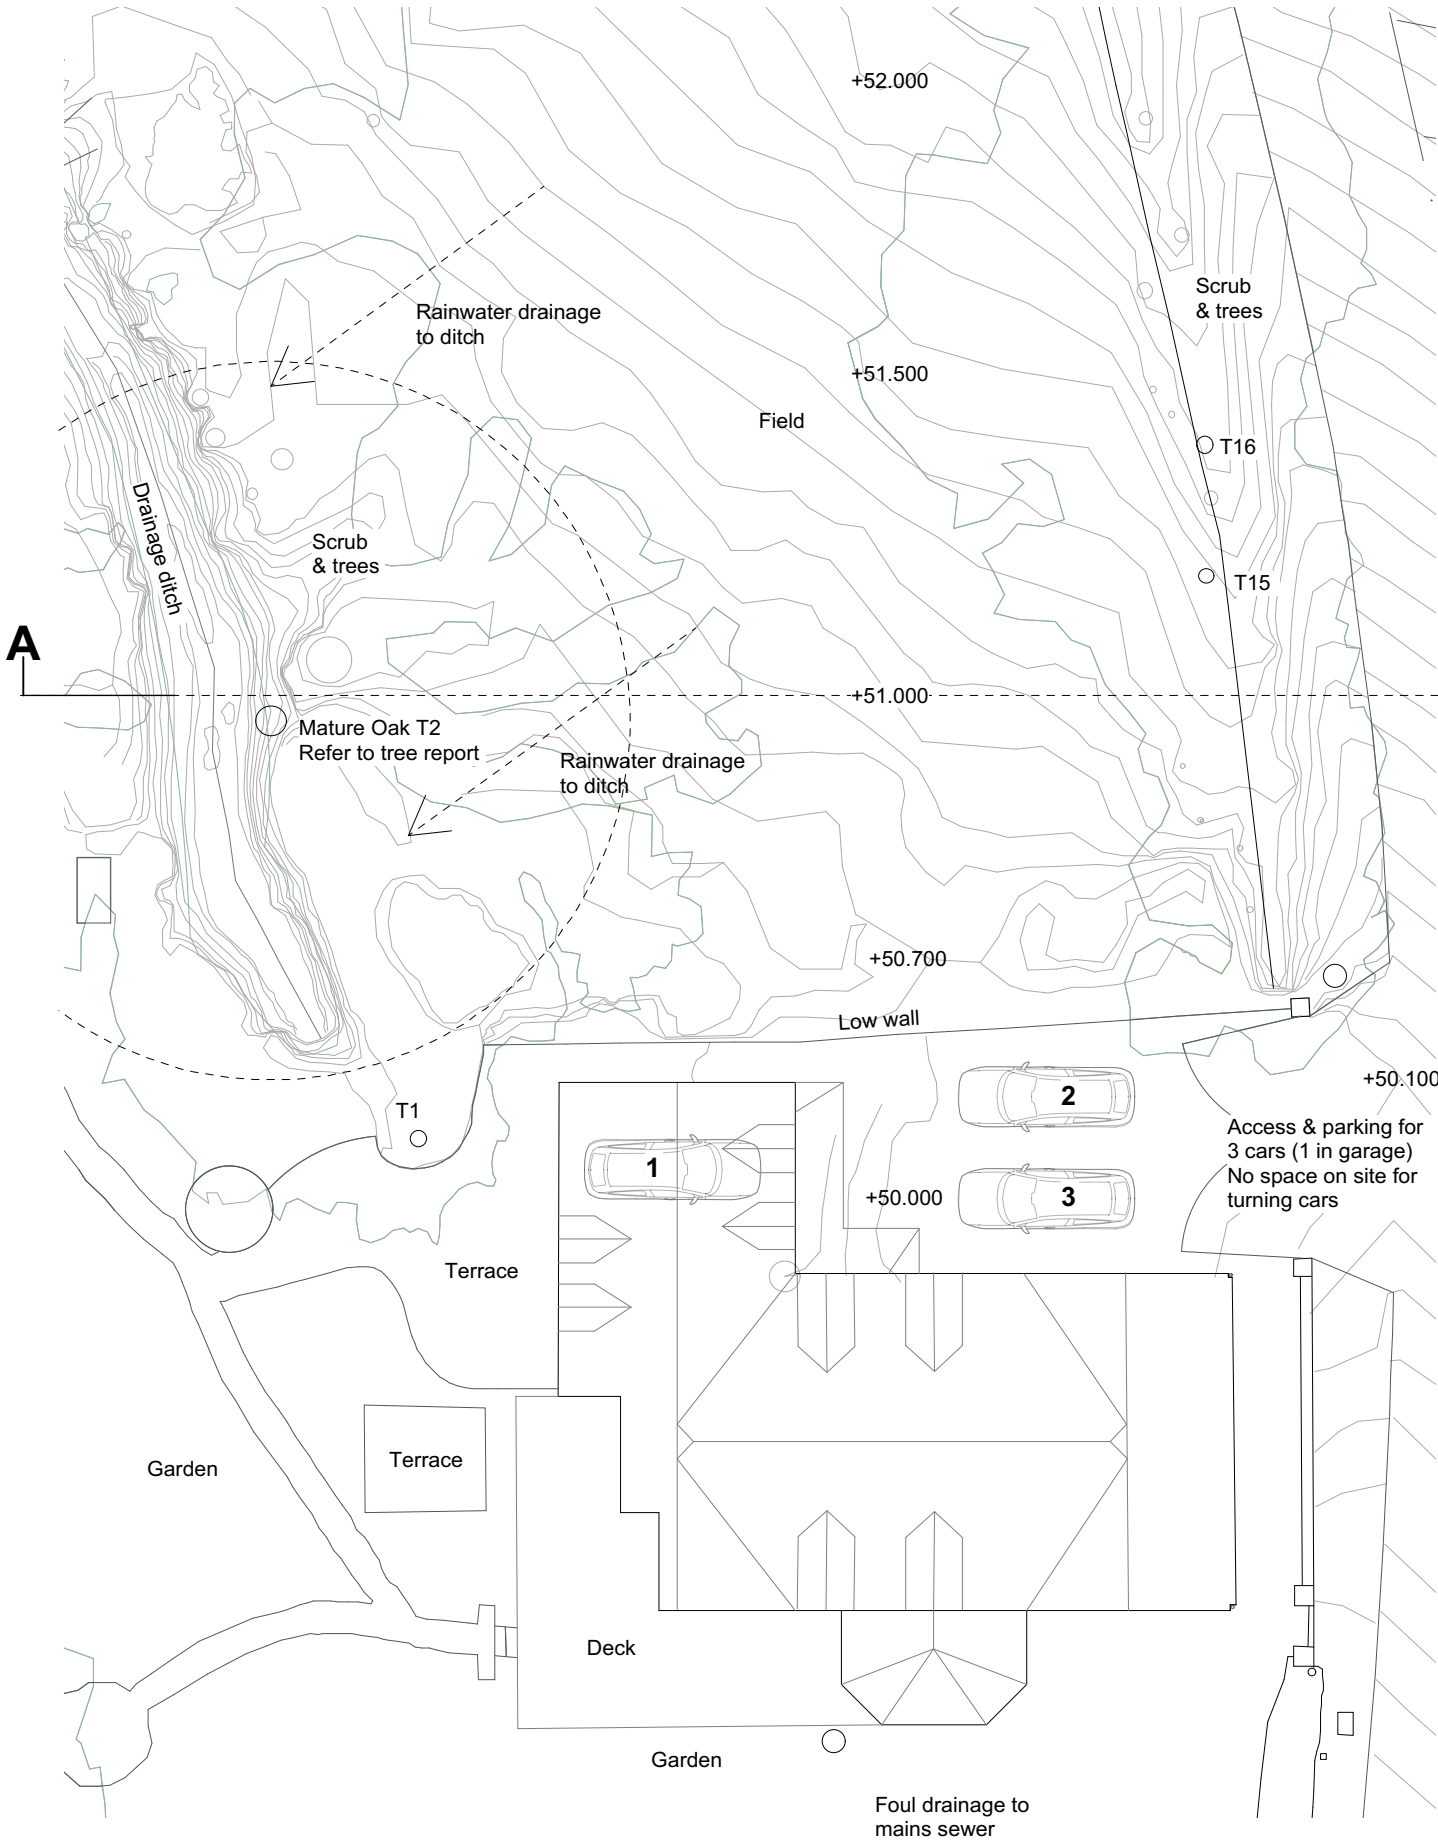

www.blackcatarchitects.co.uk
Andrew Docherty
07976965560

Project	060 Bryn Celyn
Drawing	1101
Title	Existing & Proposed Site Plans
Scale	1:200 @ A3
Rev	C
Date	15.01.24
Status	PLANNING