




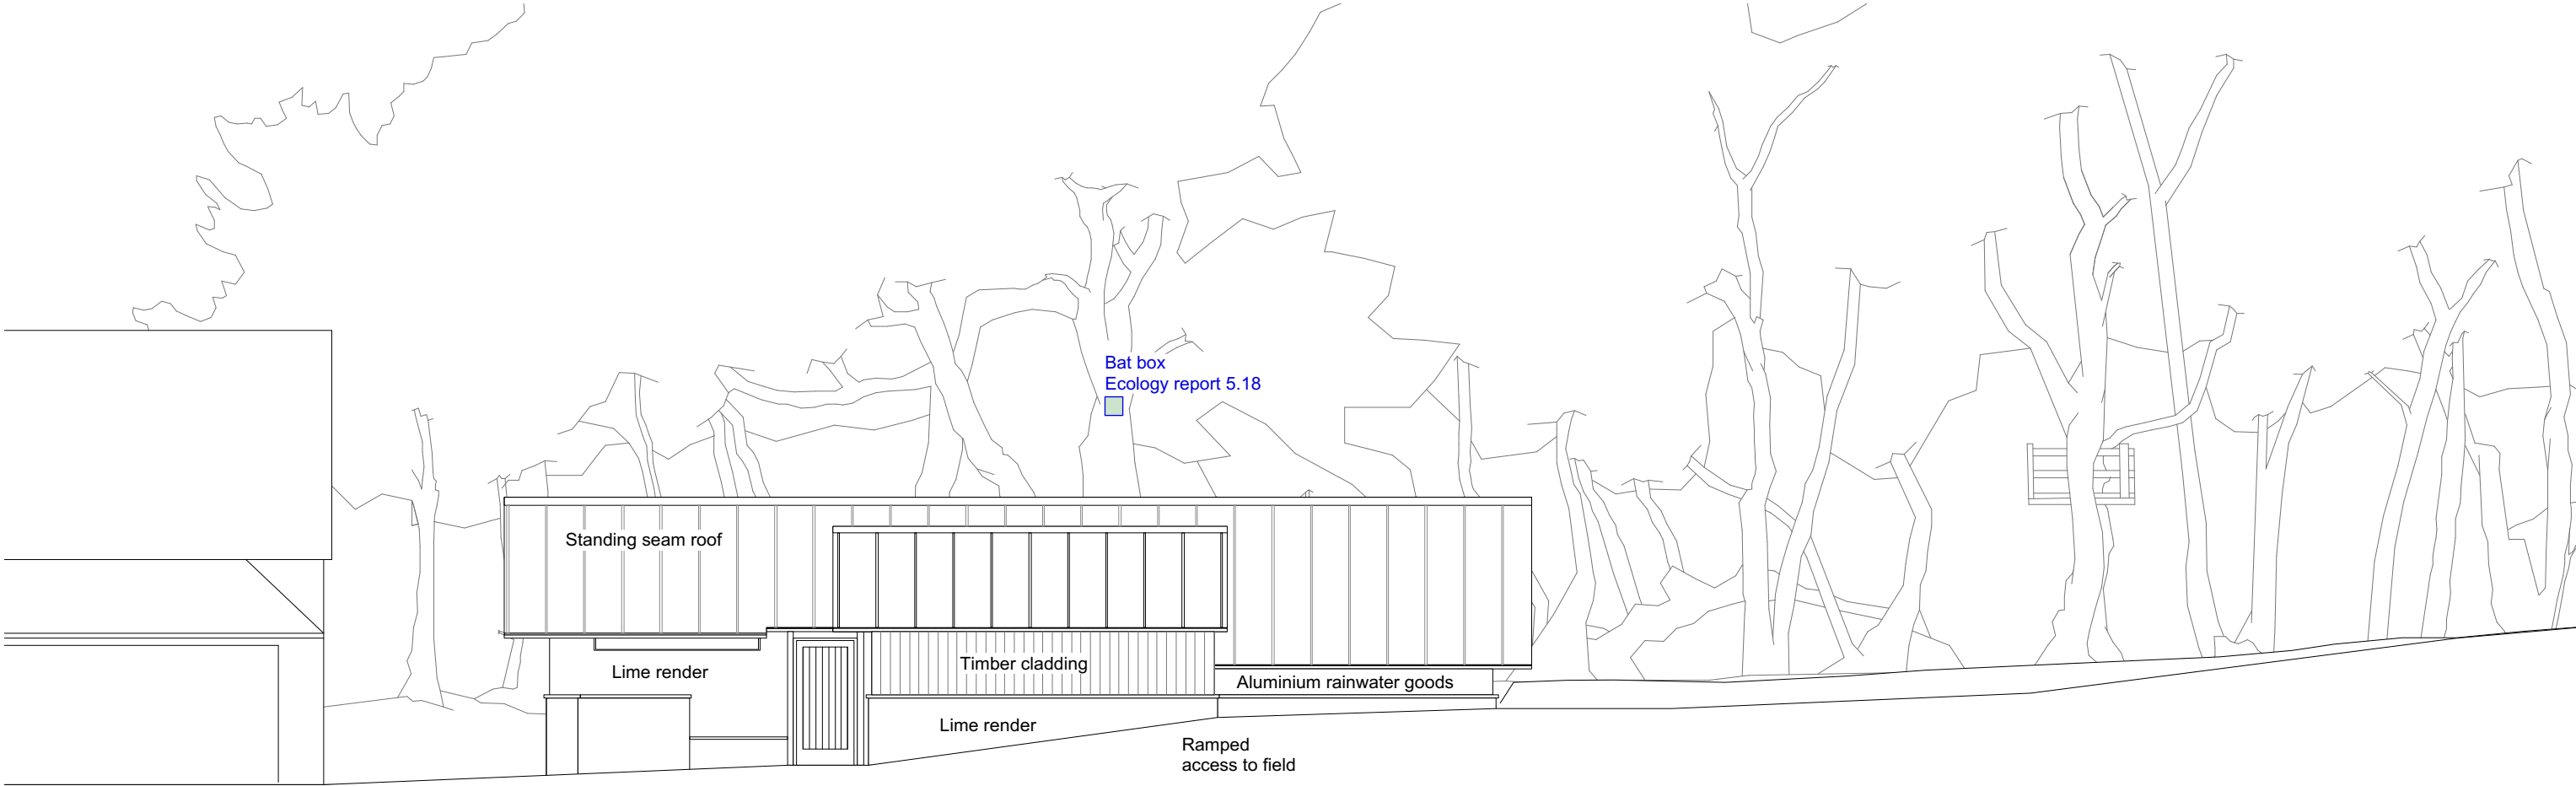

Proposed East elevation 1:100

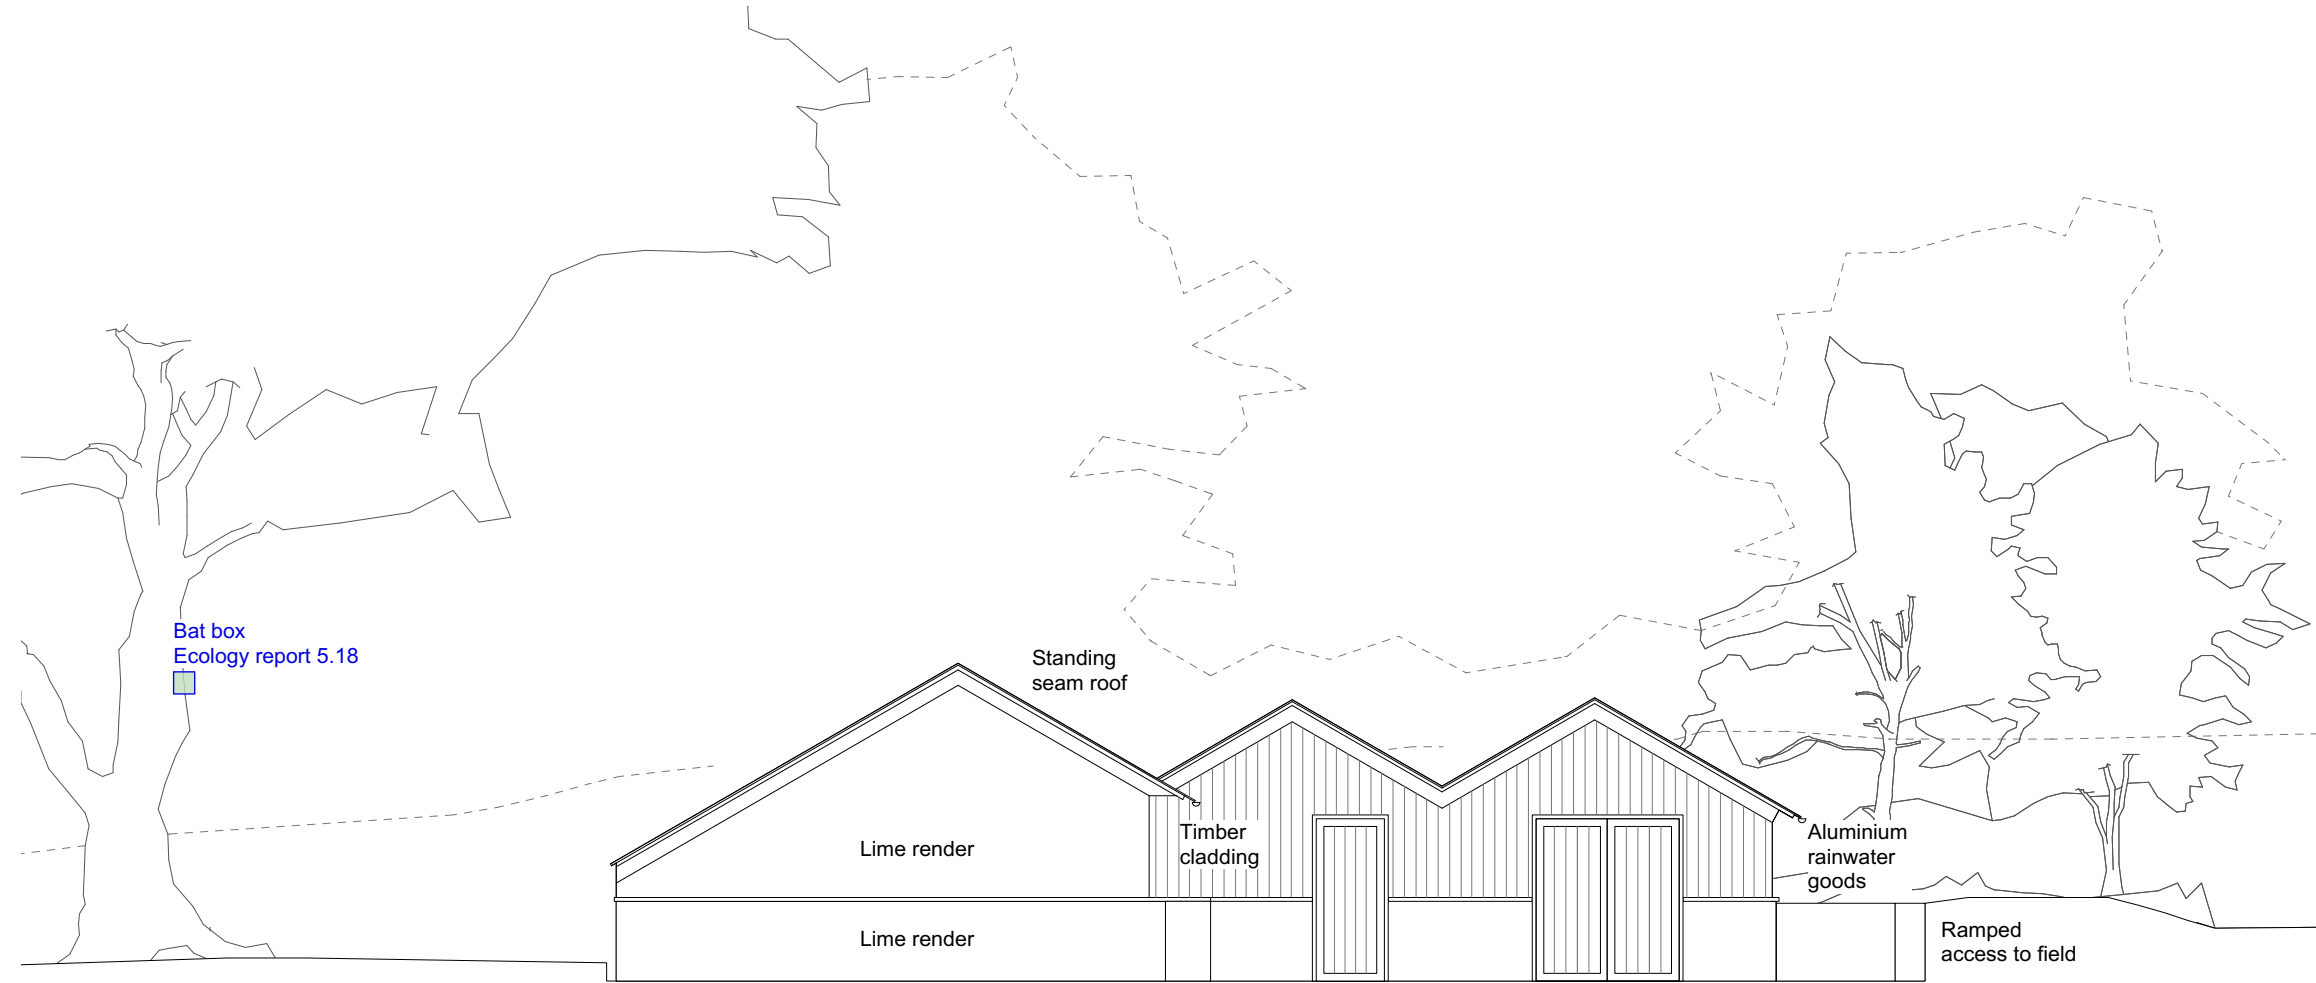

Proposed South elevation 1:100

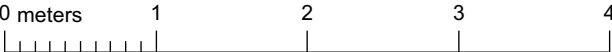

www.blackcatarchitects.co.uk
Andrew Docherty
07976965560

Project	060 Bryn Celyn
Drawing	2102
Title	Proposed E & S Elevations
Scale	1:100 @ A3
Rev	C
Date	15.01.24
Status	PLANNING