




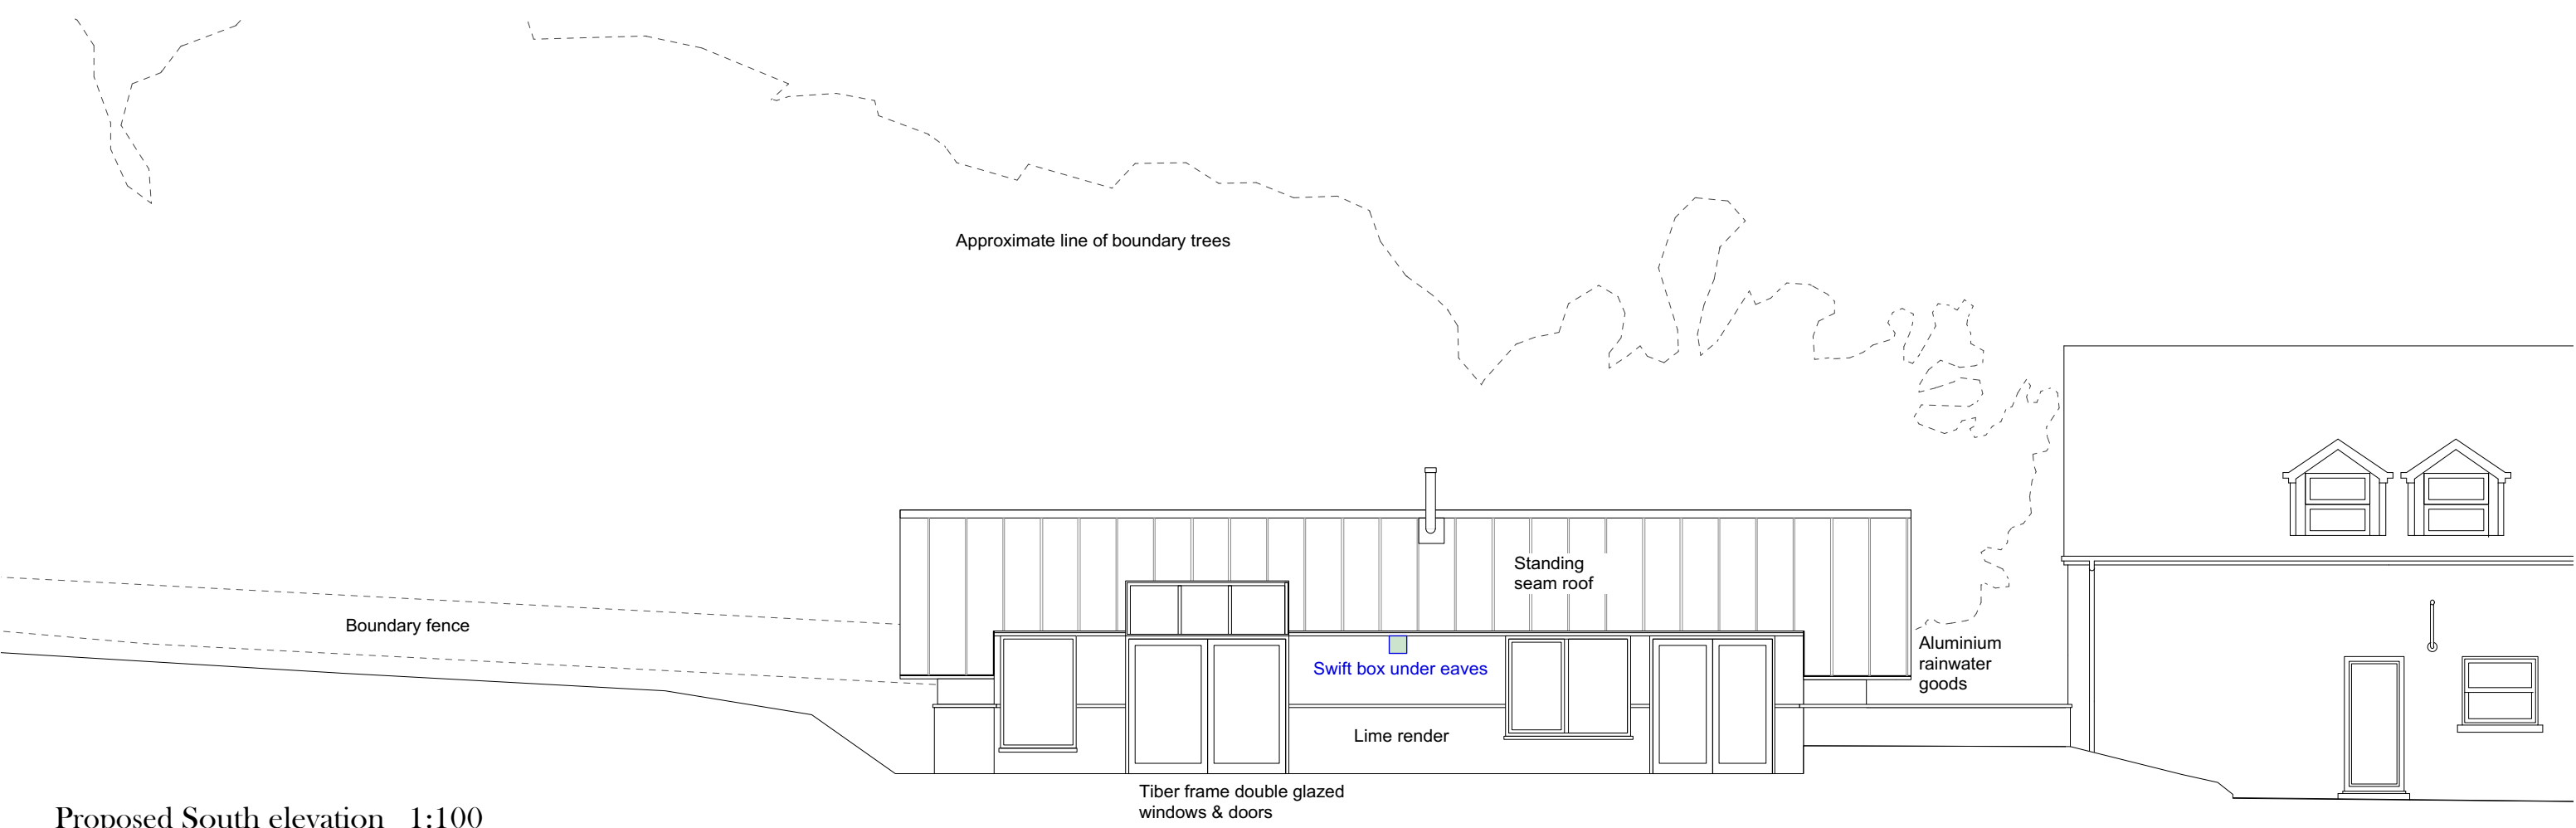

Proposed South elevation 1:100

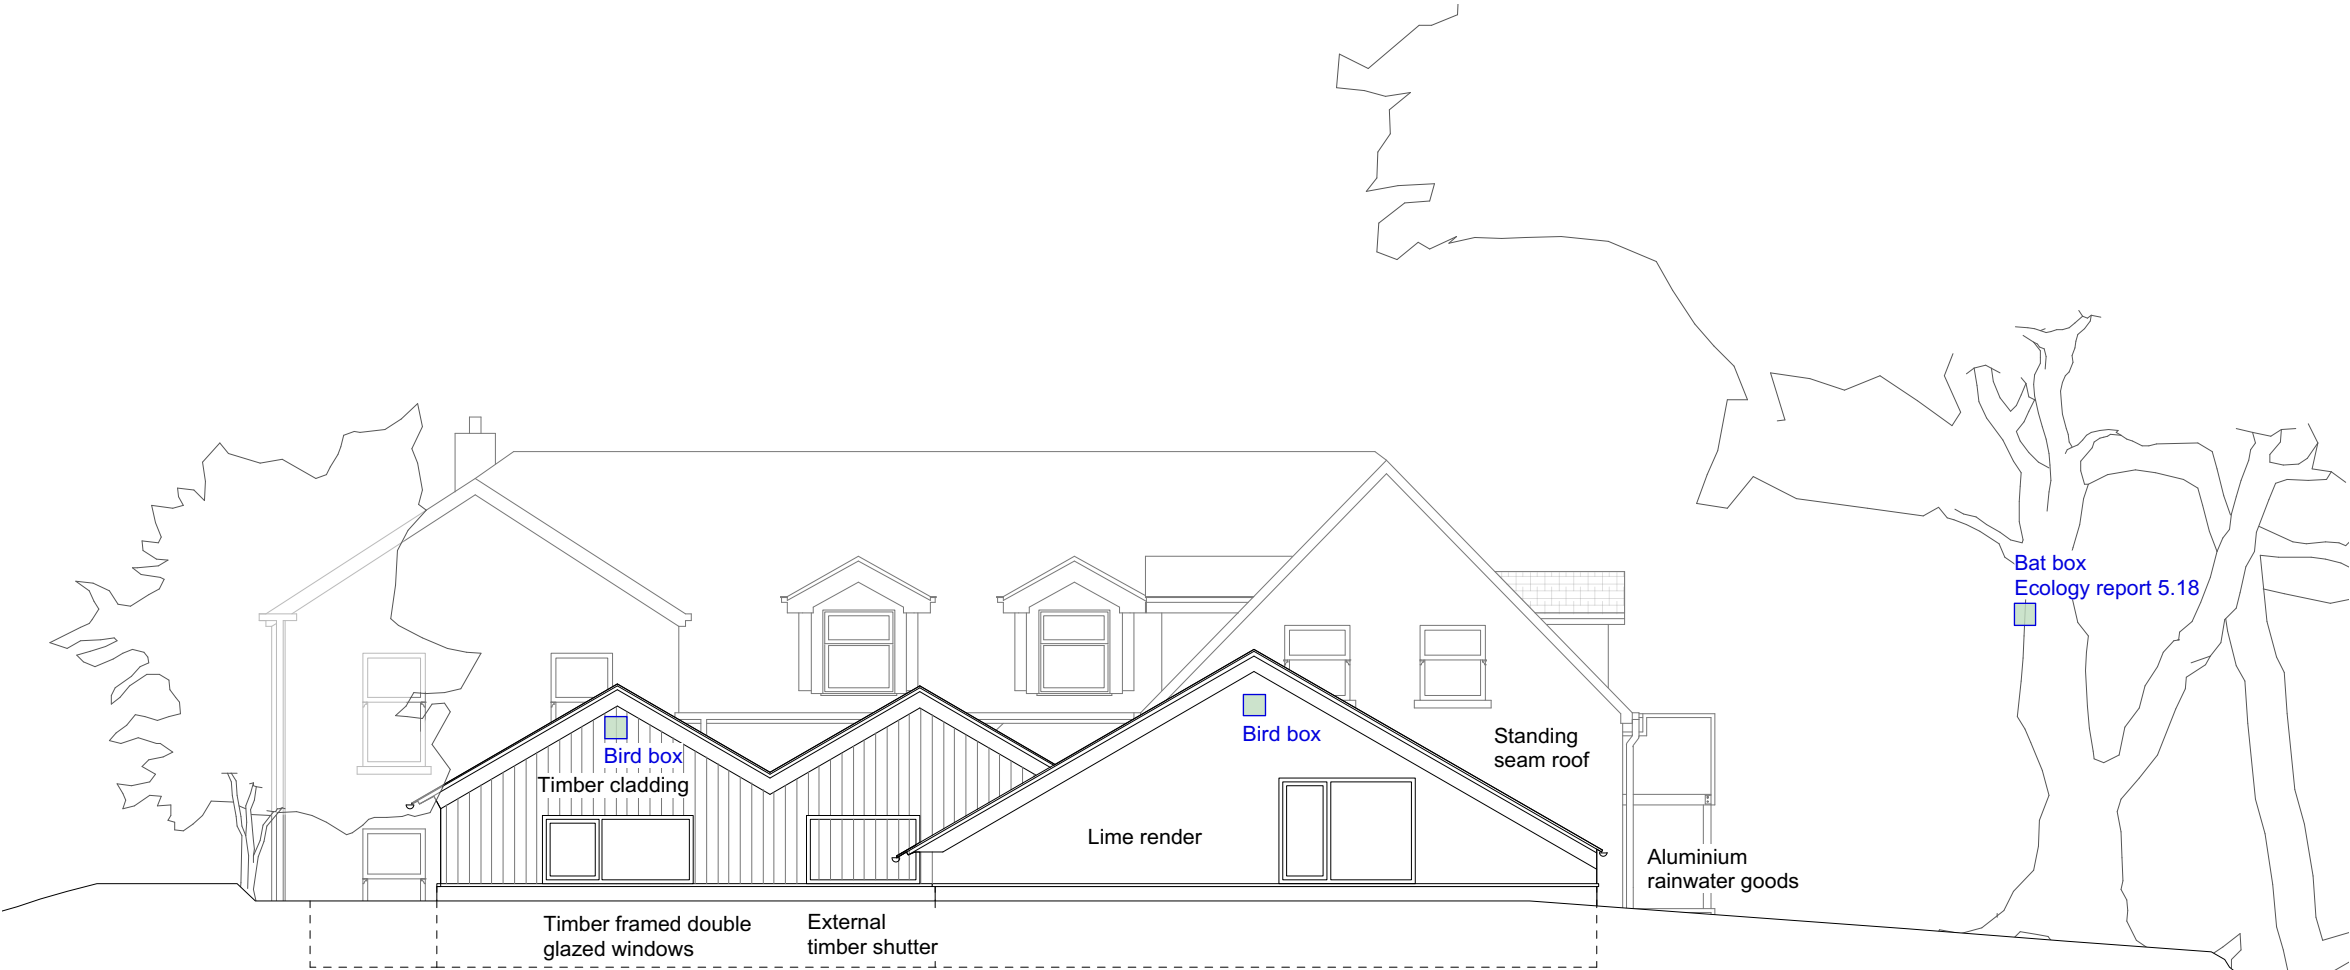

Proposed East elevation 1:100

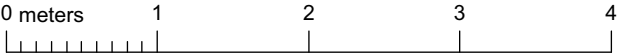

www.blackcatarchitects.co.uk  
Andrew Docherty  
07976965560

|         |                           |
|---------|---------------------------|
| Project | 060 Bryn Celyn            |
| Drawing | 2103                      |
| Title   | Proposed W & N Elevations |
| Scale   | 1:100 @ A3                |
| Rev     | C                         |
| Date    | 15.01.24                  |
| Status  | PLANNING                  |