




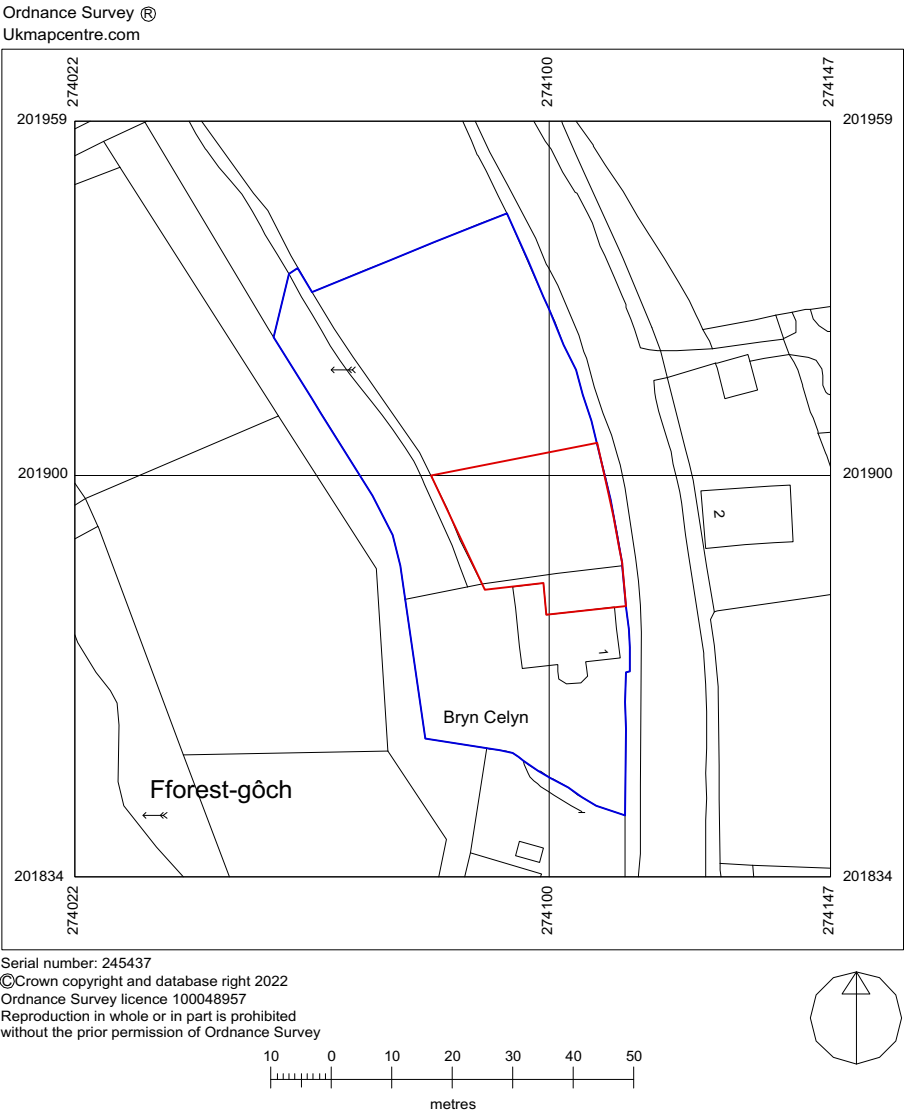


Location Plan 1:1250

Site Address
Bryn Celyn
1 Neath Road
Fforest Goch
SA8 3JB

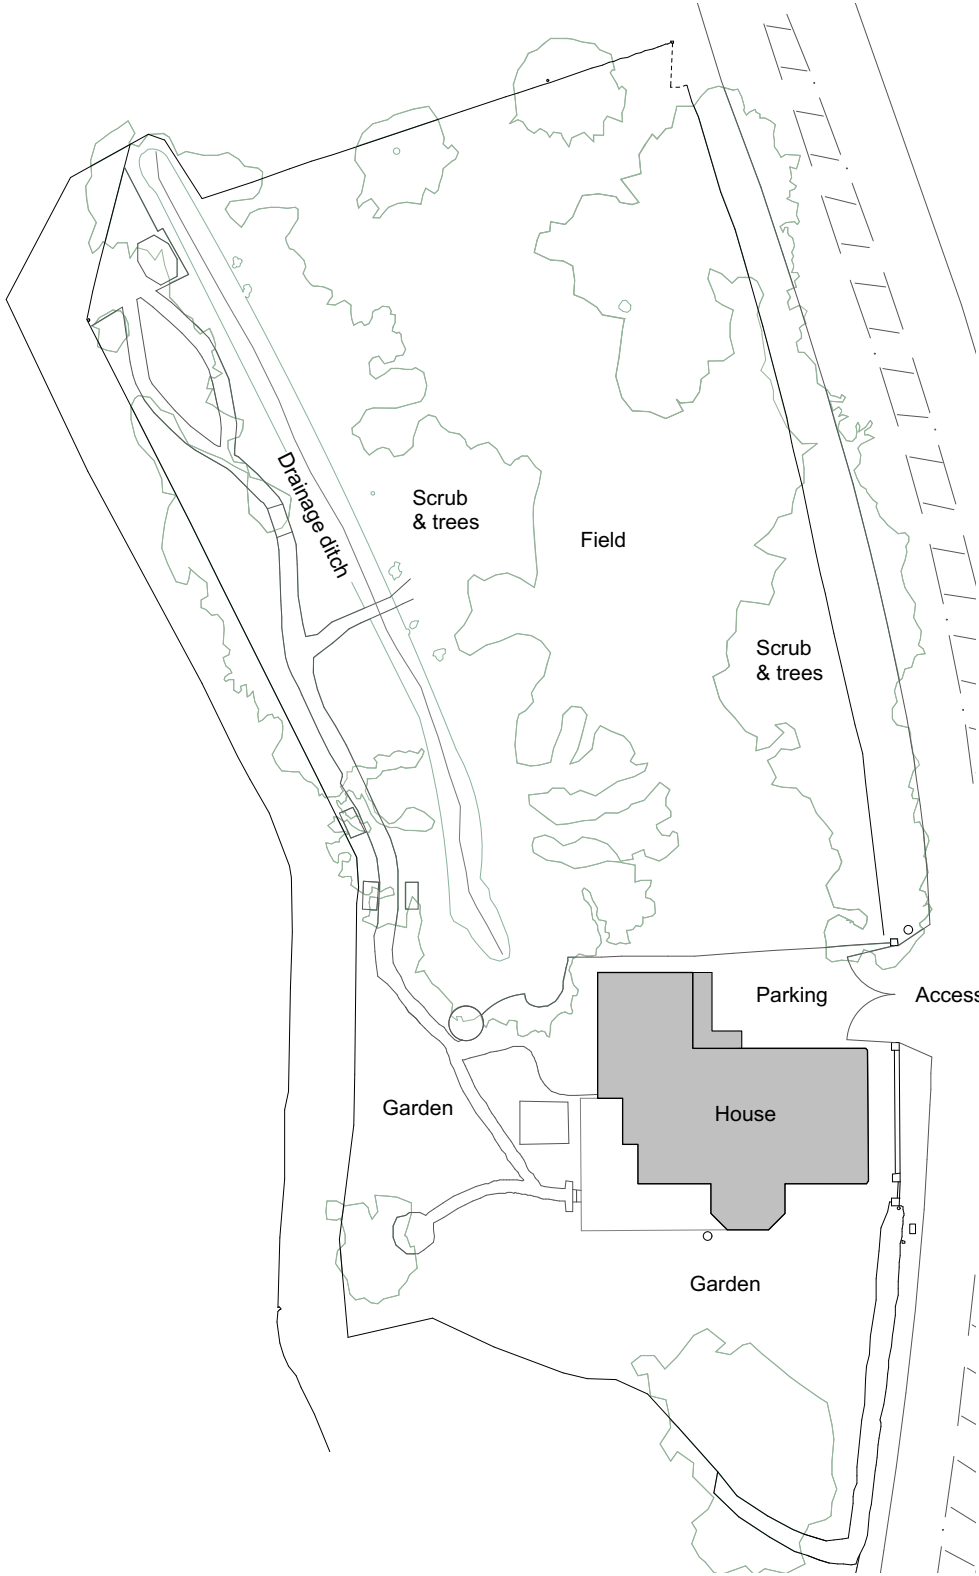

Existing Block Plan 1:500

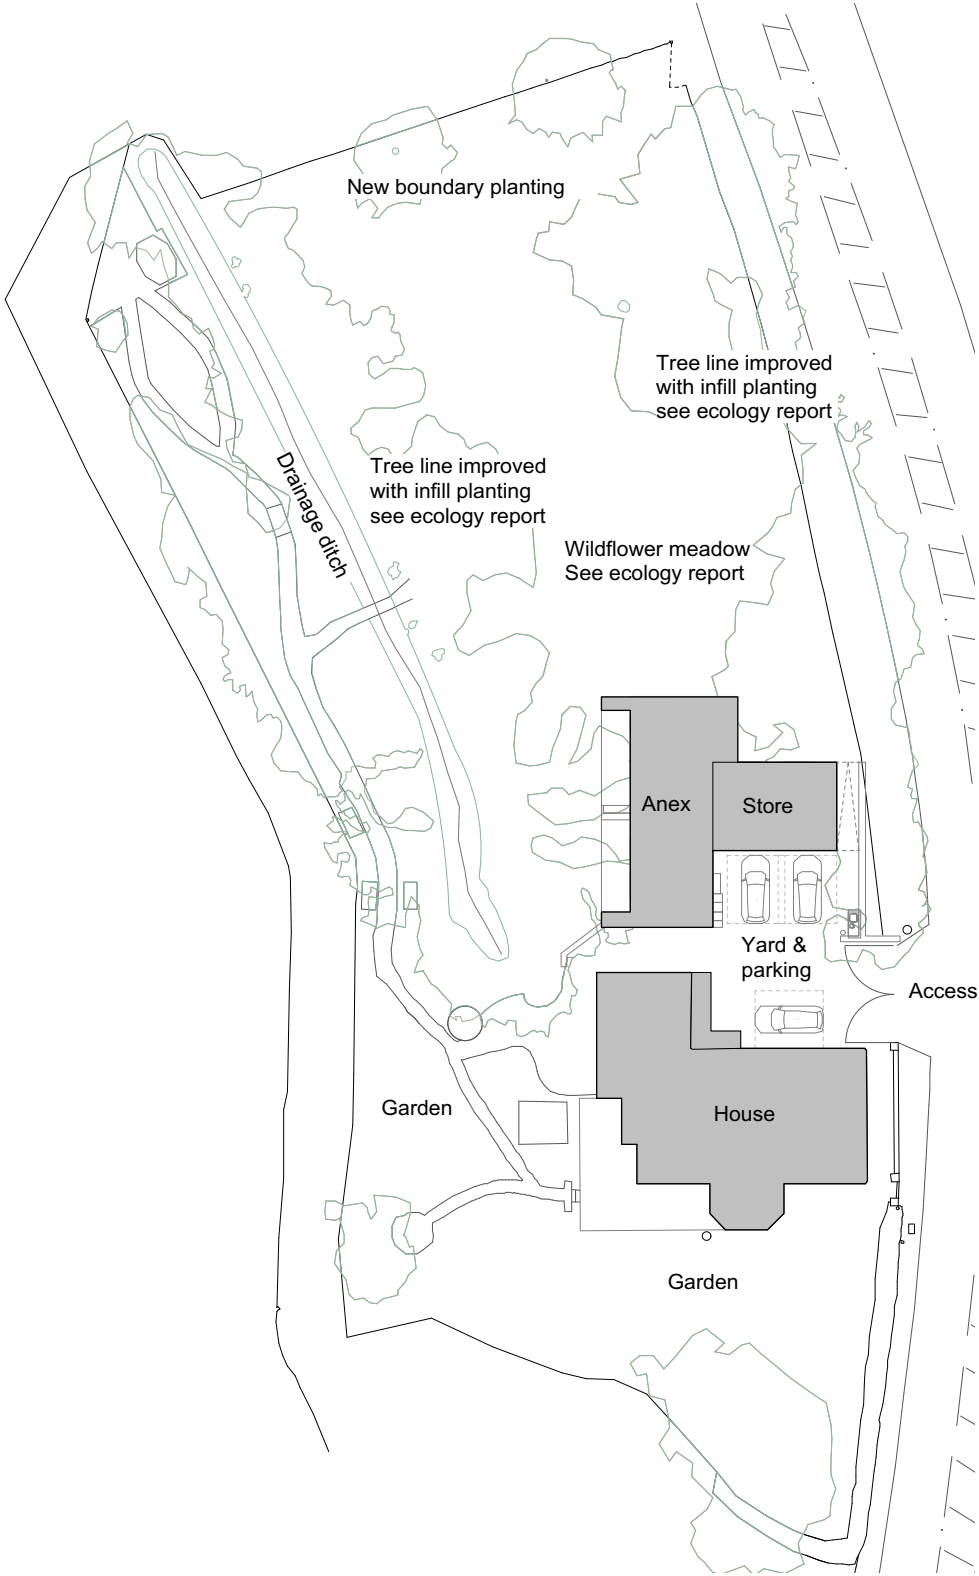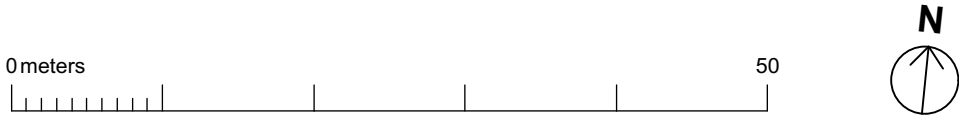

Proposed Block Plan 1:500

 www.blackcatarchitects.co.uk Andrew Docherty 07976965560	Project	060 Bryn Celyn
	Drawing	1001
	Title	OS & Block Plans
	Scale	Varies @ A3
	Rev	C
	Date	15.01.24
Status	PLANNING	