
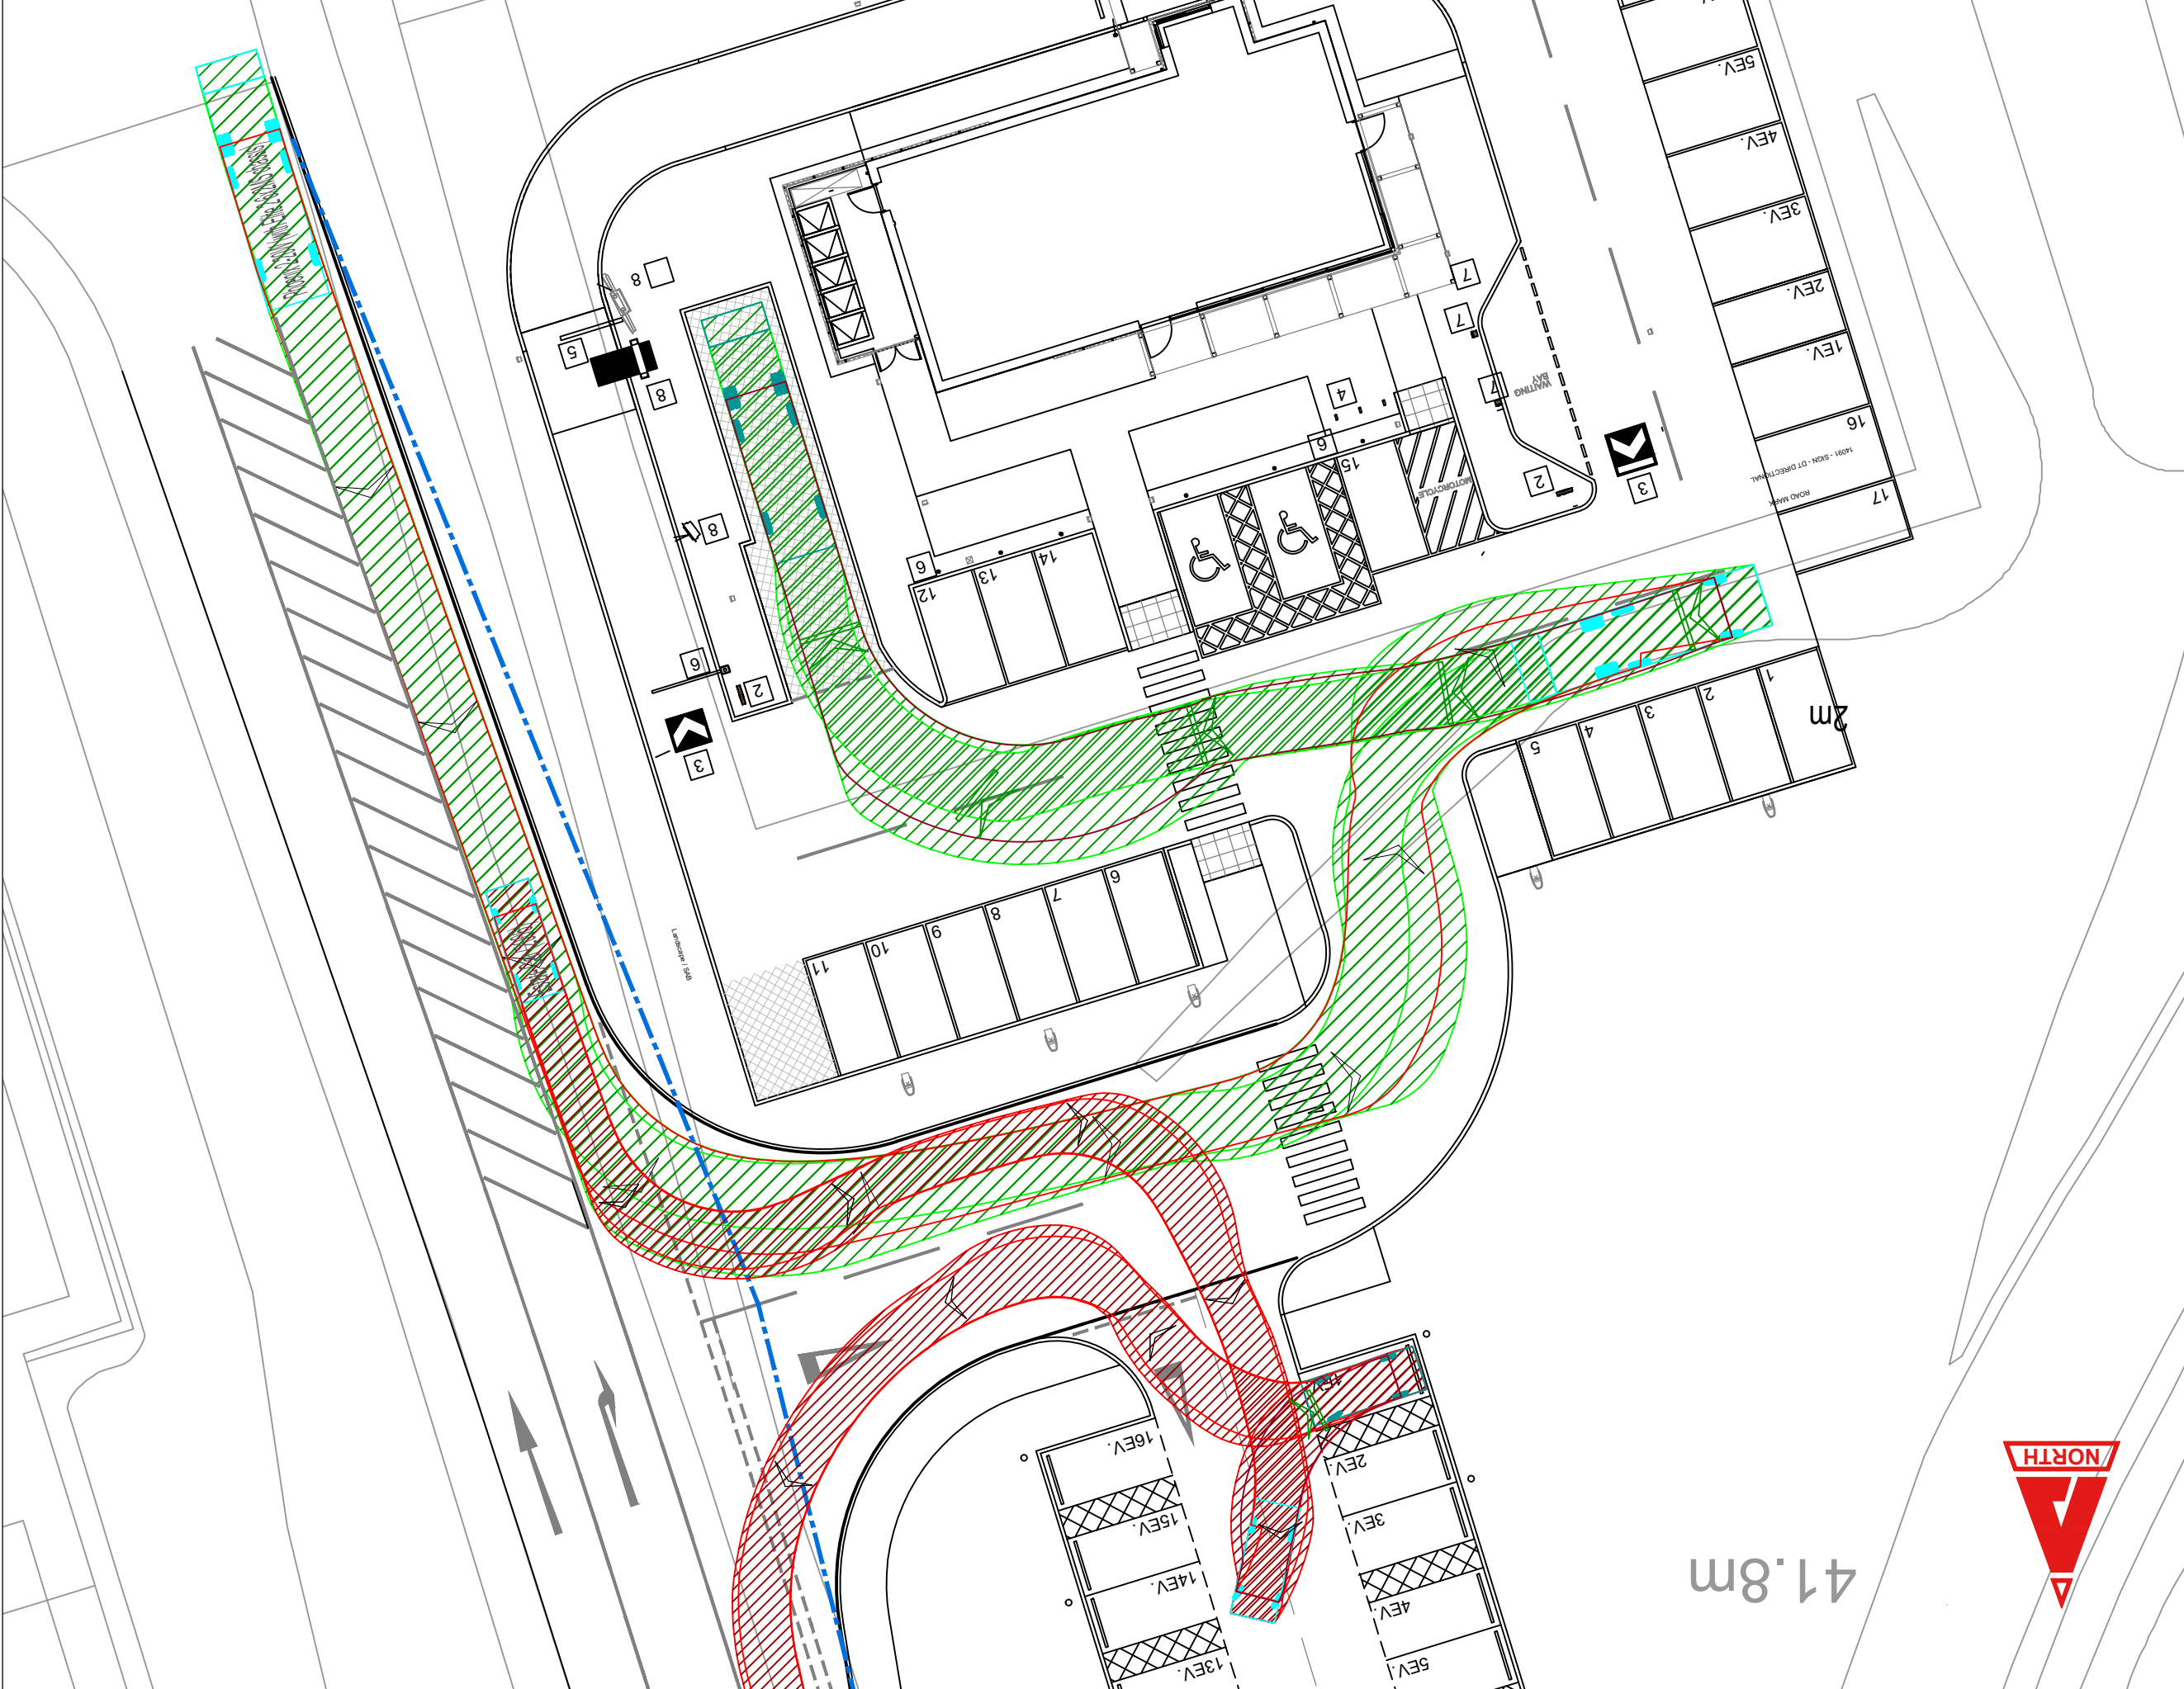
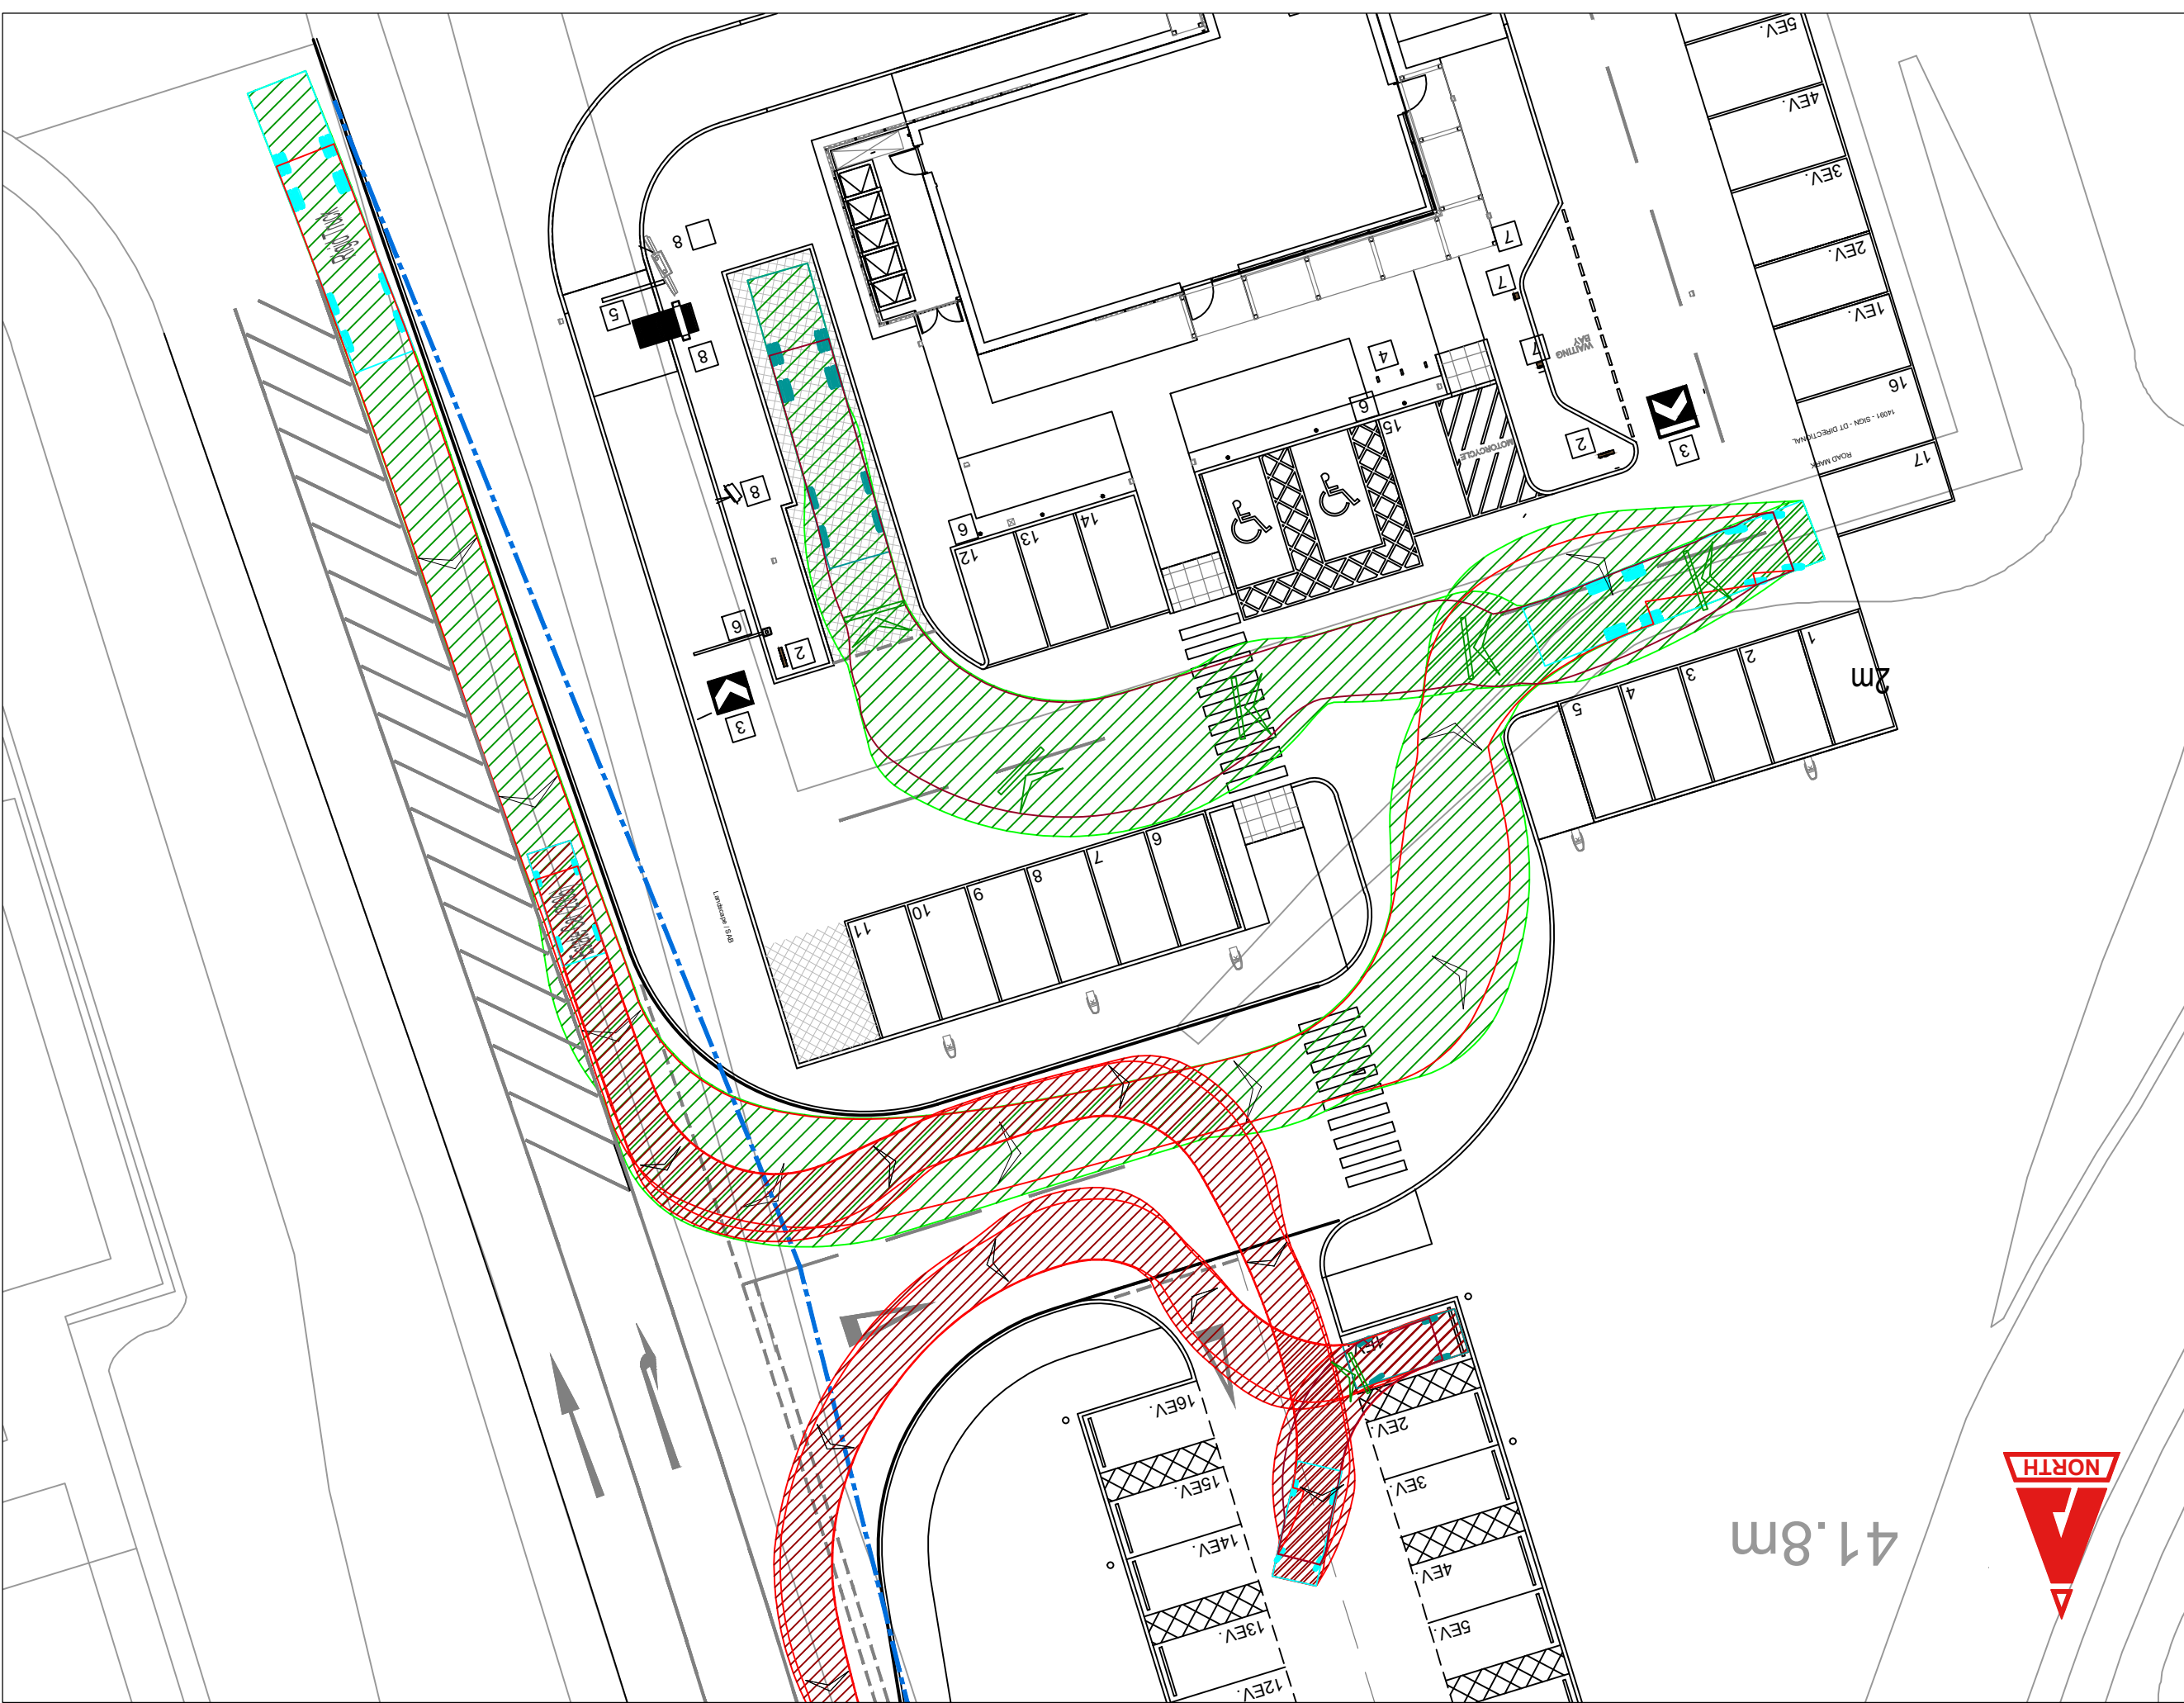
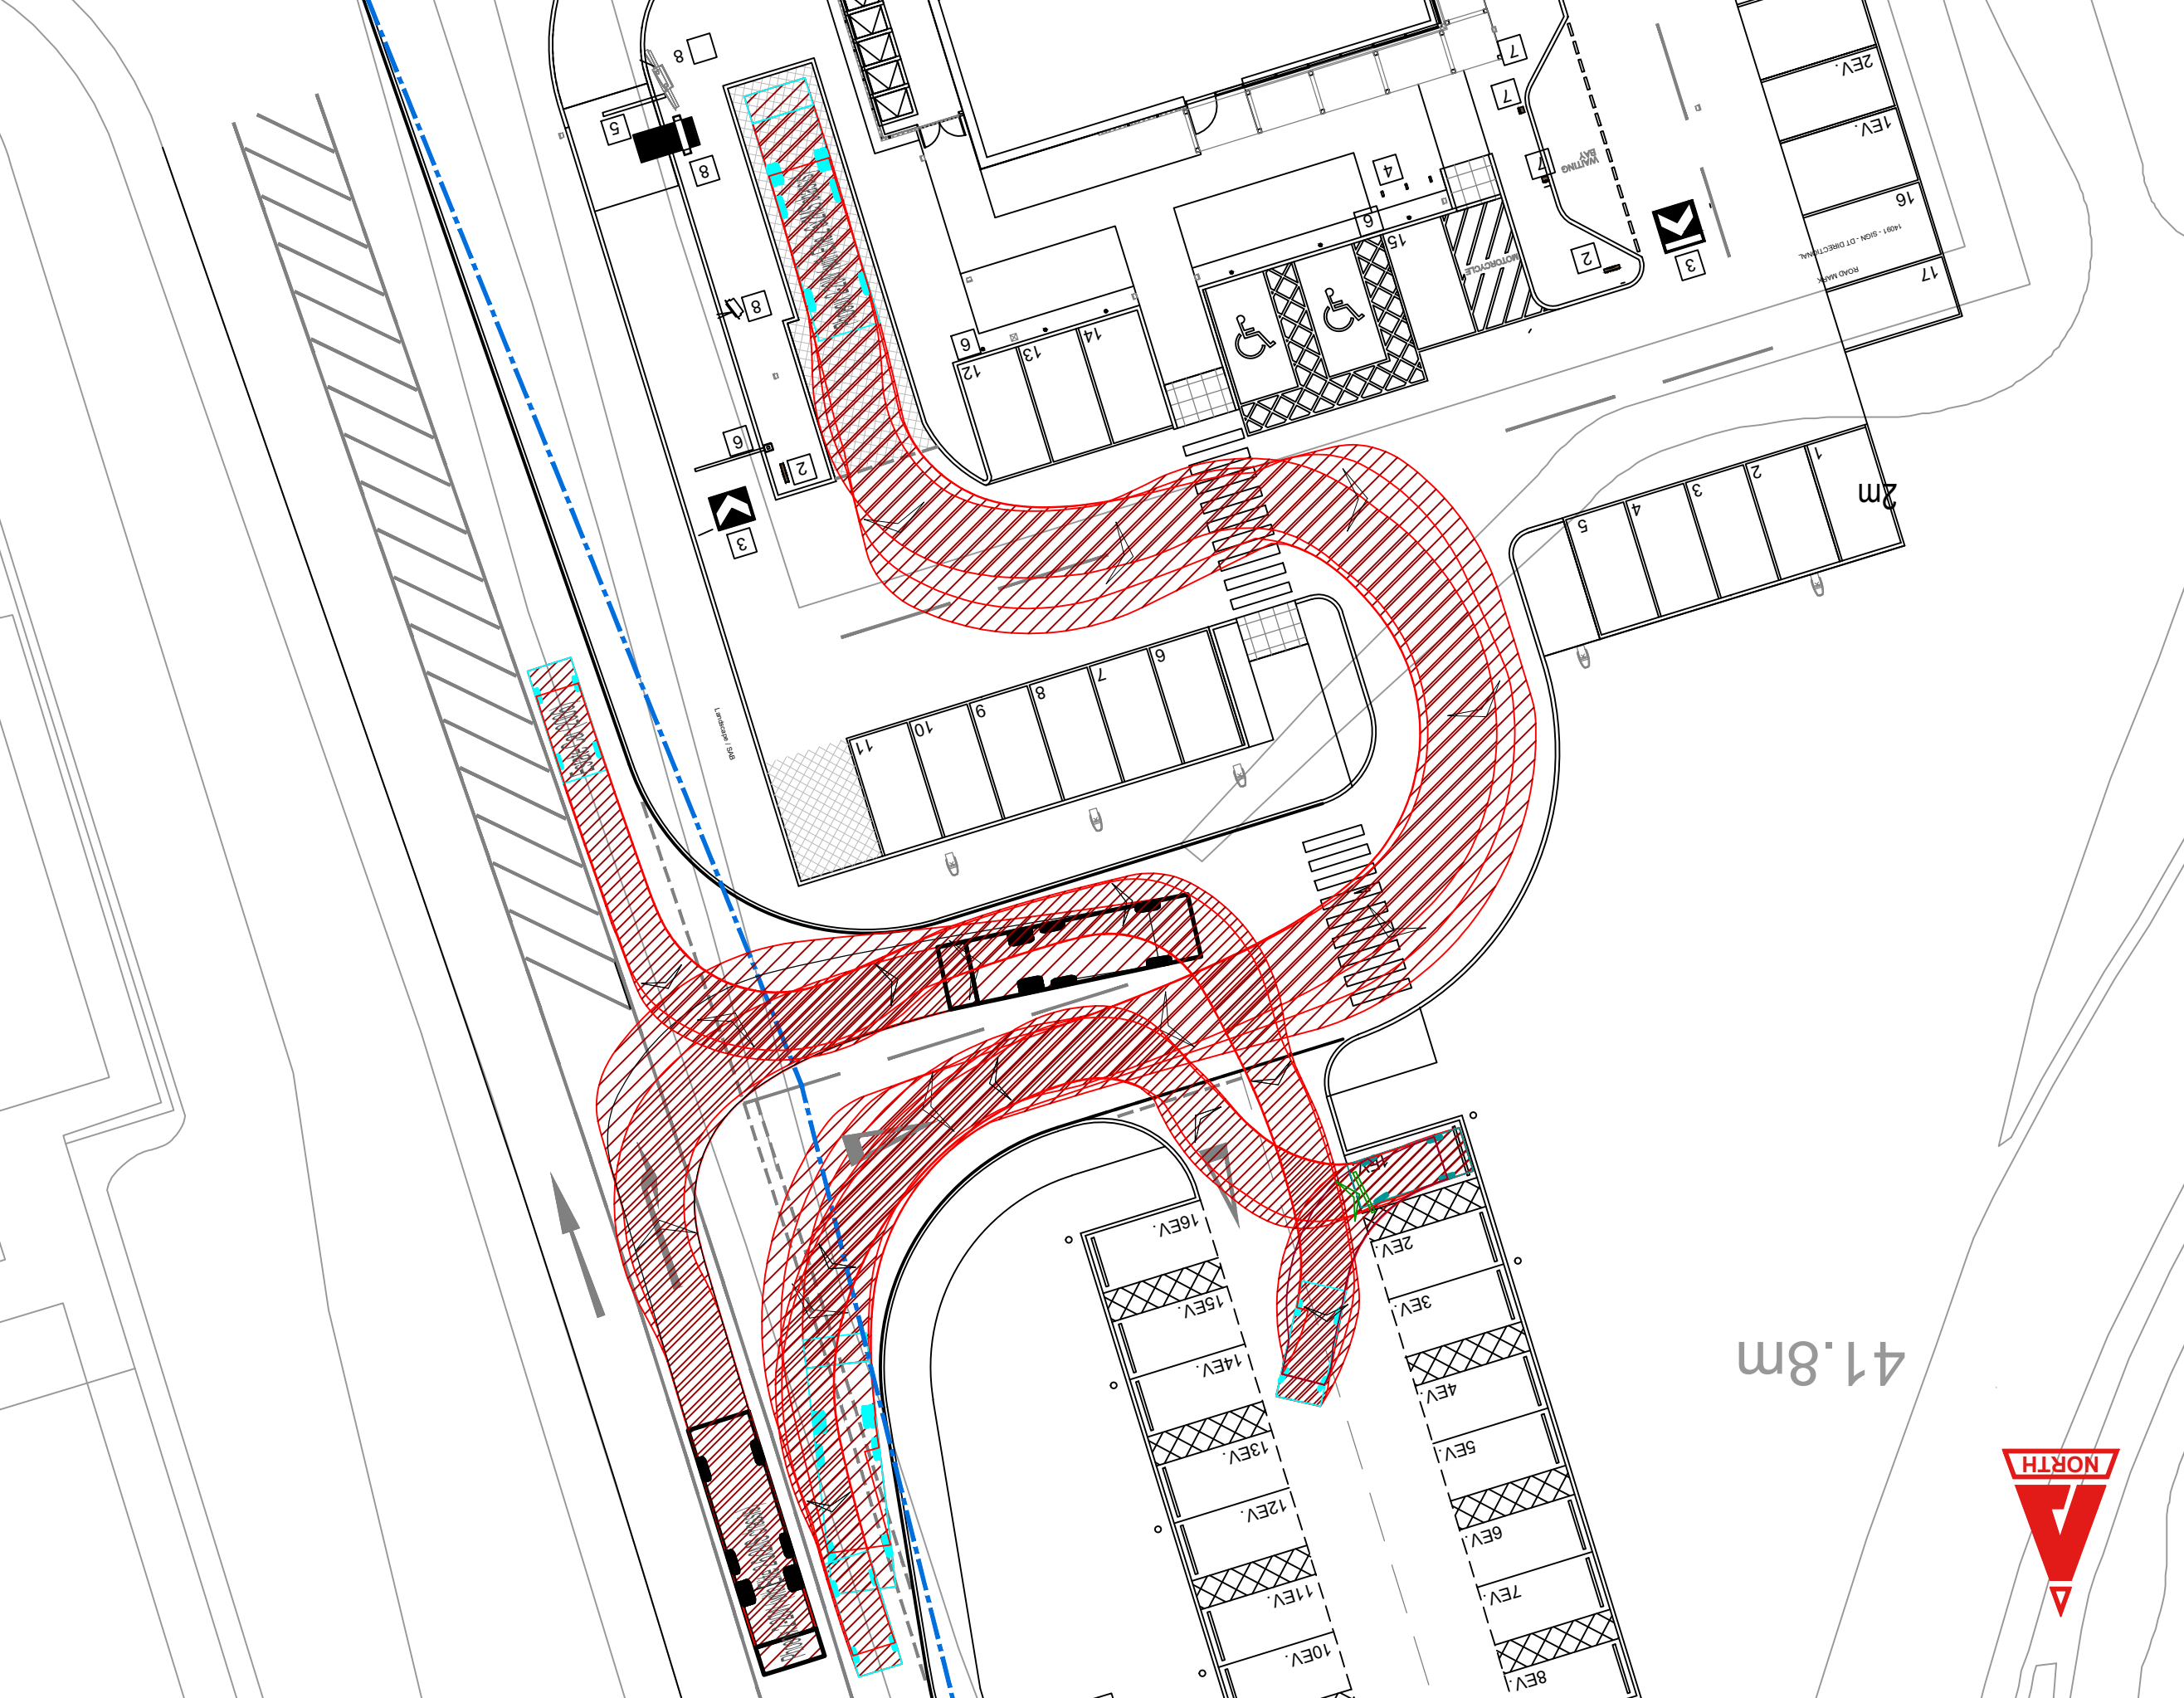


Rev.	Description	By	Chk	App
P01	ISSUED FOR INFORMATION.	JK	LM	LM
P02	UPDATED SITE PLAN	GU	LM	LM

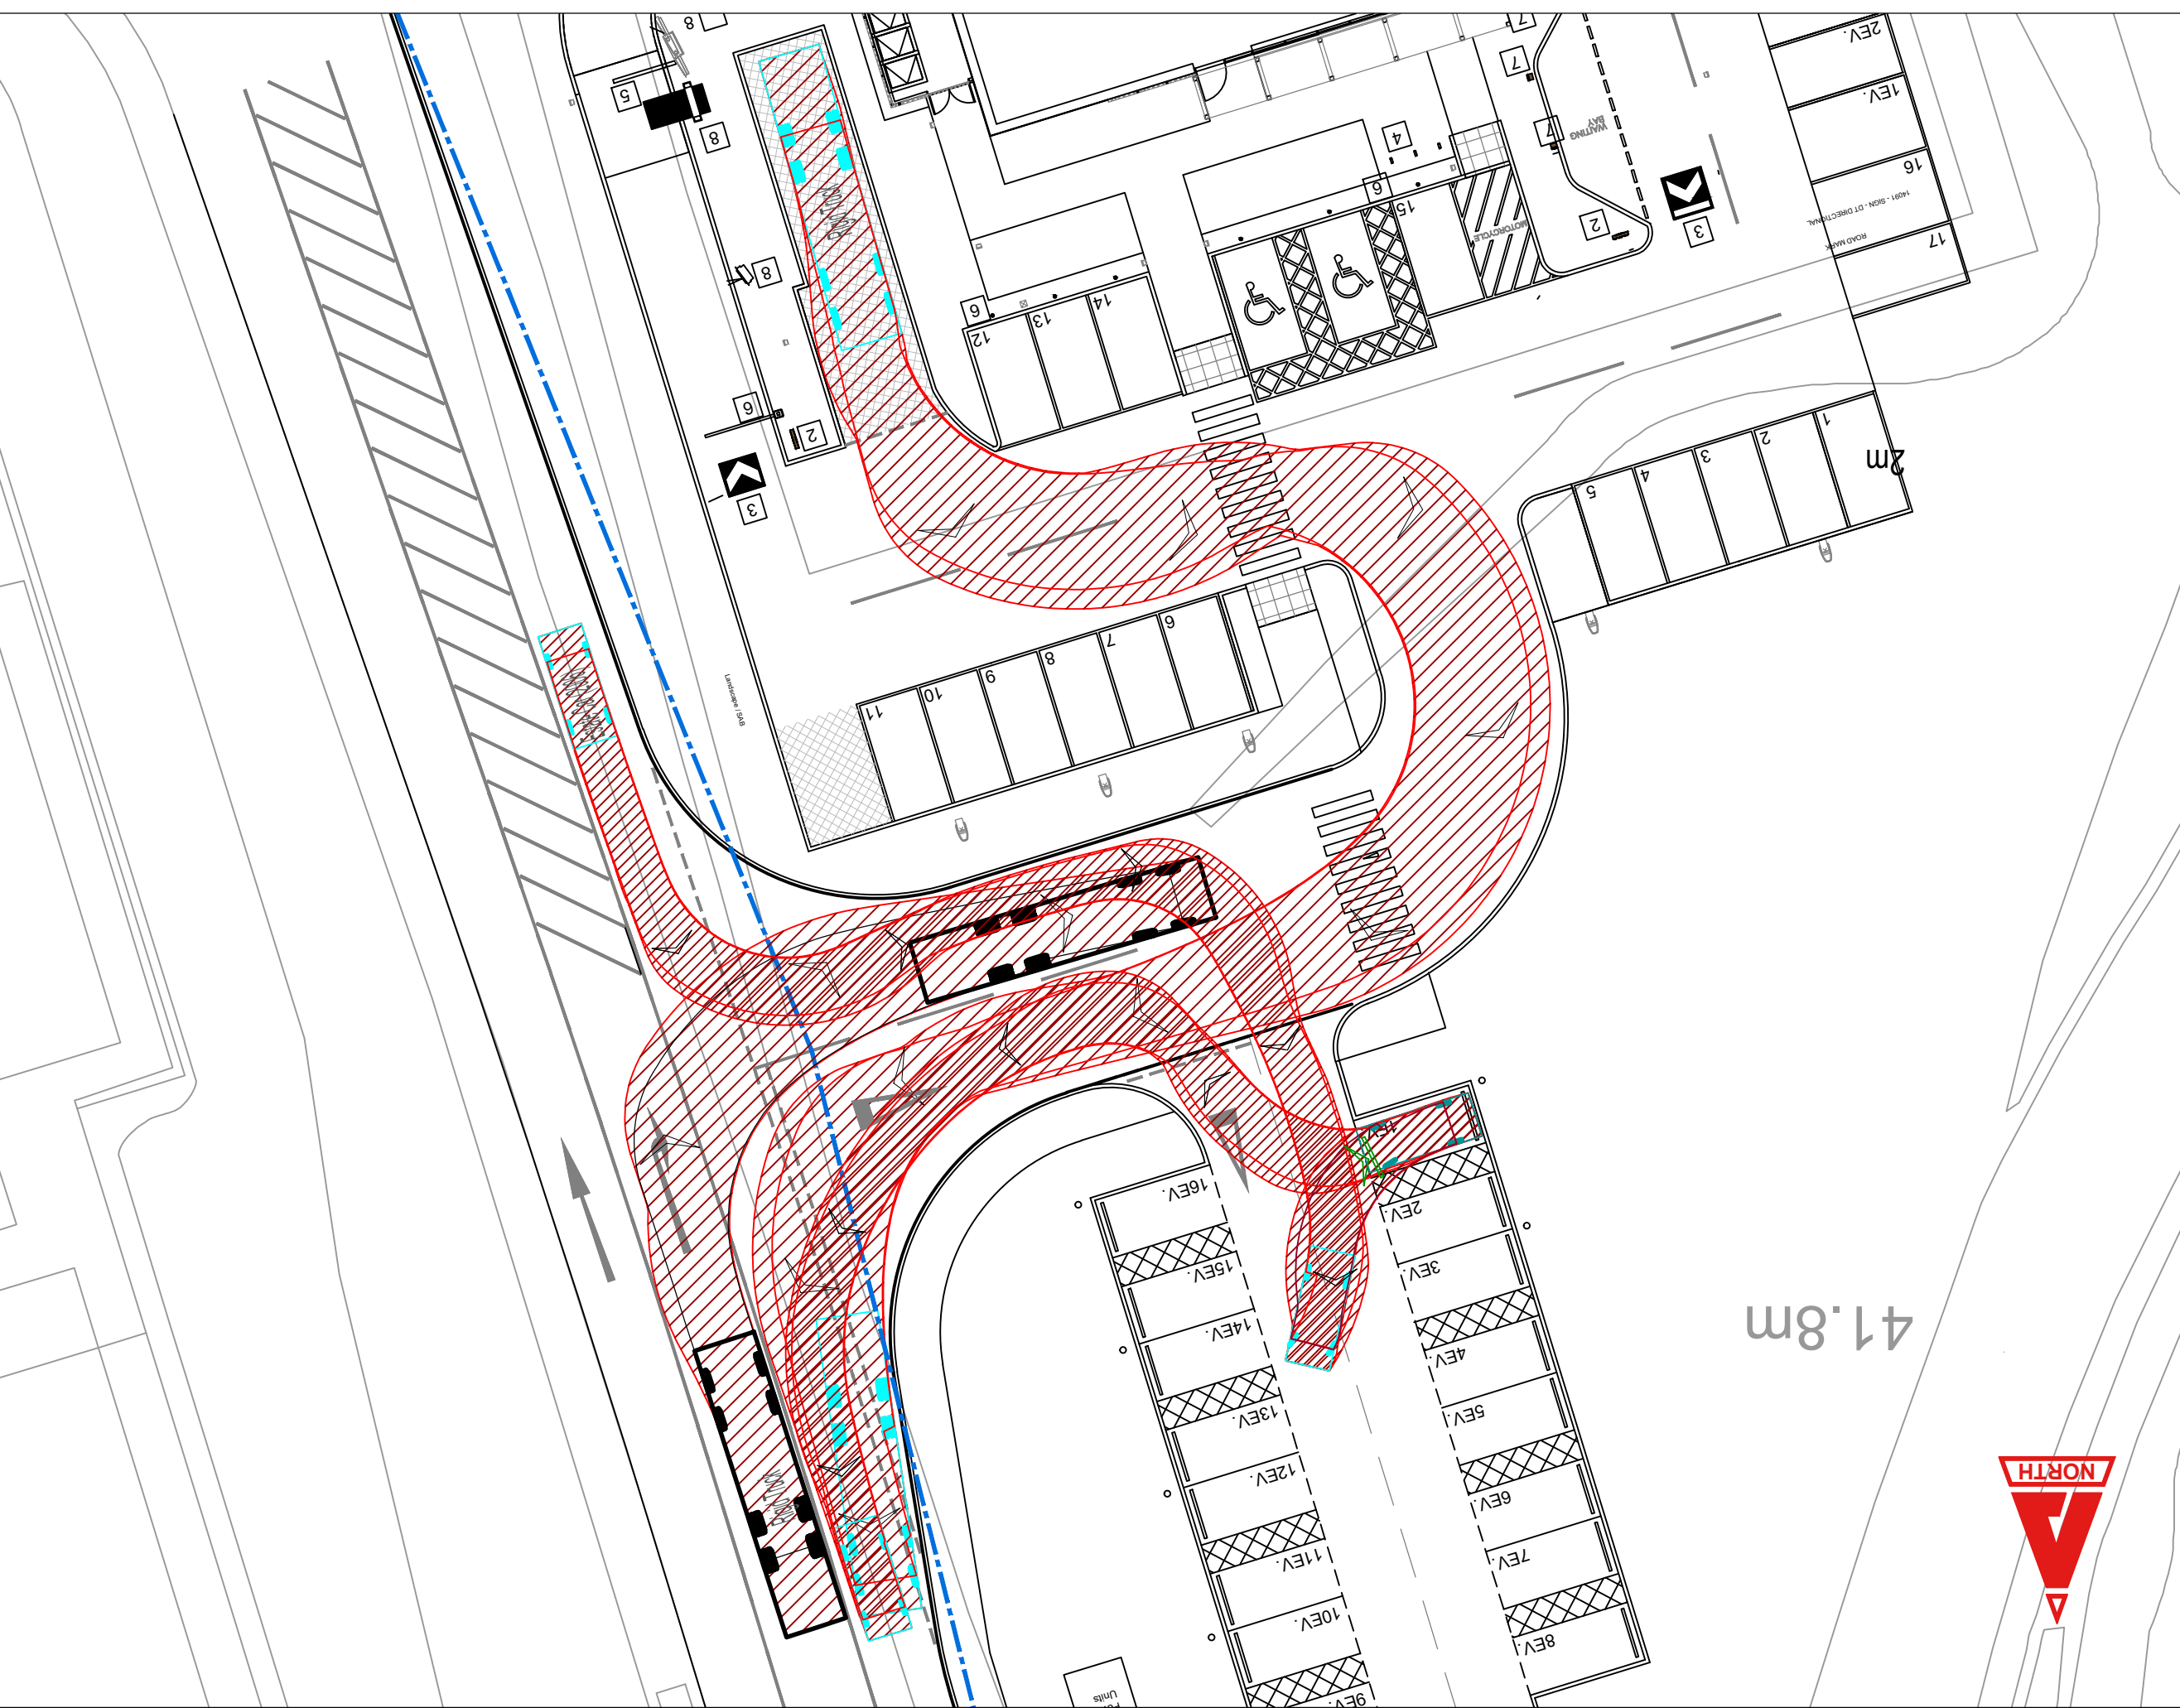

THIS DRAWING IS COPYRIGHT © CAMBRIA CONSULTING LTD.

DO NOT SCALE FROM THIS DRAWING.

CONTRACTORS MUST CHECK ALL DIMENSIONS ON SITE

DISCREPANCIES MUST BE REPORTED IMMEDIATELY TO CAMBRIA CONSULTING LIMITED BEFORE PROCEEDING.

THE CONTRACTOR IS TO REFER TO THE SPECIFICATION, DOCUMENTATION AND ALSO TO INFORMATION FROM THE CONTRACT RECORDING EXISTING LAY SERVICES.

THIS SYMBOL IS USED TO HIGHLIGHT INSTANCES OF RISK WITHIN THE CONSTRUCTION PROCESSES.

ALWAYS CHECK FOR LATER REVISIONS OF THIS DRAWING.

