


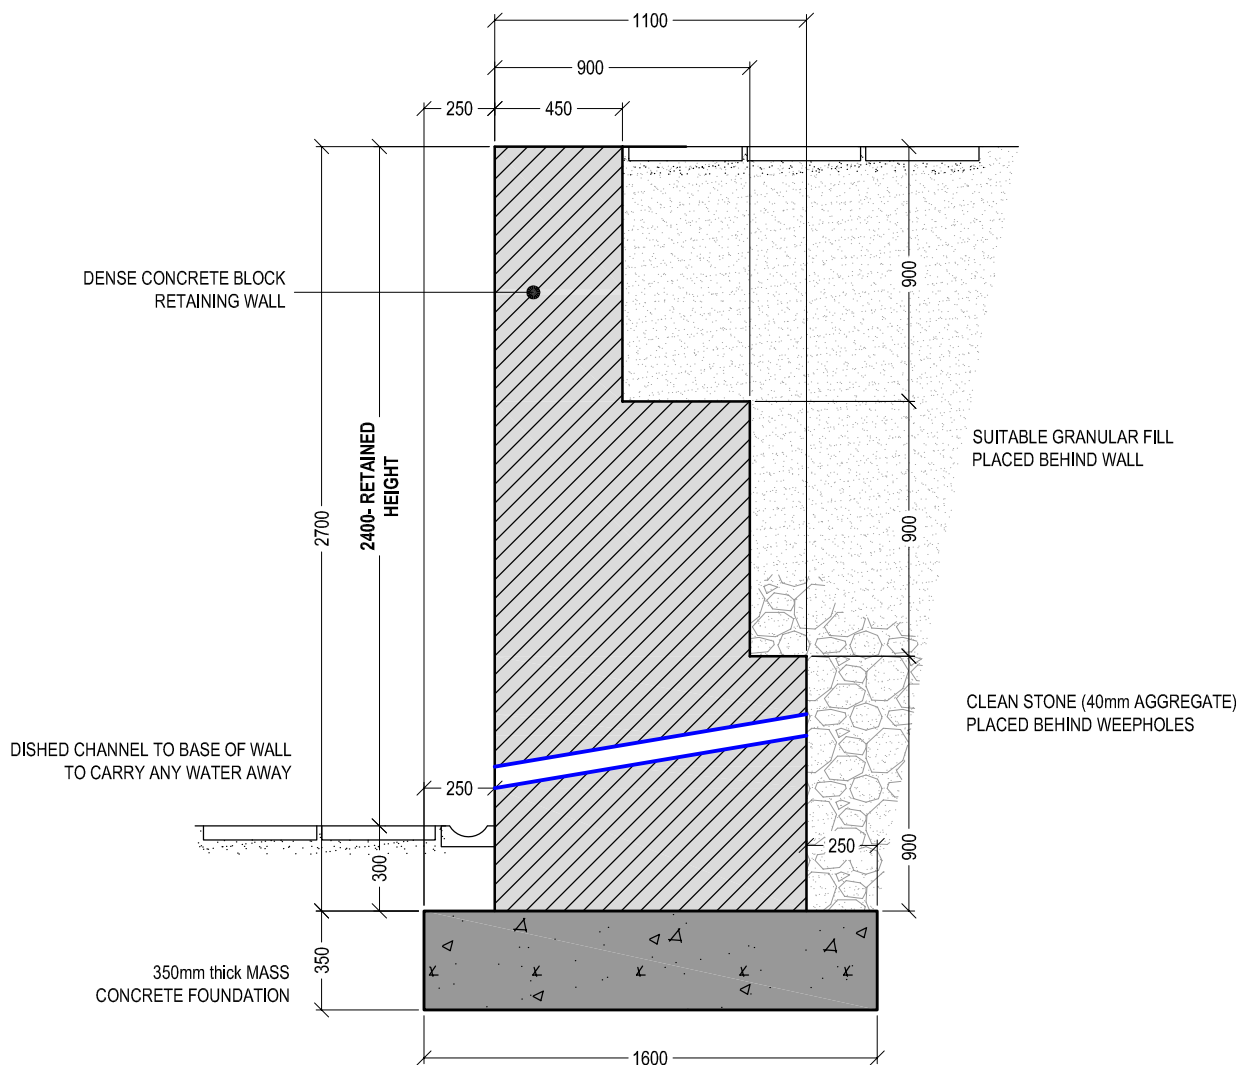

TYPICAL SECTION THROUGH RETAINING WALL

Scale 1:20

Client:

129 Cilmaengwyn Road
Pontardawe

Project Title:

**PROPOSED GARDEN
RETAINING WALL**

General Notes:

1. Do not scale from this drawing, take figured dimensions only.
2. Dimensions are in millimeters unless otherwise stated.

Drawing Issue:

CONSTRUCTION

Drawing Title:

GARDEN RETAINING WALL

Drawing No: RW001

Revision:

Date: 04-12-2023

Revised:

Scale(s): 1:25

Paper Size: **A4**