
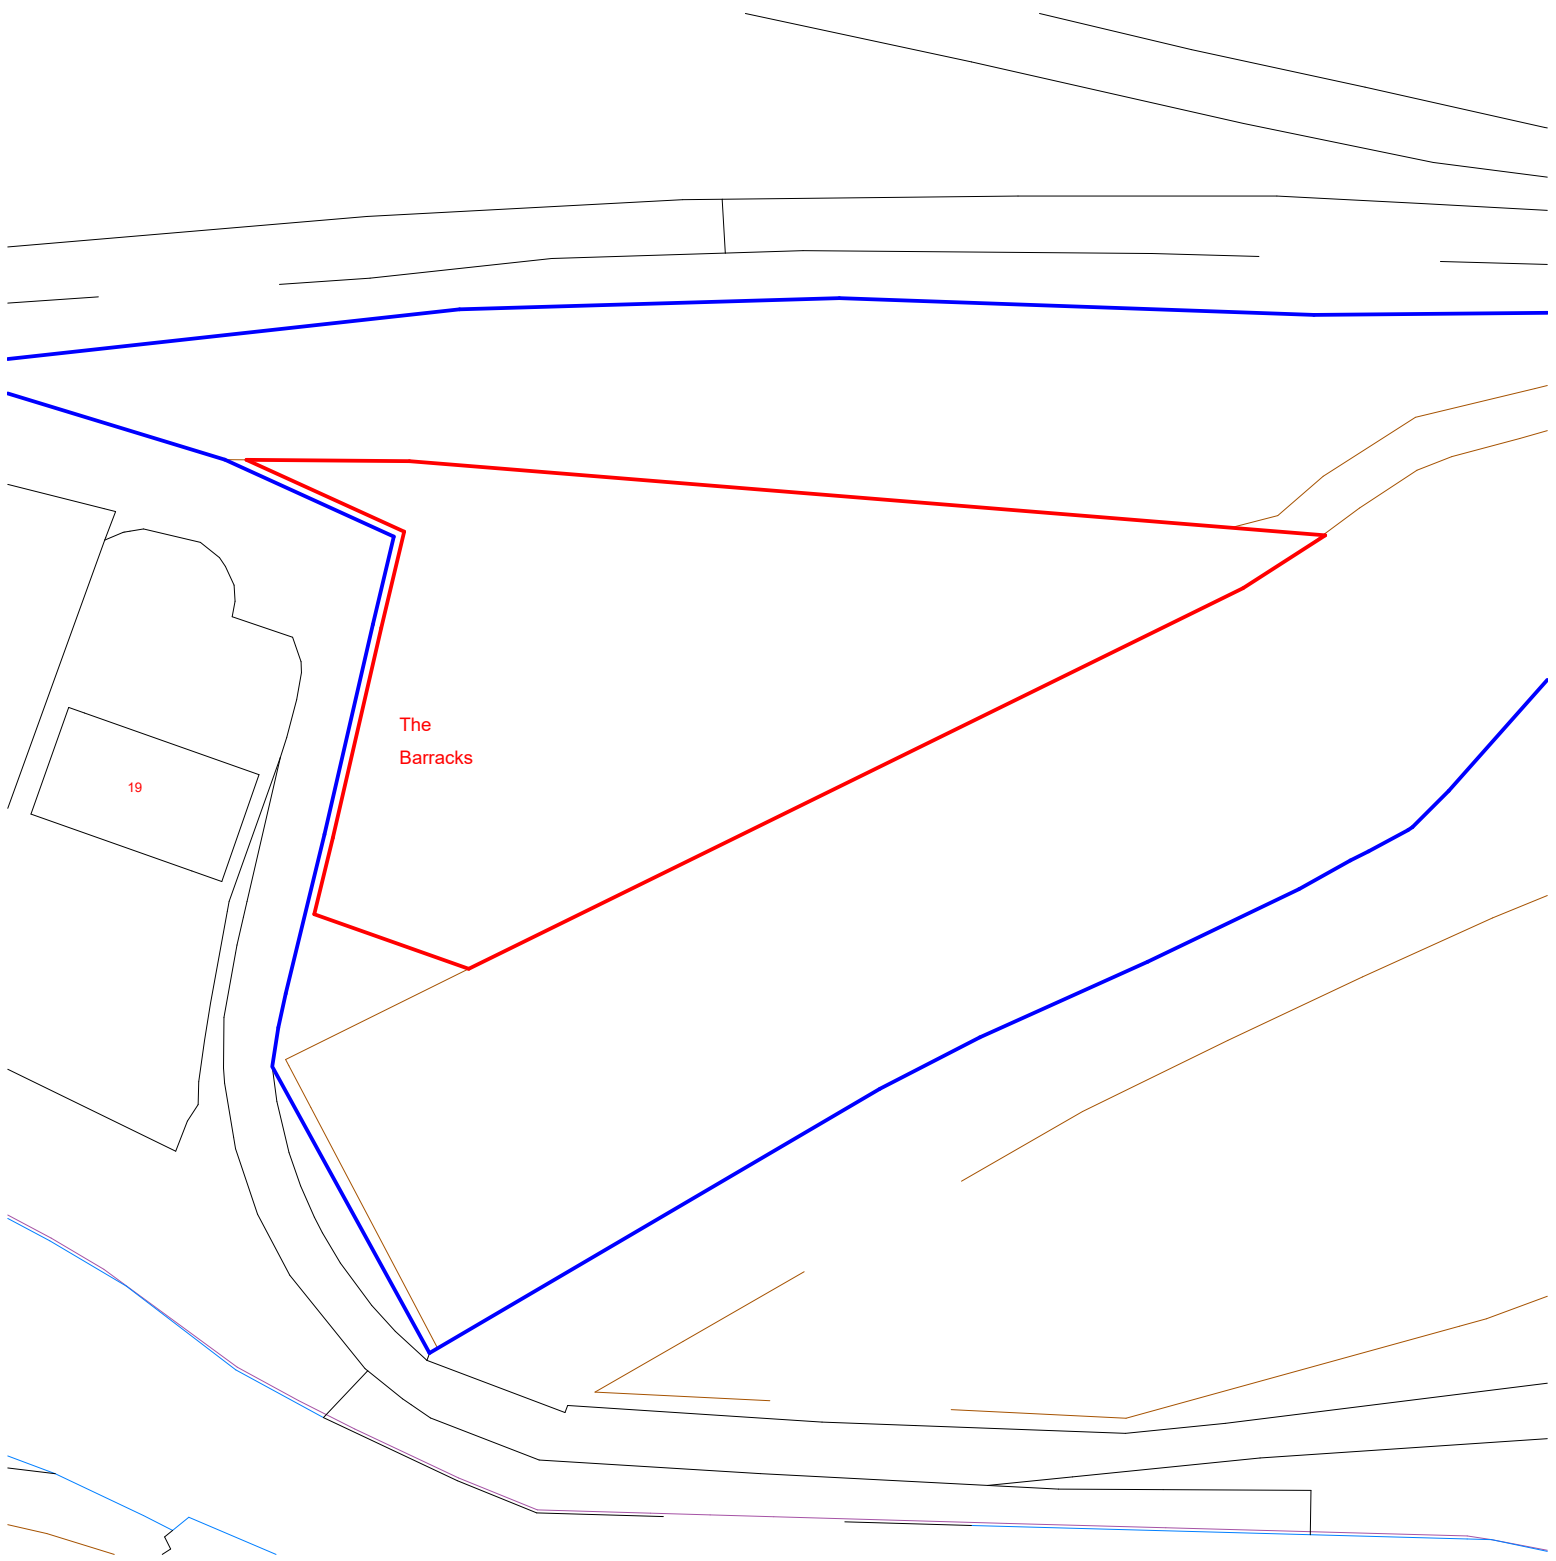


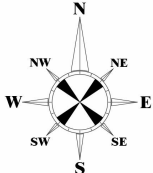

darkin architects drawing on experience www.darkinarchitects.com CARDIFF02922 744 005 LLANELLI01554 778 730 NEATH01639 505 566 info@darkinarchitects.com RIBAChartered Practice	NOTES			CLIENT: Alison Howells																												
	Ordnance Survey, (c) Crown Copyright 2023. All rights reserved. Licence number 100022432			PROJECT: New Home																												
				PROJECT ADDRESS: Land Adj. to 19 Danybont, Pontrhydyfen, SA12 9RP																												
				DRAWING TITLE: Site Block Plan																												
				DRAWN BY DKC			CHECKED BY TOM		© Copyright Darkin Architects 2023																							
	<table><tr><th>No.</th><th>Description</th><th>By</th><th>Date</th></tr><tr><td>A</td><td>Boundary Amended</td><td>DKC</td><td>13.12.2023</td></tr><tr><td></td><td></td><td></td><td></td></tr><tr><td></td><td></td><td></td><td></td></tr><tr><td></td><td></td><td></td><td></td></tr><tr><td></td><td></td><td></td><td></td></tr></table>			No.	Description	By	Date	A	Boundary Amended	DKC	13.12.2023																	PROJECT REF NH380			SCALE 1 : 500	PAPER SIZE A4
	No.	Description	By	Date																												
A	Boundary Amended	DKC	13.12.2023																													
THIS DRAWING IS THE COPYRIGHT OF DARKIN ARCHITECTS AND MAY NOT BE COPIED, ALTERED OR REPRODUCED IN ANY FORM OR PASSED TO A THIRD PARTY WITHOUT THEIR CONSENT. DIMENSIONS MUST BE CHECKED AND VERIFIED ON SITE AND ANY DISCREPANCIES SHOULD BE REPORTED TO THE ARCHITECT. THIS DRAWING MUST NOT BE SCALED AND SHOULD BE READ IN CONJUNCTION WITH ALL OTHER CONSULTANT'S DRAWINGS. IF IN DOUBT ASK FOR CONFIRMATION.			DRAWING 002			REVISION A	DATE 09/10/23																									