


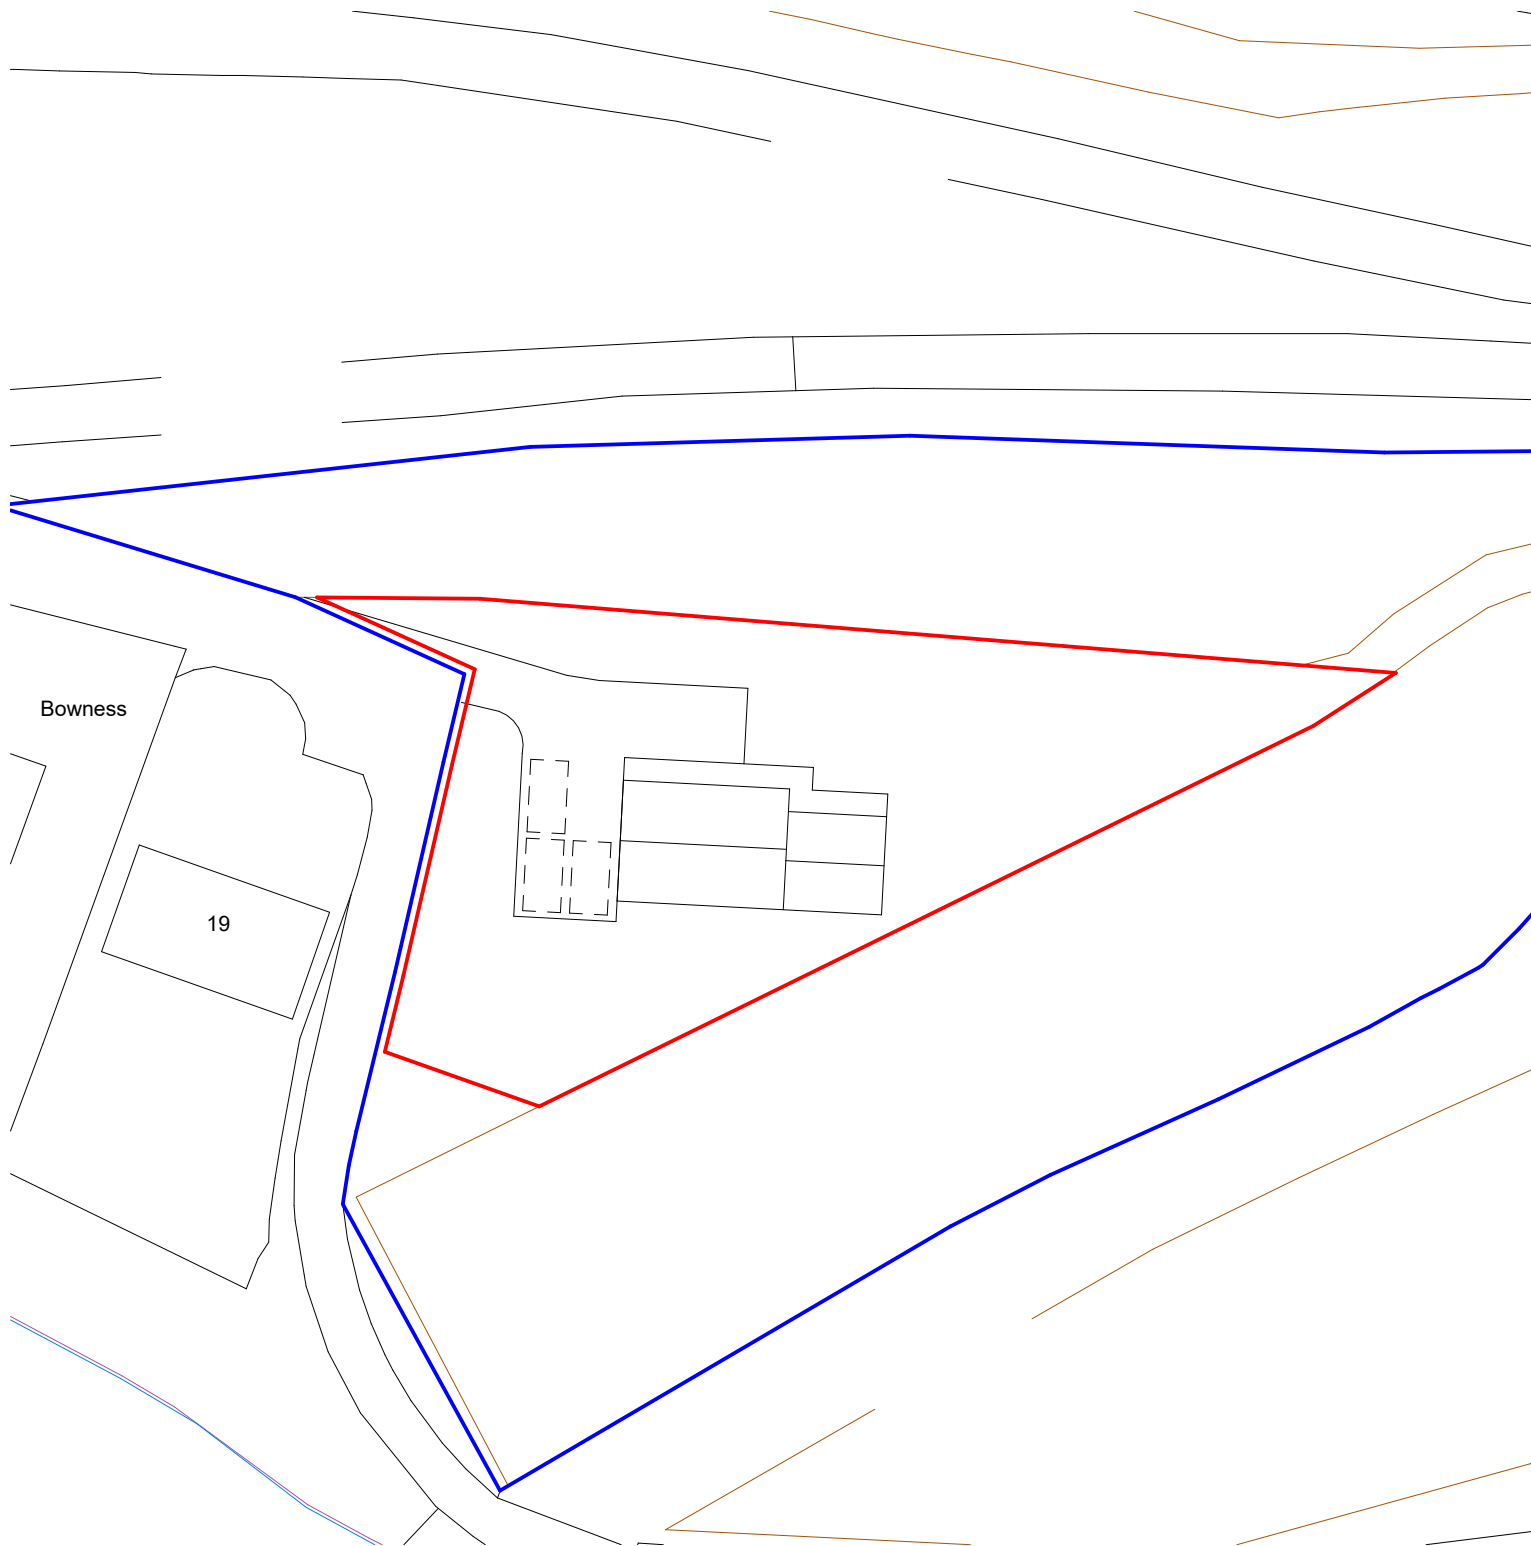

darkin
architects

drawing on
experience

www.darkinarchitects.com

CARDIFF	02922 744 005
LLANELLI	01554 778 730
NEATH	01639 505 566


info@darkinarchitects.com

RIBA 

Chartered Practice

NOTES

Ordnance Survey, (c) Crown Copyright 2023.
All rights reserved. Licence number 100022432

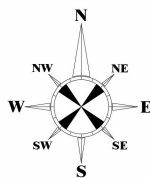

No.	Description	By	Date
A	Boundary Amended	DKC	13.12.2023

THIS DRAWING IS THE COPYRIGHT OF DARKIN ARCHITECTS AND MAY NOT BE COPIED, ALTERED OR REPRODUCED IN ANY FORM OR PASSED TO A THIRD PARTY WITHOUT THEIR CONSENT. DIMENSIONS MUST BE CHECKED AND VERIFIED ON SITE AND ANY DISCREPANCIES SHOULD BE REPORTED TO THE ARCHITECT. THIS DRAWING MUST NOT BE SCALED AND SHOULD BE READ IN CONJUNCTION WITH ALL OTHER CONSULTANT'S DRAWINGS. IF IN DOUBT ASK FOR CONFIRMATION.

CLIENT: Alison Howells

PROJECT: New Home

PROJECT Land Adj. to 19 Danybont,
ADDRESS: Pontrhydyfen,
SA12 9RP

DRAWING
TITLE: Proposed Site Block Plan

DRAWN BY

NCP

CHECKED BY

 TP

© Copyright
Darkin
Architects 2023

PROJECT REF

NH380

SCALE

1 : 500

PAPER SIZE

A4

DRAWING

003

REVISION

A

DATE _____

02/10/23