


All dimensions are in millimeters unless otherwise stated. Do not scale from this drawing. Check dimensions on site, report any discrepancies immediately. Drawings are copyright of Pensaerniaeth Williams Architecture Ltd. and must not be altered, reproduced, or passed on to any third party without prior consent.




View 3
01_NORTH
1 : 50

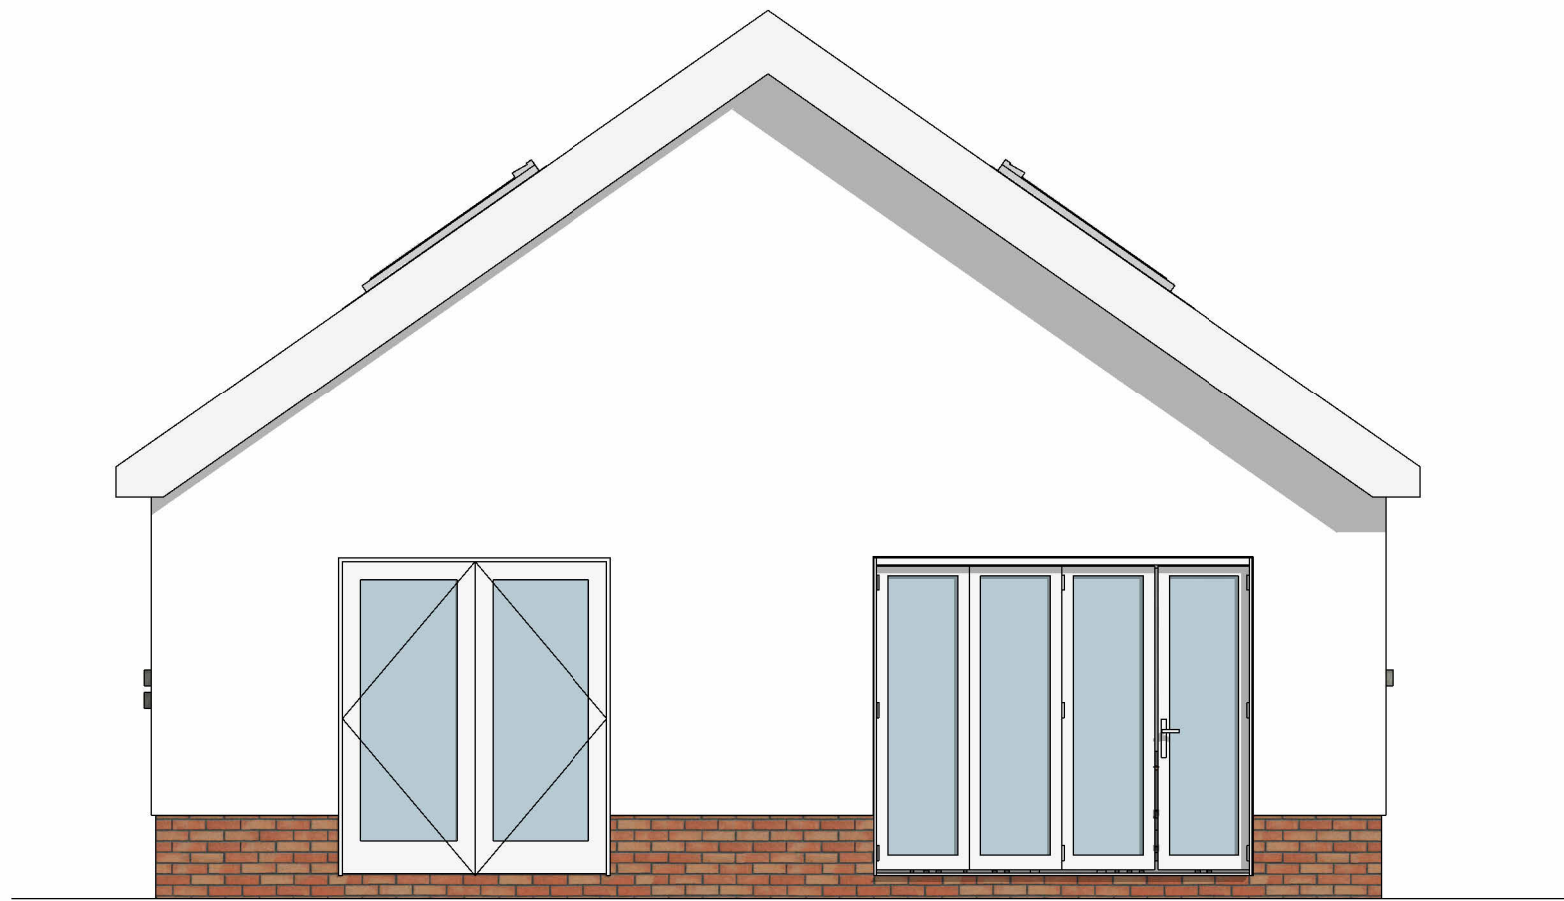

View 2
01_REAR
1 : 50

Schedule of Finishes:


- Grey brickwork
- White smoothcast render
- White UPVC windows and doors
- White UPVC weatherboarding

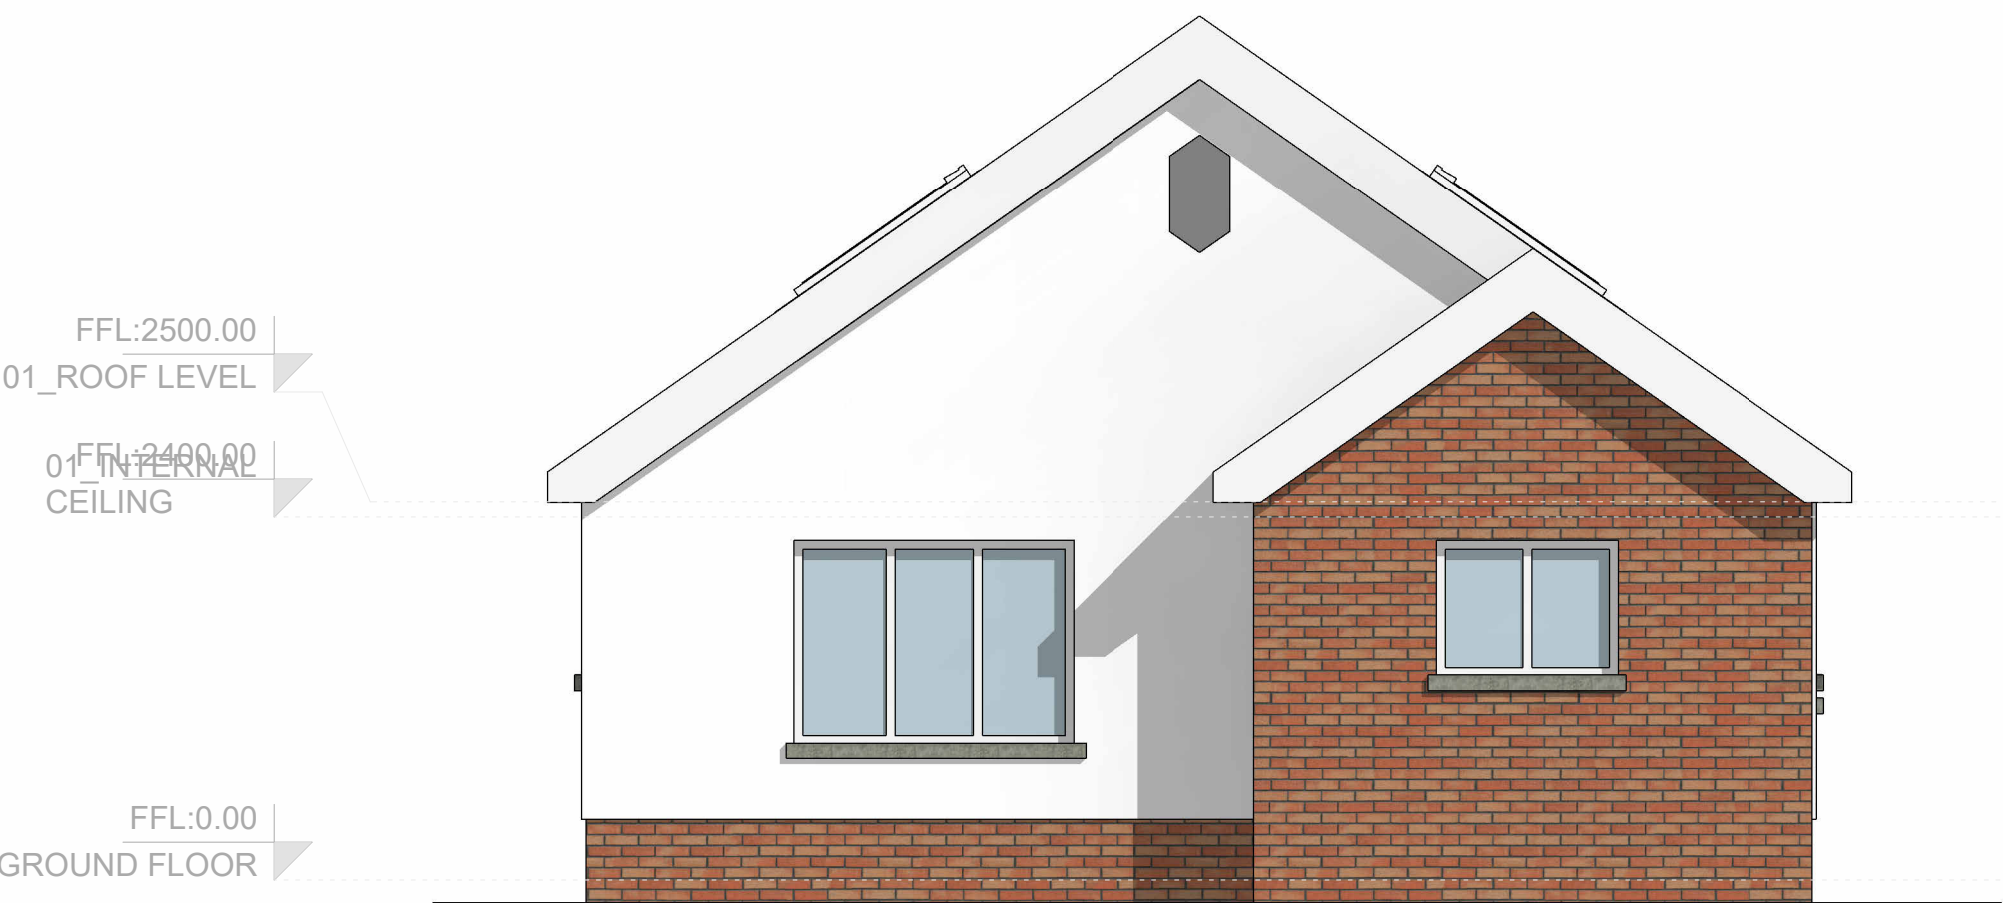


View 5
01_FRONT
1 : 50




View 4
01_SOUTH
1 : 50

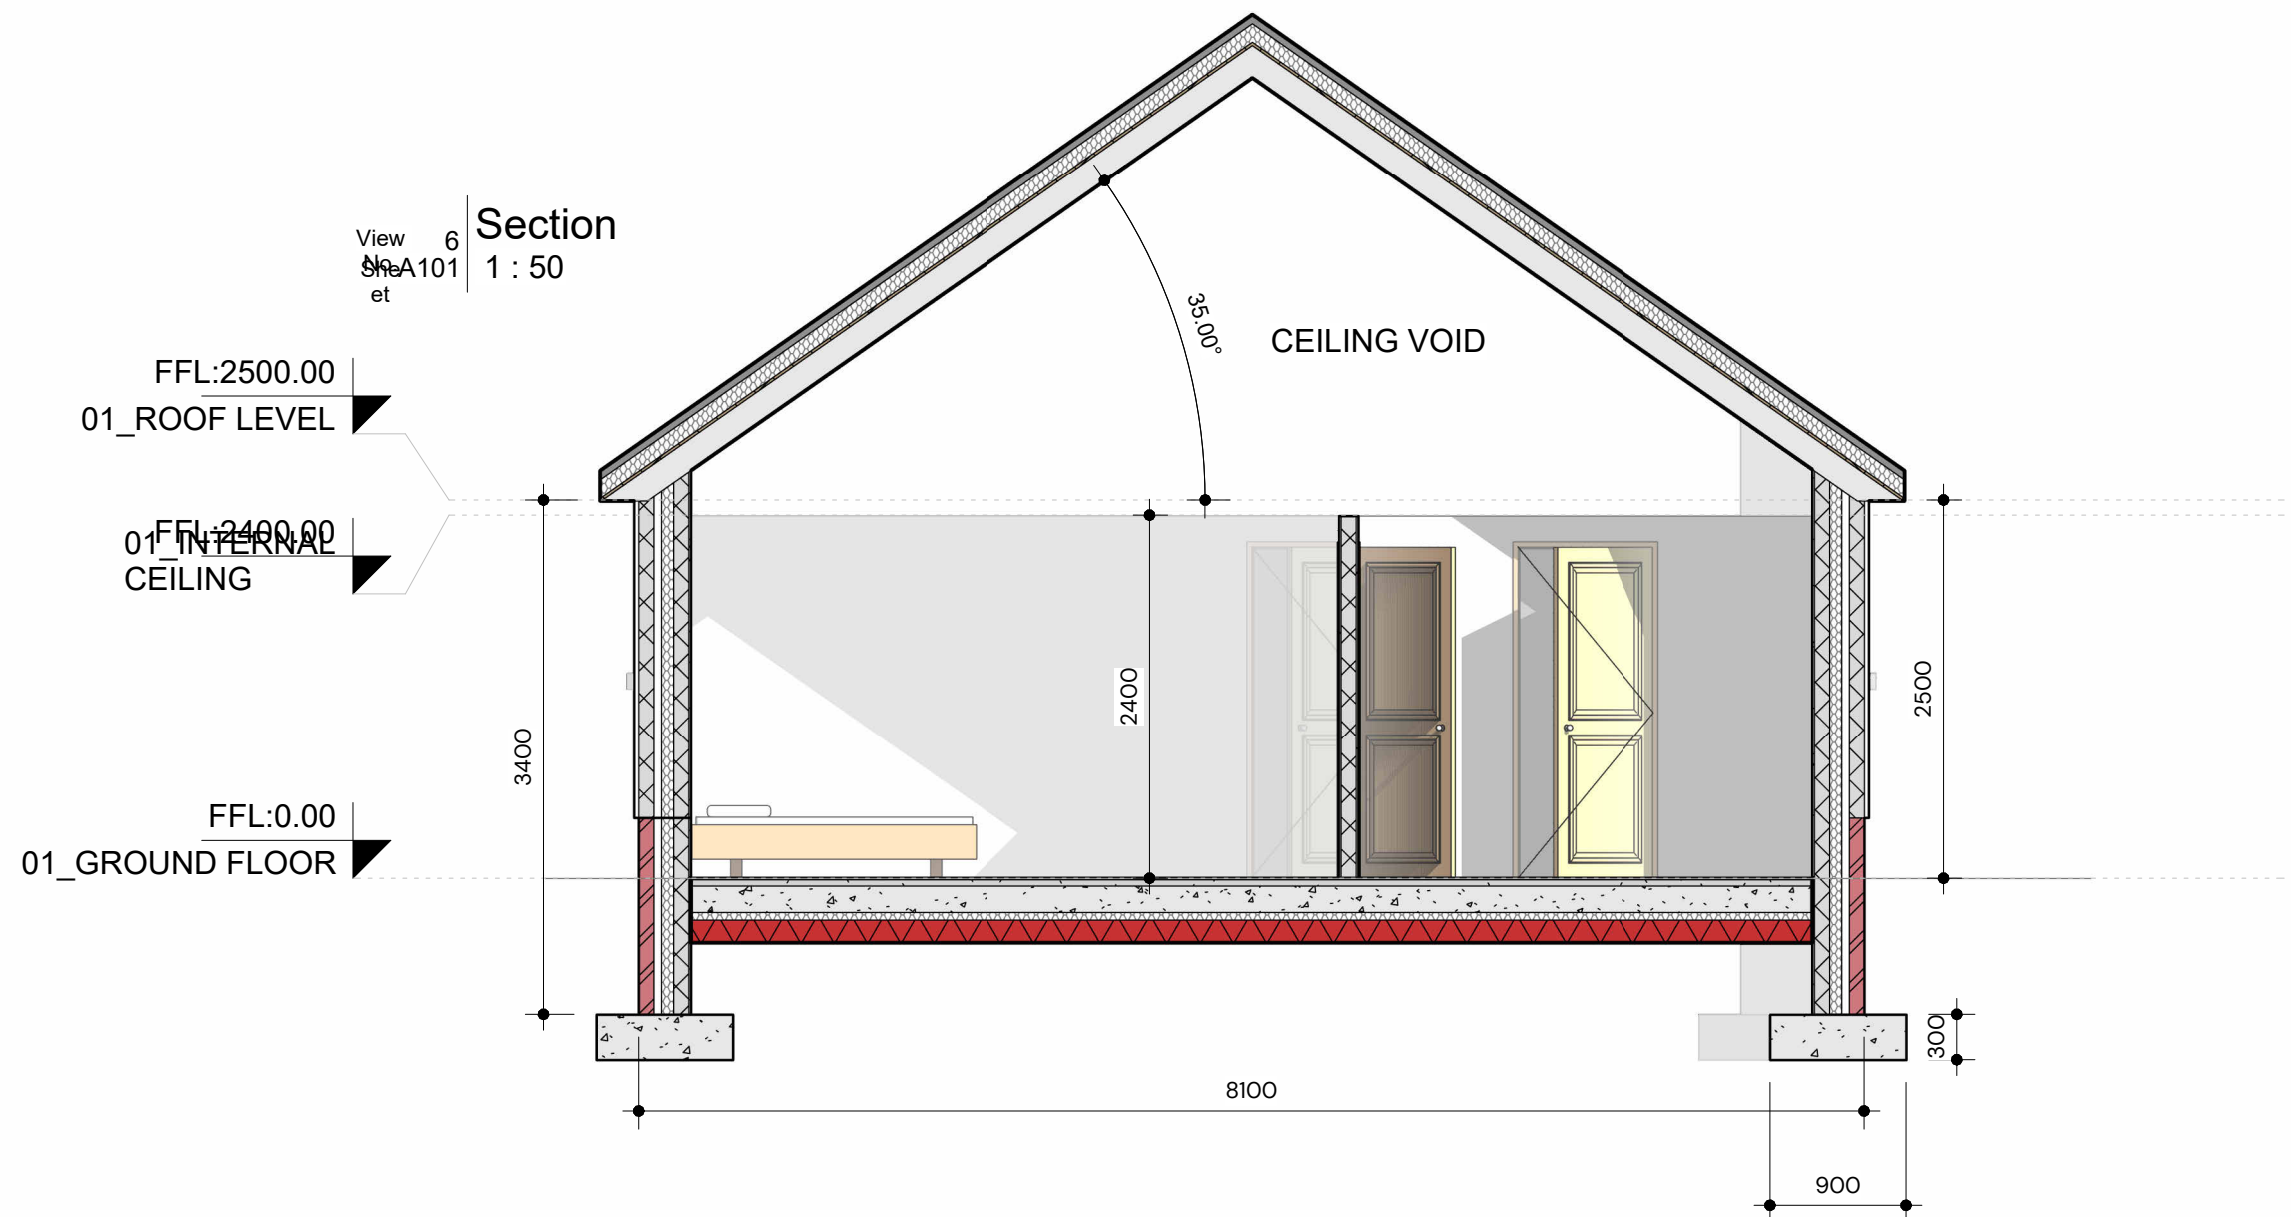

View 6
Section
1 : 50

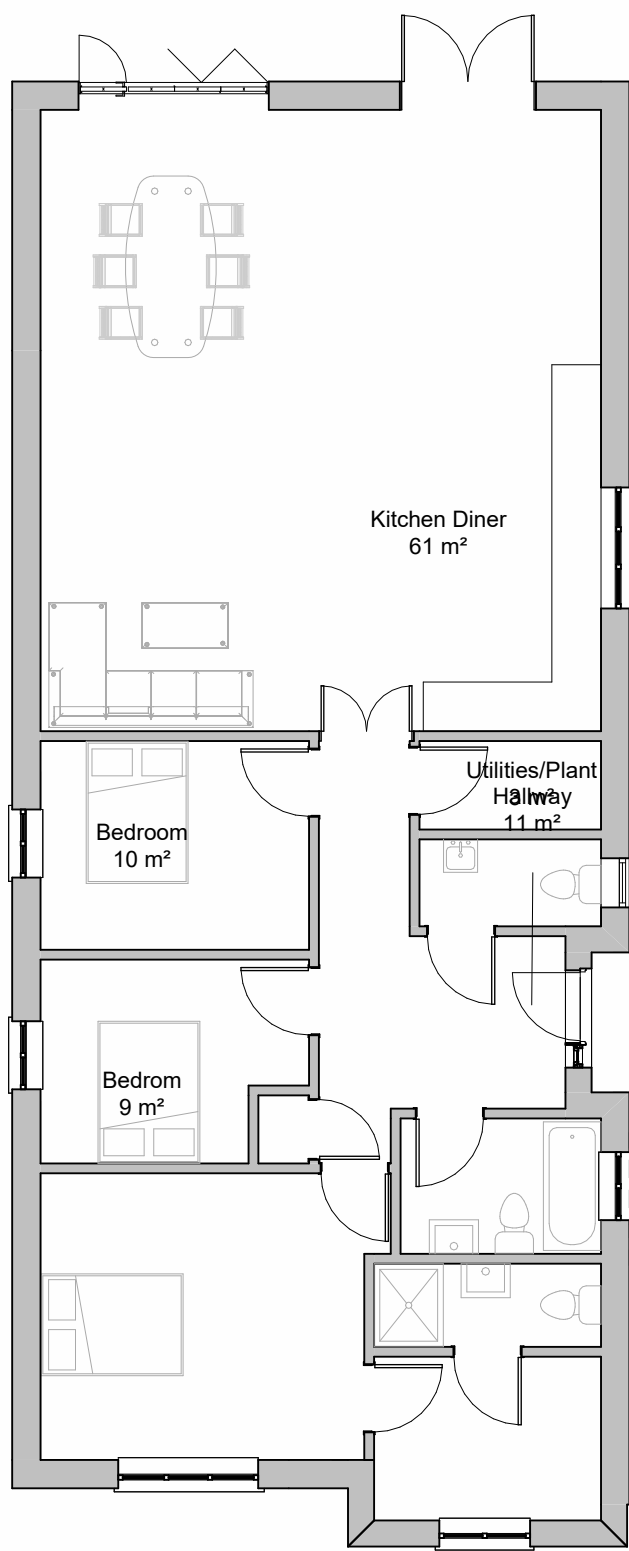

View 1
01_GROUND FLOOR Undetailed
1 : 100

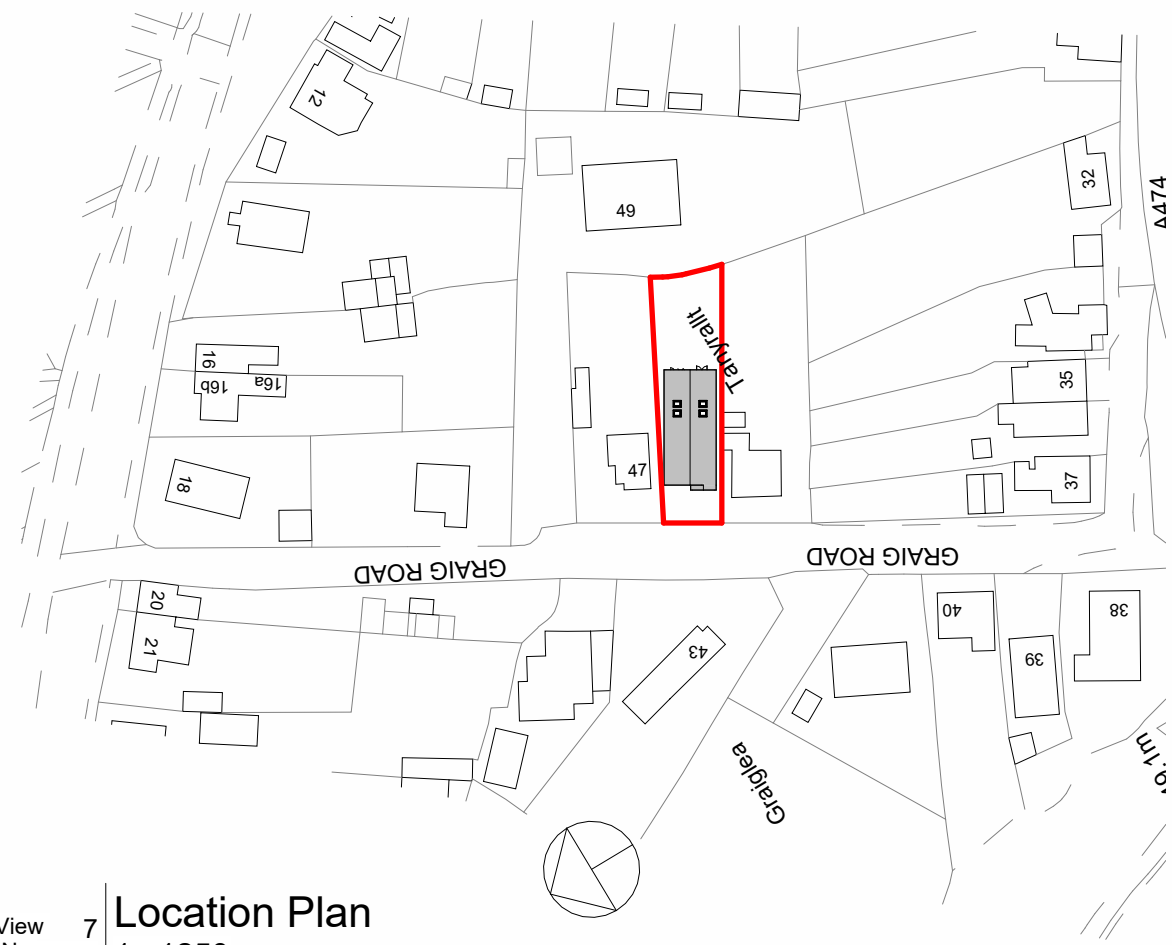

View 7
Location Plan
1 : 1250