




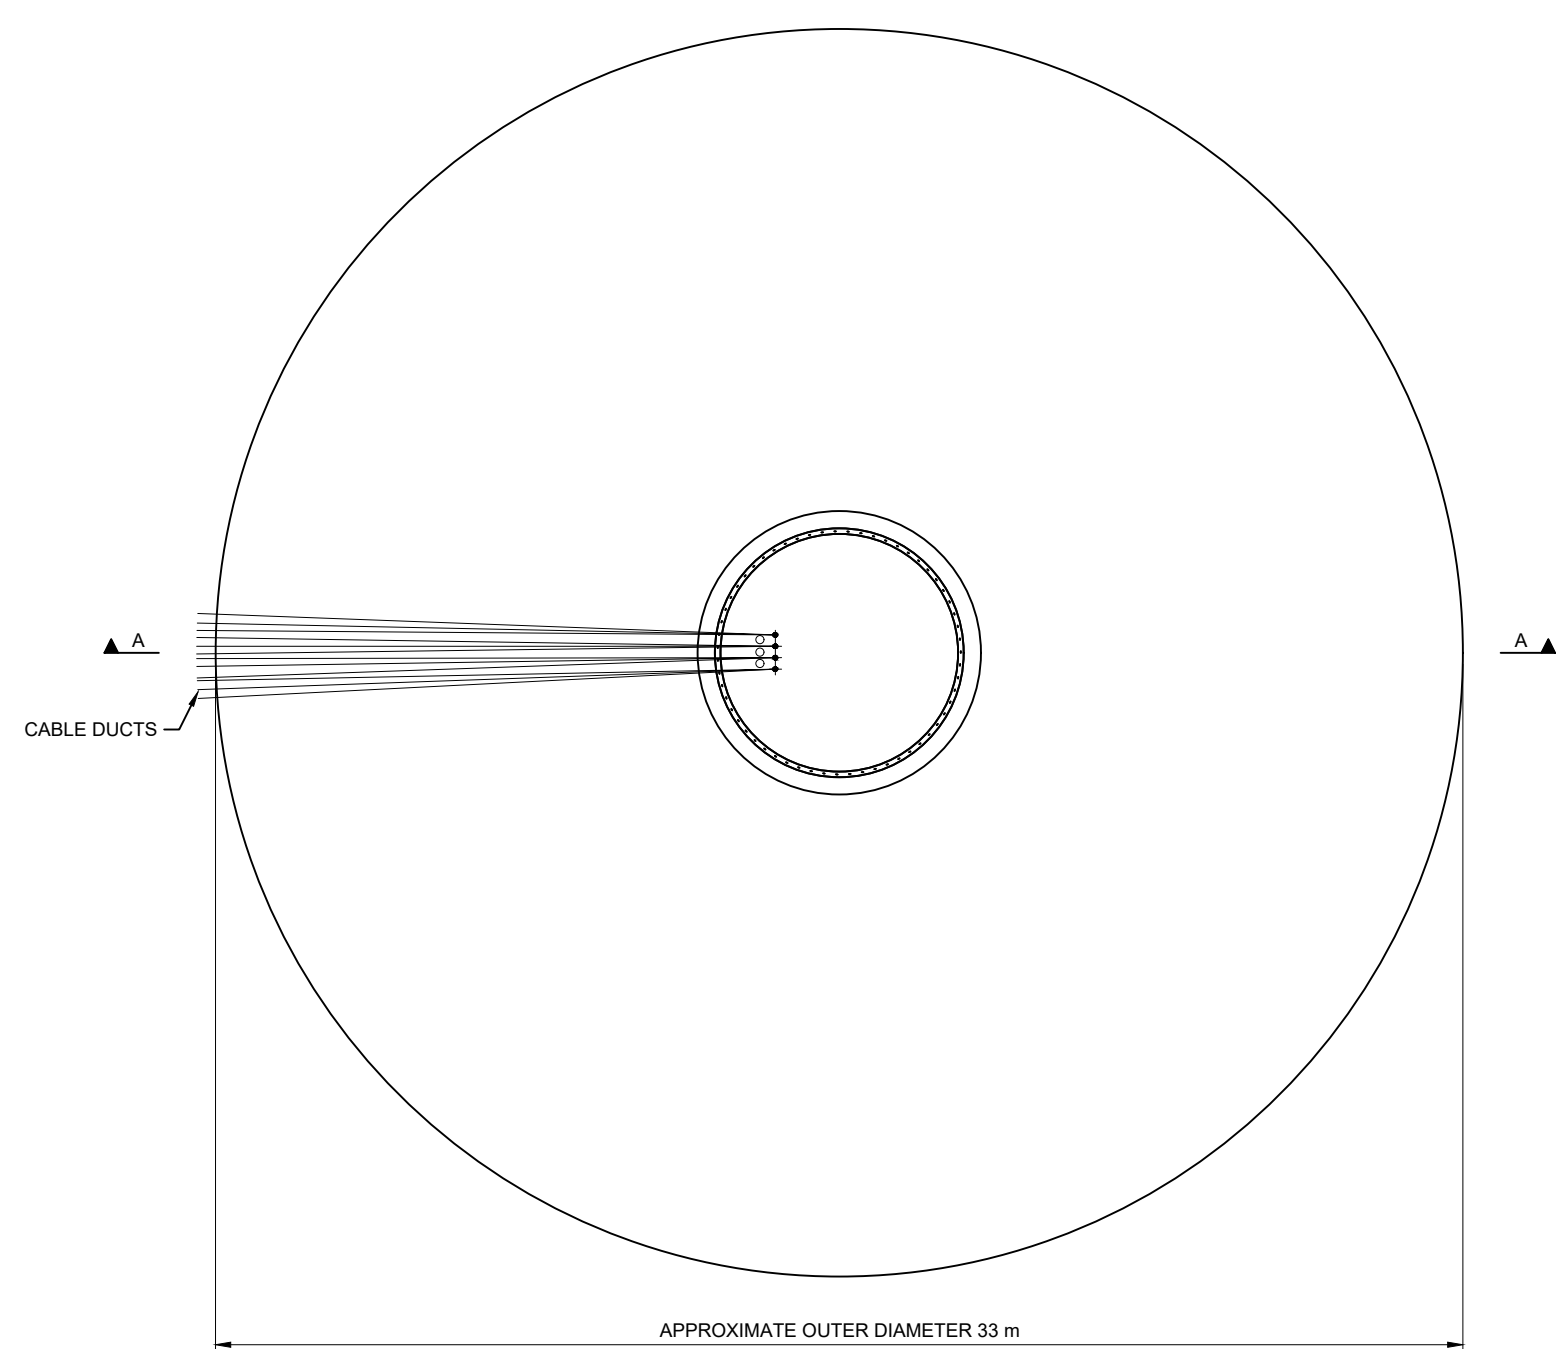

PLAN VIEW
SCALE 1:200

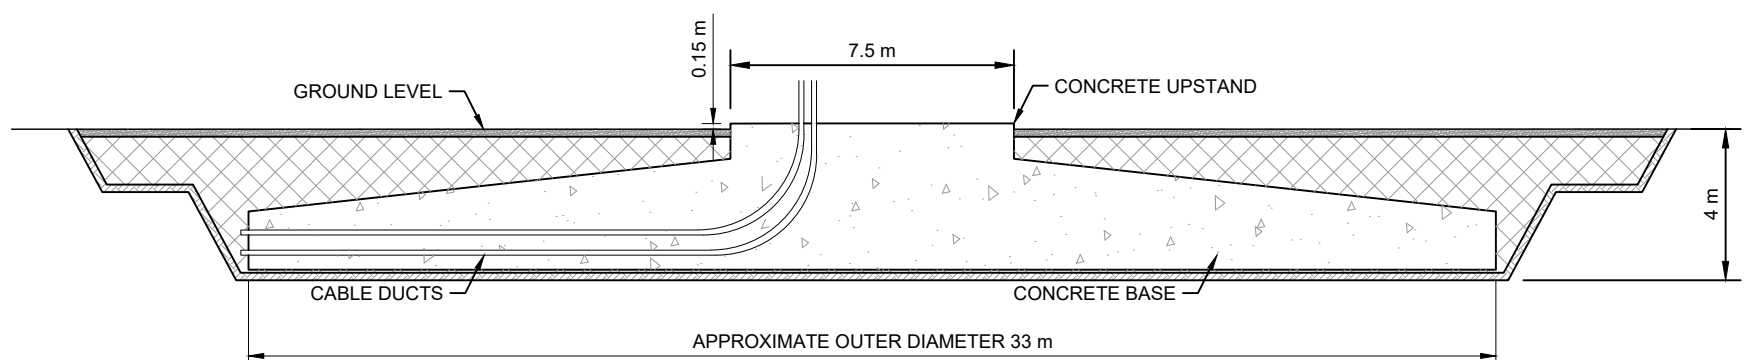

SECTION A-A
SCALE 1:200

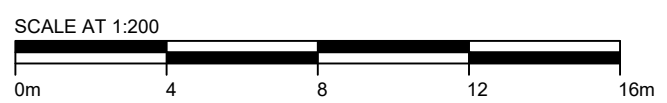

LEGAL: NATURAL POWER CONSULTANTS LTD TAKE NO RESPONSIBILITY FOR THE ACCURACY OF DATA PROVIDED BY THIRD PARTIES.

- NOTES:**
1. ALL DIMENSIONS ARE IN METRES UNLESS OTHERWISE STATED.
 2. THIS IS A TYPICAL ARRANGEMENT ONLY AND NOT FOR CONSTRUCTION.

C	DRAWING UPDATED	GC	MB	CG	12/05/22
B	DRAWING UPDATED	JB	MB	CG	27/05/22
A	INITIAL DRAWING ISSUE	MY	MB	CG	26/01/22
REV	DESCRIPTION	BY	CH	APP	DATE

CLIENT:



NATURAL POWER CONSULTANTS LTD.
HARBOUR HOUSE
Y LANFA
ABERYSTWYTH, CERDIGION
SY23 1AS
WALES, UK
TEL: +44 (0) 1970 636 869
WWW.NATURALPOWER.COM



IFS DOC NO.: 1266597	IFS ACTIVITY: 10101
SCALE: 1:200 @ A3	SHEET NO.: 1 OF 1

STATUS: **FOR INFORMATION**

PROJECT: Y BRYN WIND FARM

DRAWING TITLE: FIGURE 5.2
INDICATIVE WIND TURBINE FOUNDATION

DRAWING NO.: 13836_DET_3001	REVISION C
------------------------------------	-----------------------------