



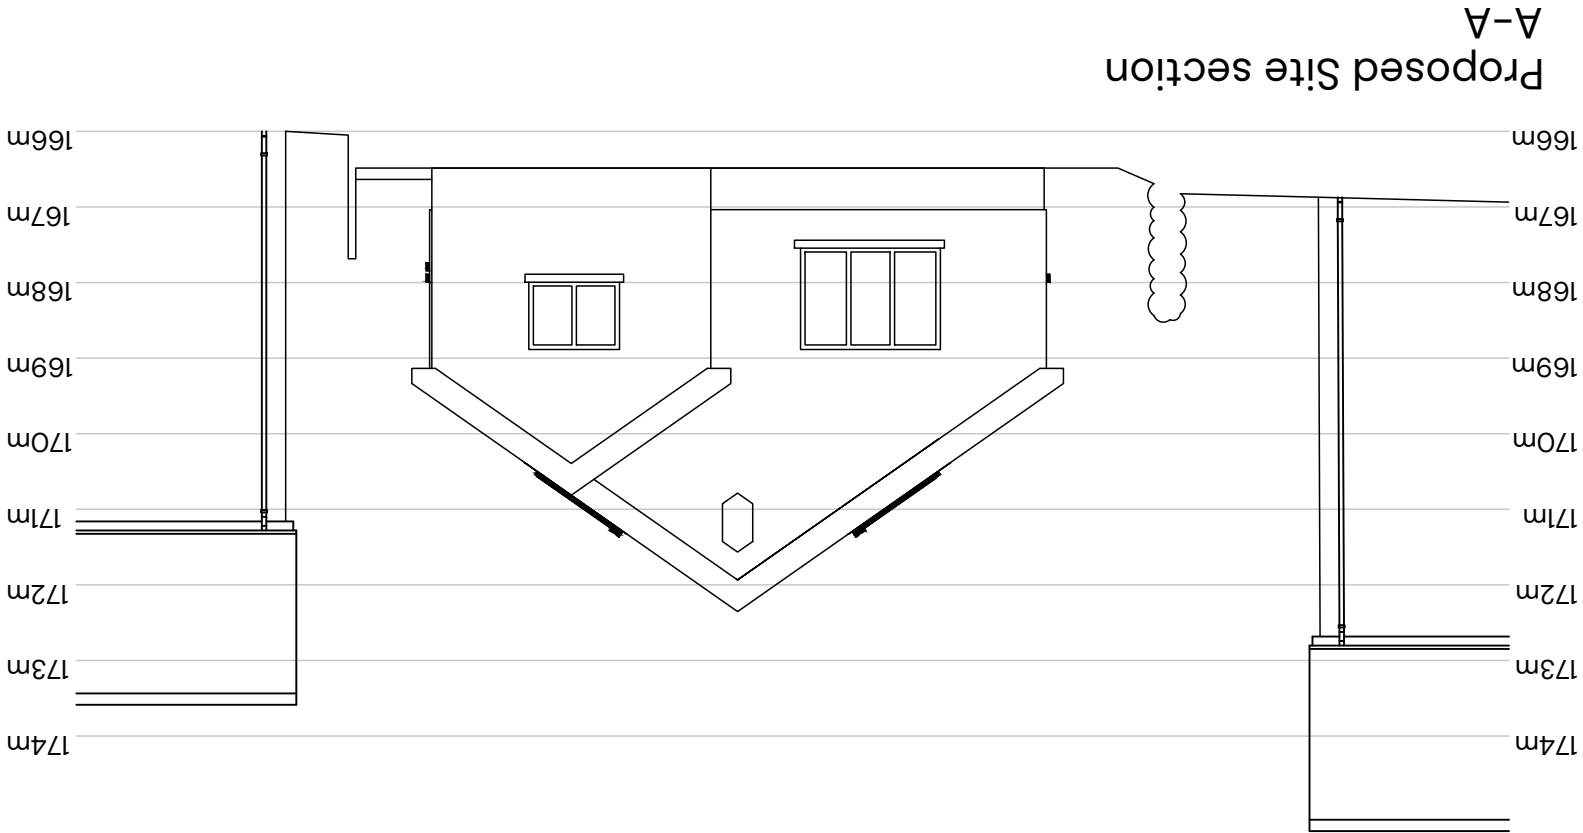

Pensaerniaeth Williams Architecture
Ltd.
Suite 11, Avon House, Dafen
Tradepark, Llanelli, SA14 8NB.
hello@williamsarch.co.uk
01554 253 177
www.williamsarch.co.uk

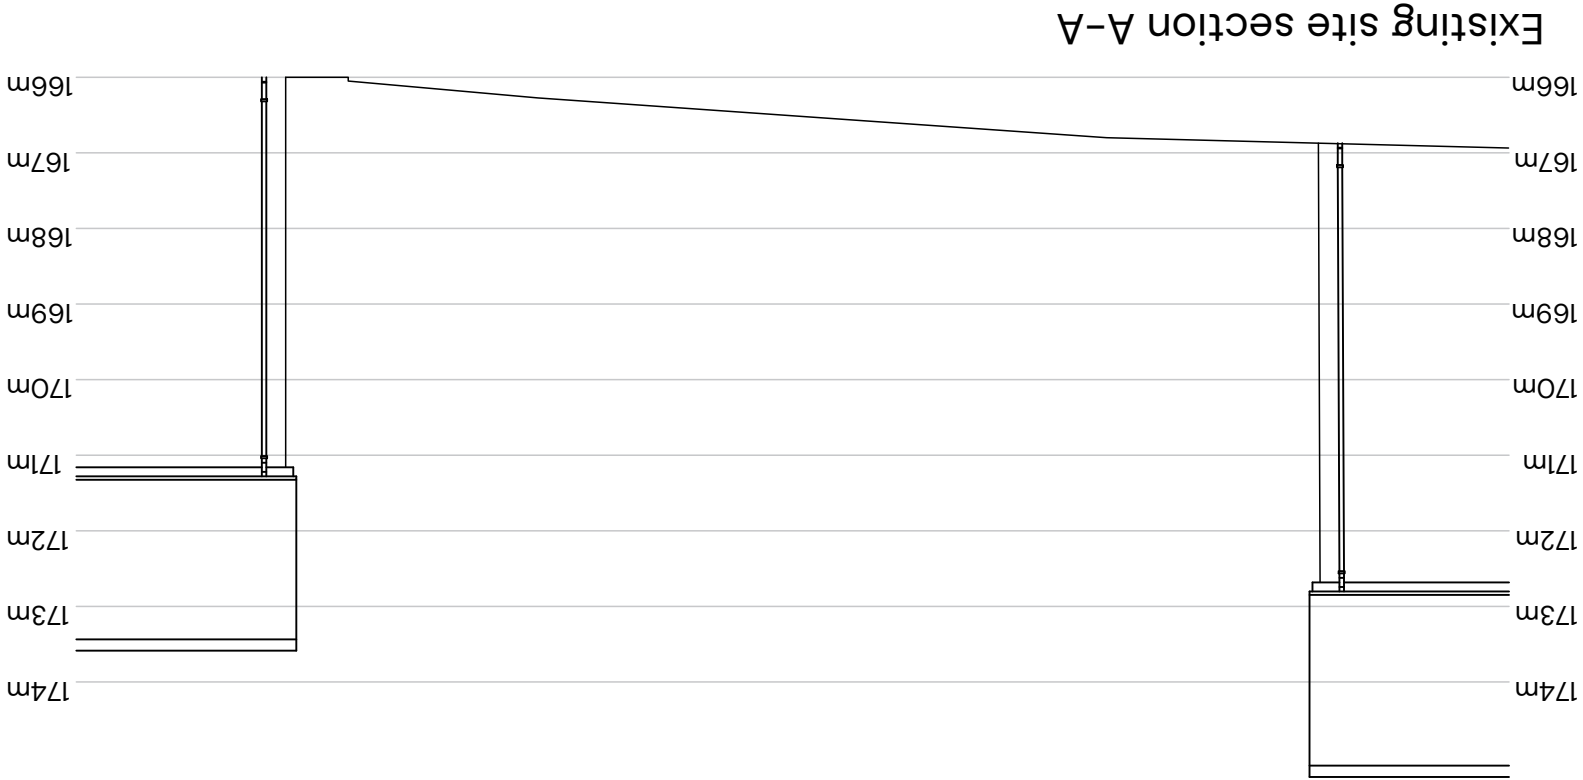

Williams
Architecture / Pensaerniaeth

Title
Drawn By
Checked By
Scale
Sheet
Number

Site section A-A
LJW
LJW
1:100
A3
067-07

Client
Address
Postcode
Reference
Status
Date

Ceri Jones
Land adjacent Tanyralit, GCG
SA
PWA-067
Planning
08/09/2022

Tanyralit

Superseded