


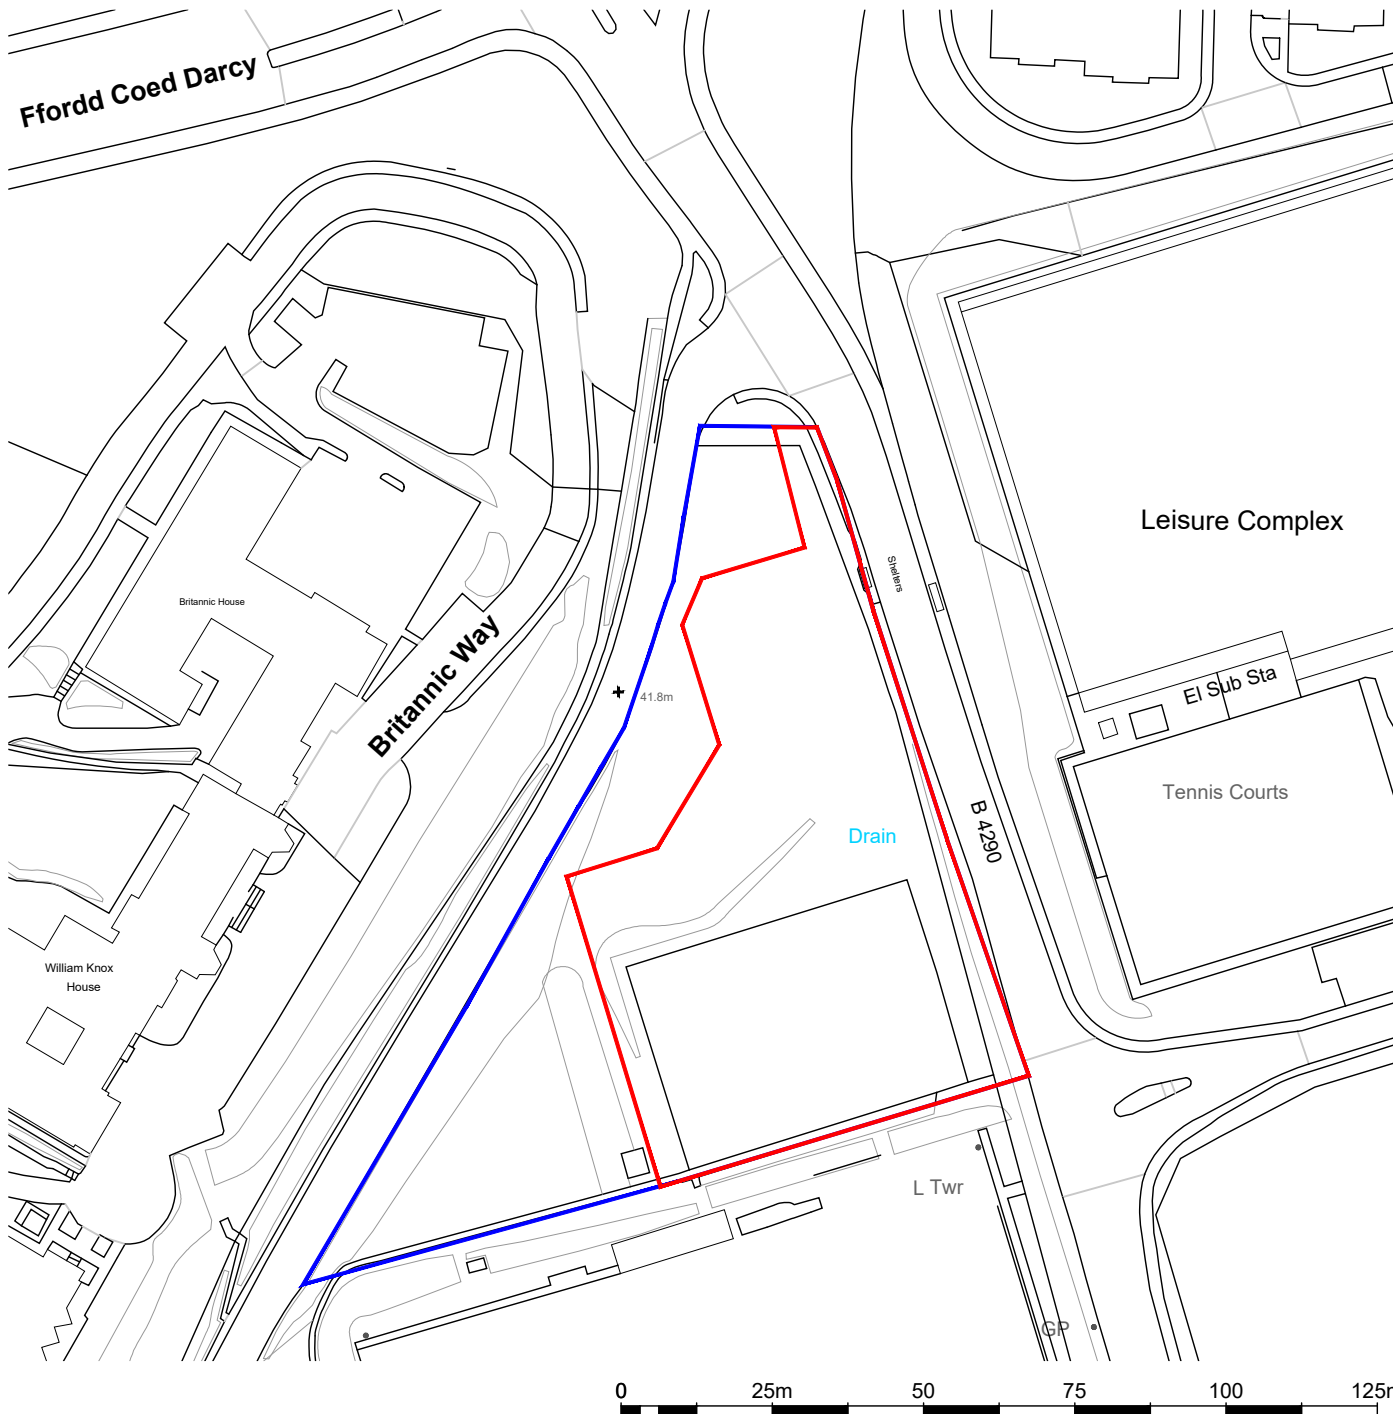

NOTE:

Site boundary as title plan number
WA7769 - 04321346

Site layout is subject to design
development and input from engineers,
SAB, Landscape, highways and the local
planning authority.



-	22.01.24	ME	FIRST ISSUE
Rev	Date	Check	Description

HolderMathiasarchitects

T +44 (0) 20 7287 0735
www.holdermathias.com
London Cardiff Munich

Project
A3_UNIT_LLANDARCY
LLANDARCY
LP2_LTD.

Title
SITE_LOCATION_PLAN

Status
PLANNING

Scale at A4
1:1250

Job No	Zone	Sheet No	Rev
4733	00	A-90-101	-

ISO 14001 : 2004 ISO 9001 : 2000 RIBA Chartered Practice
Please consider the environment before printing this document
DISCLAIMER