

Superseded

RDMM0039

0005

2

Dec 2023

Project No:

Drawing No:

Revision:

Date:

PLANNING

As indicated

Scale: @A2

EXISTING AND PROPOSED BLOCK PLANS

Drawing Title:

Alnon Baptist Church

Project Name:

Mark Thomas

Client:

Revisions:



Rev	Date	Description
2	05/12/2023	Revised Scheme Design

REGENERATION DESIGN & MANAGEMENT LTD

renovating our future

www.r-dm.co.uk

Tel:07749 839008

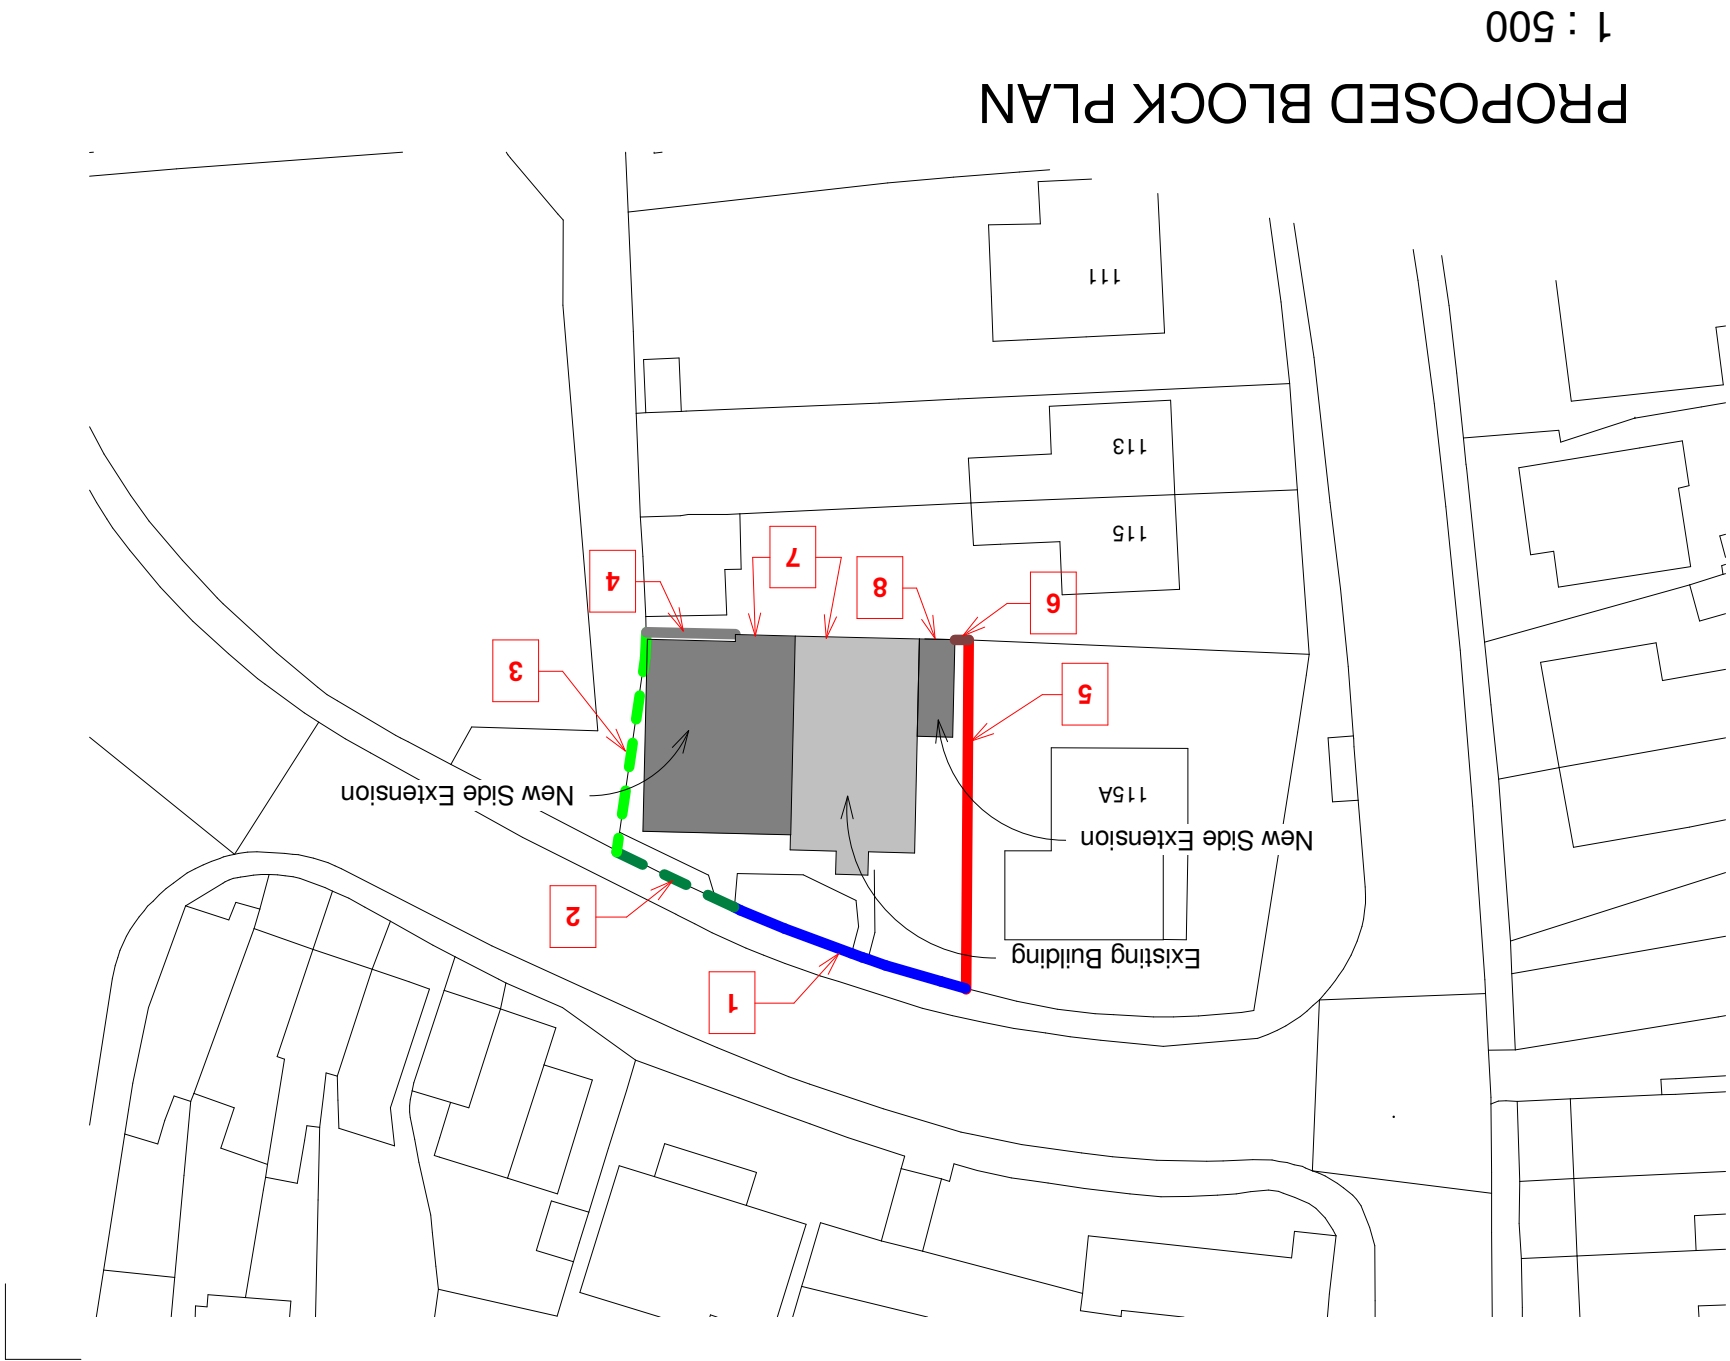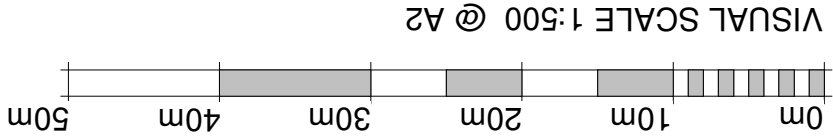

EXISTING / PROPOSED BOUNDARY MATERIALS

BOUNDARY TYPE 1: Low level masonry approx 700mm high

BOUNDARY TYPE 2: Decorative hedge row approx 1.5m high

BOUNDARY TYPE 3: Vertical painted metal railings approx 1.8m high

BOUNDARY TYPE 4: Masonry wall to approx 1.7m with timber boarding above approx 600mm giving an overall approx height of 2.3m (wall to be extended to suit new proposed extension)

BOUNDARY TYPE 5: Mid height masonry wall approx 900mm high

BOUNDARY TYPE 6: Timber featherboard fence approx 1.8m high

BOUNDARY 7: Existing or re-built masonry building wall

BOUNDARY 8: New wall to extension

BOUNDARIES TO REMAIN GENERALLY UNCHANGED WITH EXCEPTION TO THE REAR BOUNDARY FENCELINE BEING EXTENDED TO ACCOMMODATE CUT BACK EXTENSION

LANDSCAPING MATERIALS TO REMAIN UNCHANGED

