


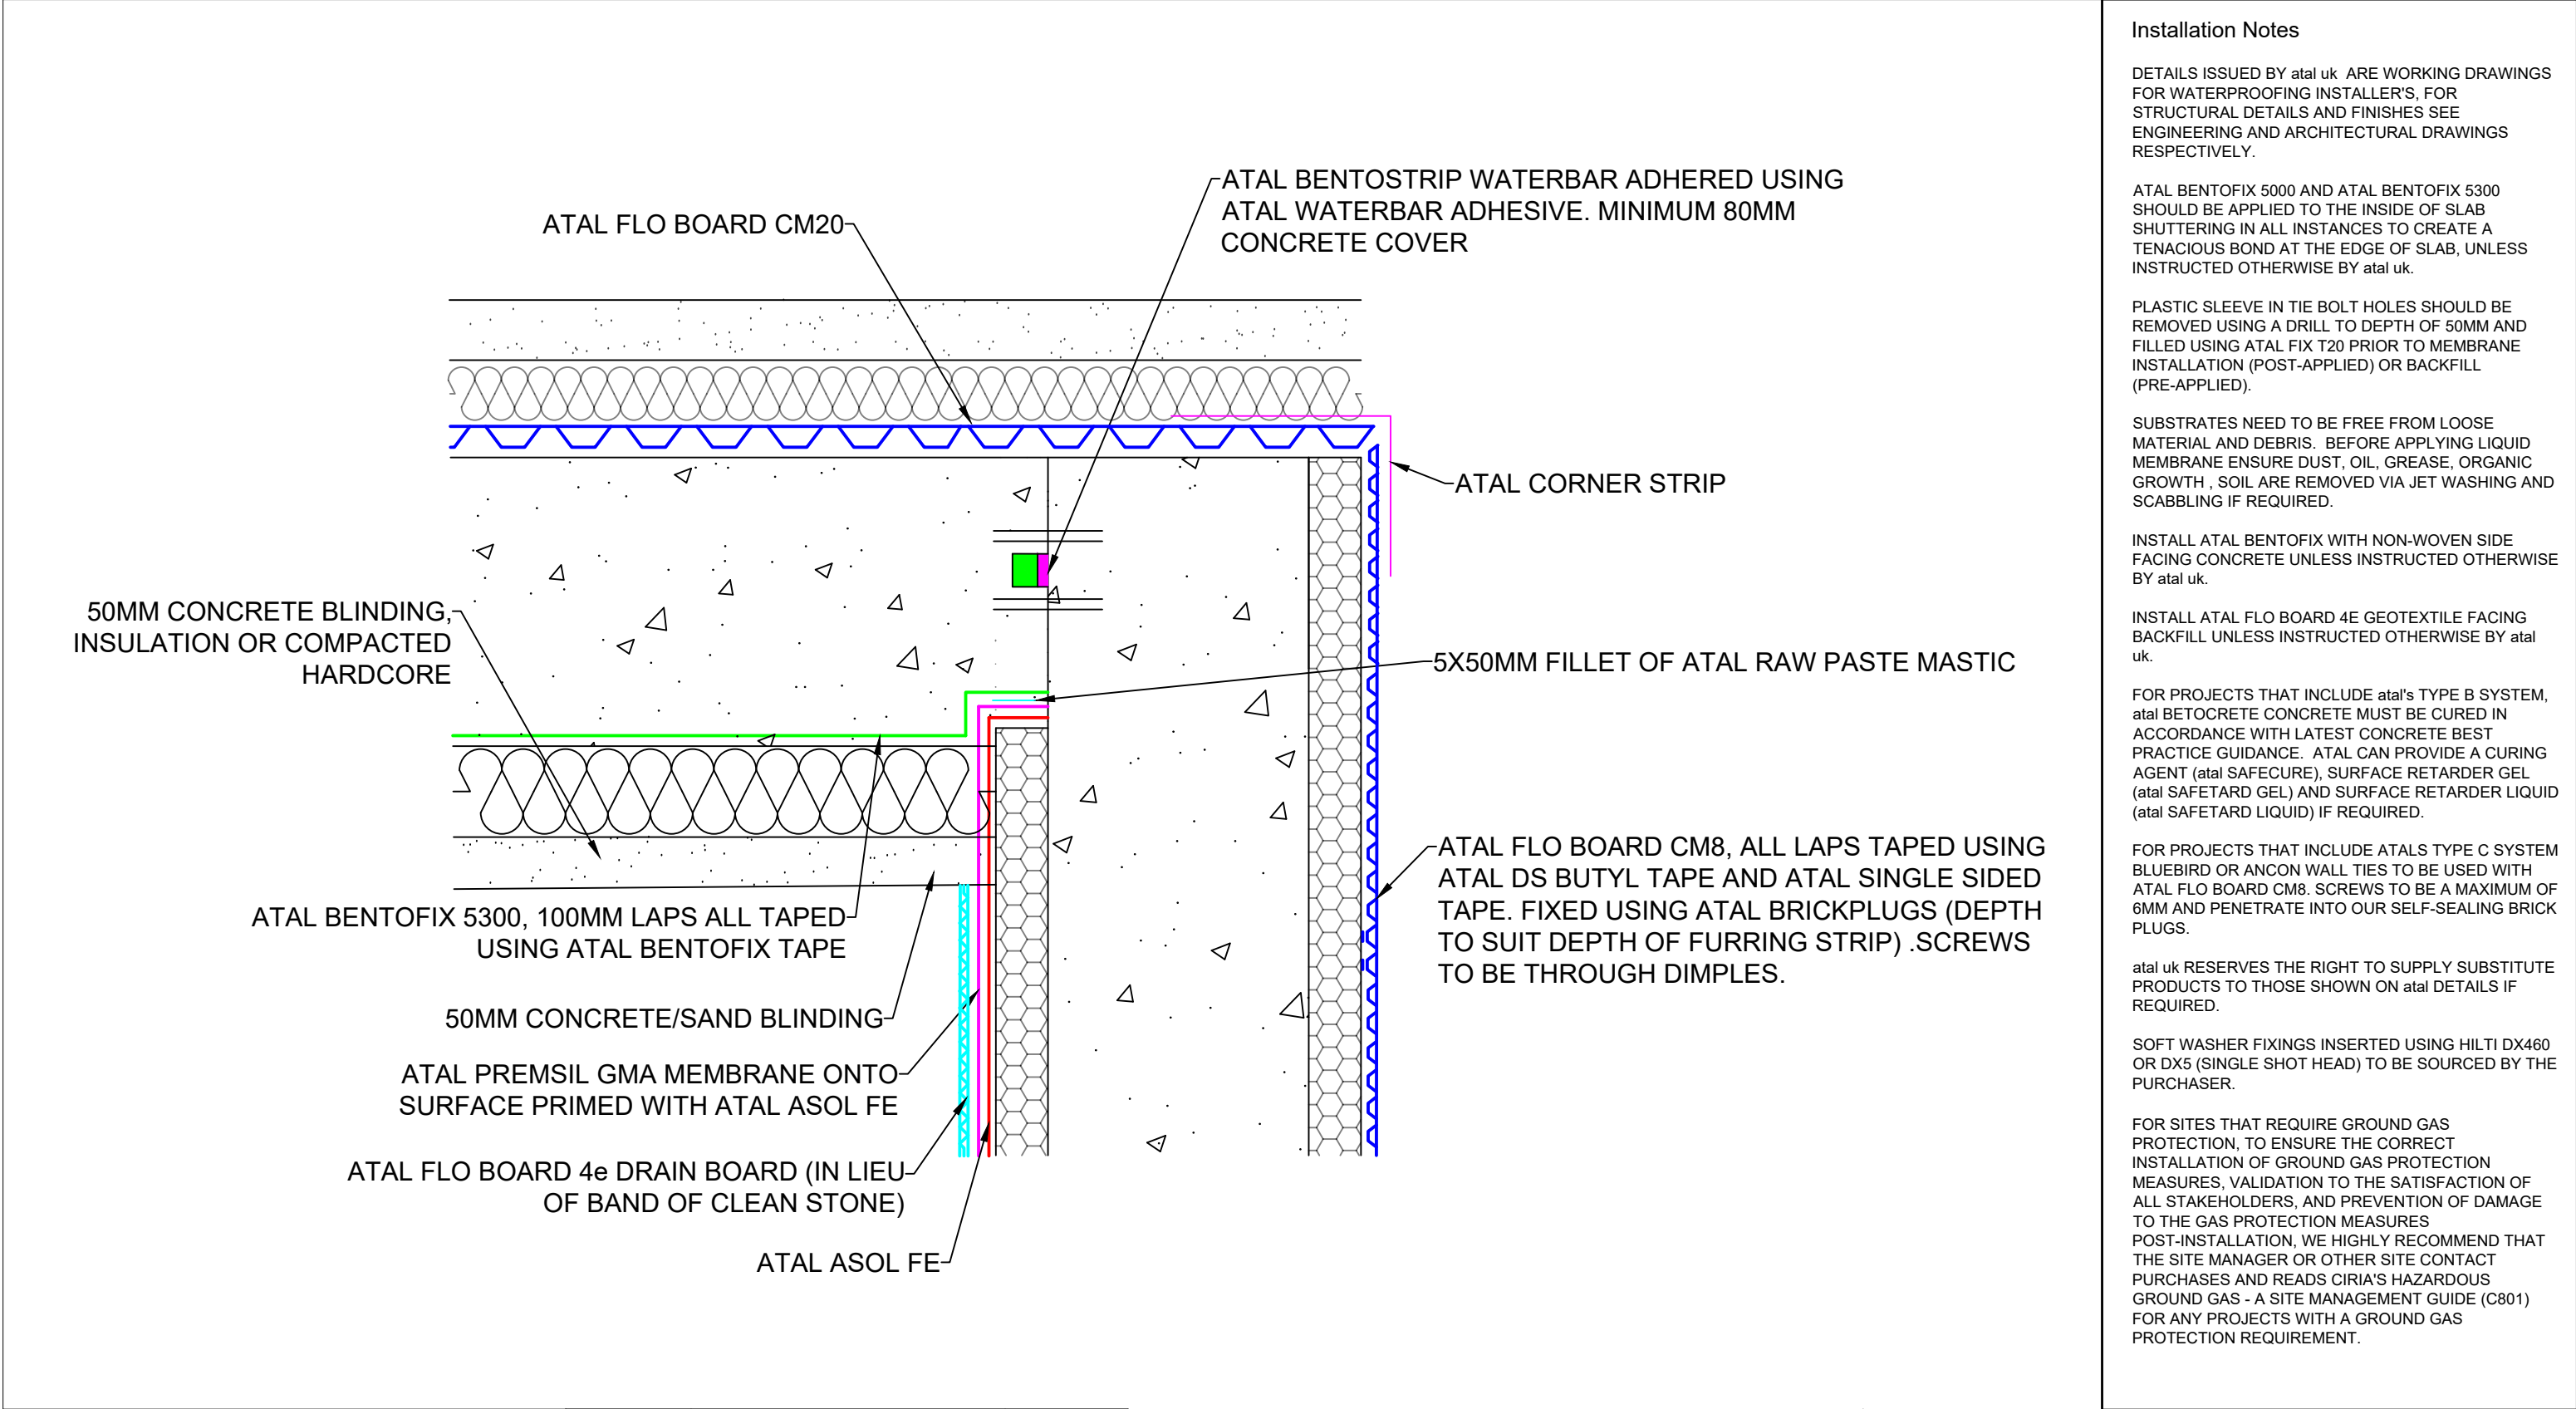

Notes atal uk ARE SUPPLIERS OF BUILDING AND CIVIL ENGINEERING PRODUCTS AND OFFER A DESIGN AID SERVICE ONLY. ALL INFORMATION SHOWN ON THIS DRAWING IS PROVIDED IN GOOD FAITH AND IS BASED ON THIRD PARTY TECHNICAL LITERATURE AND BEST PRACTICE GUIDELINE. THIS DRAWING SHOULD NOT BE USED FOR CONSTRUCTION PURPOSES UNLESS IT HAS BEEN SIGNED OFF BY A DESIGN TEAM MEMBER.	Date	Description	Revision	Project Title ATAL5111 LAND AT MAES TY CANOL, BAGLAN, SA12 8US	atal^{uk} Unit 27, Tafarnaubach Industrial Estate, Tafarnaubach, Tredegar NP22 3AA +44 (0) 1495 717202 enquiries@ataluk.com Structural Waterproofing Systems		
				Drawing Title ICF step in level detail	Drawn By SB	Date 04/01/2024	Checked by WW
					Drawing No. 004	Rev A	Checked Date 04/01/2024