
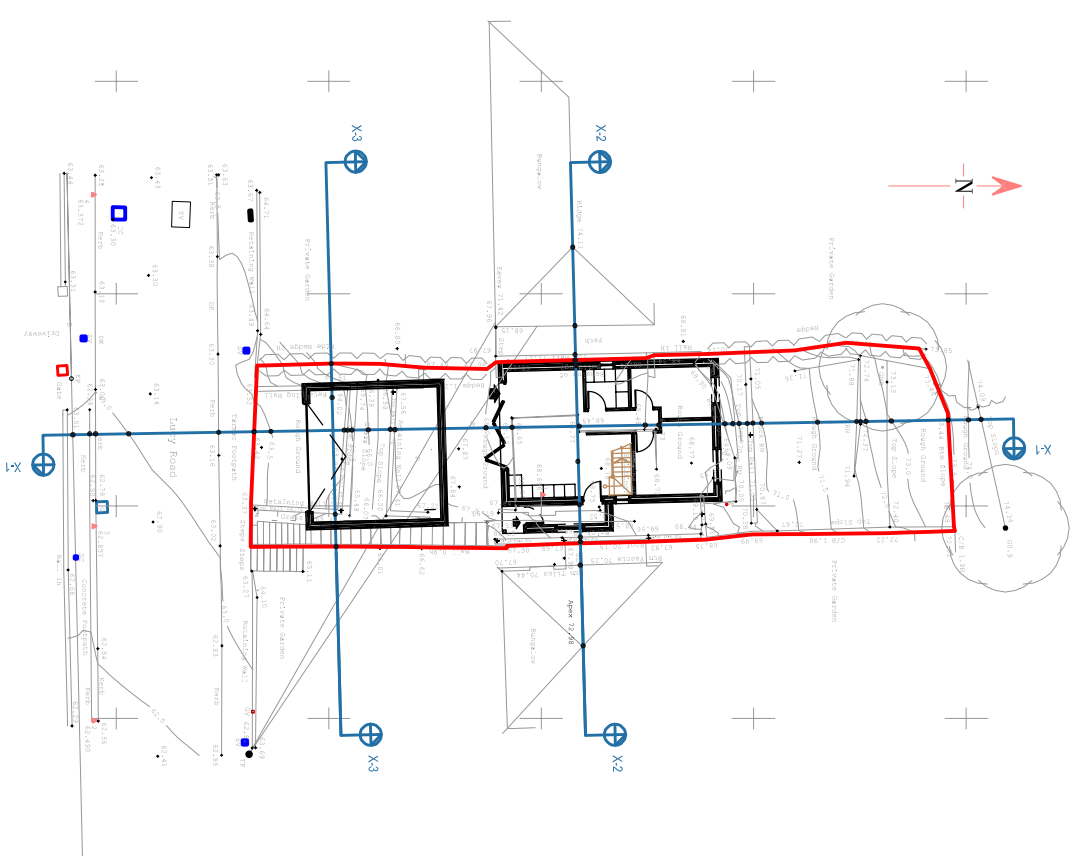
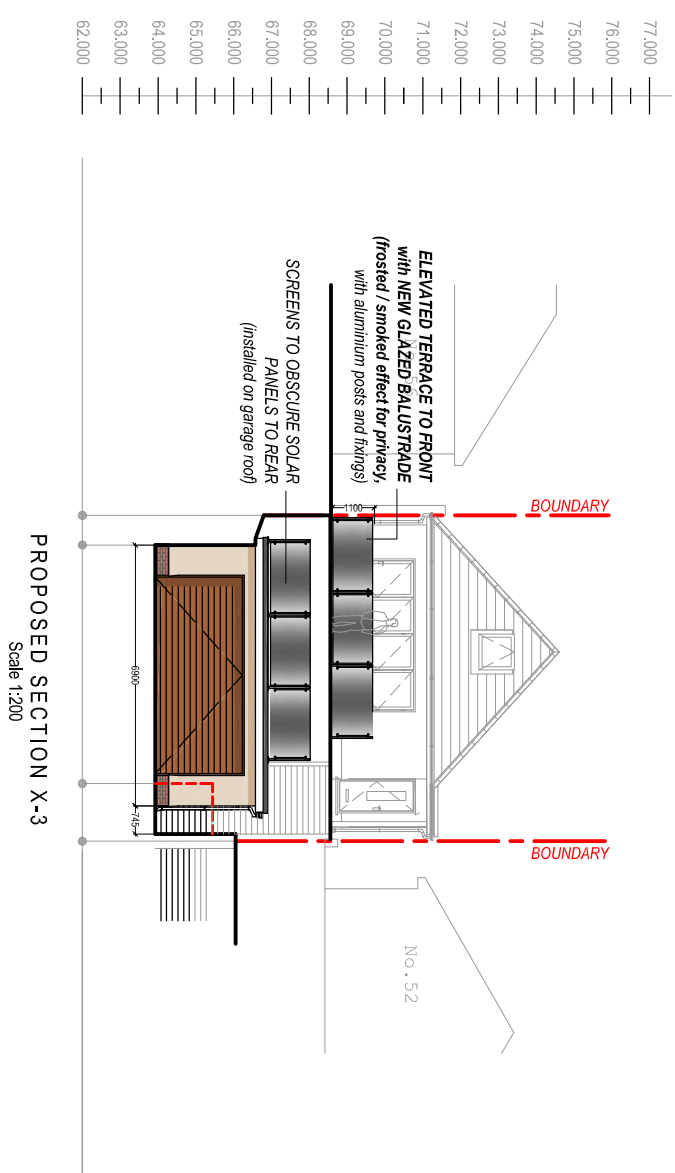
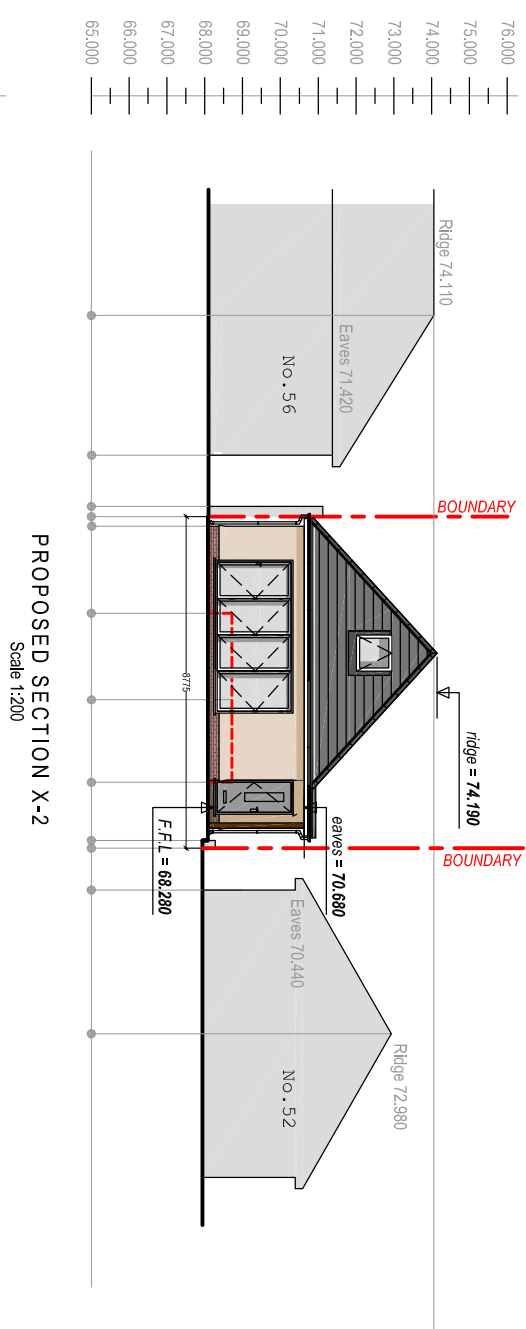


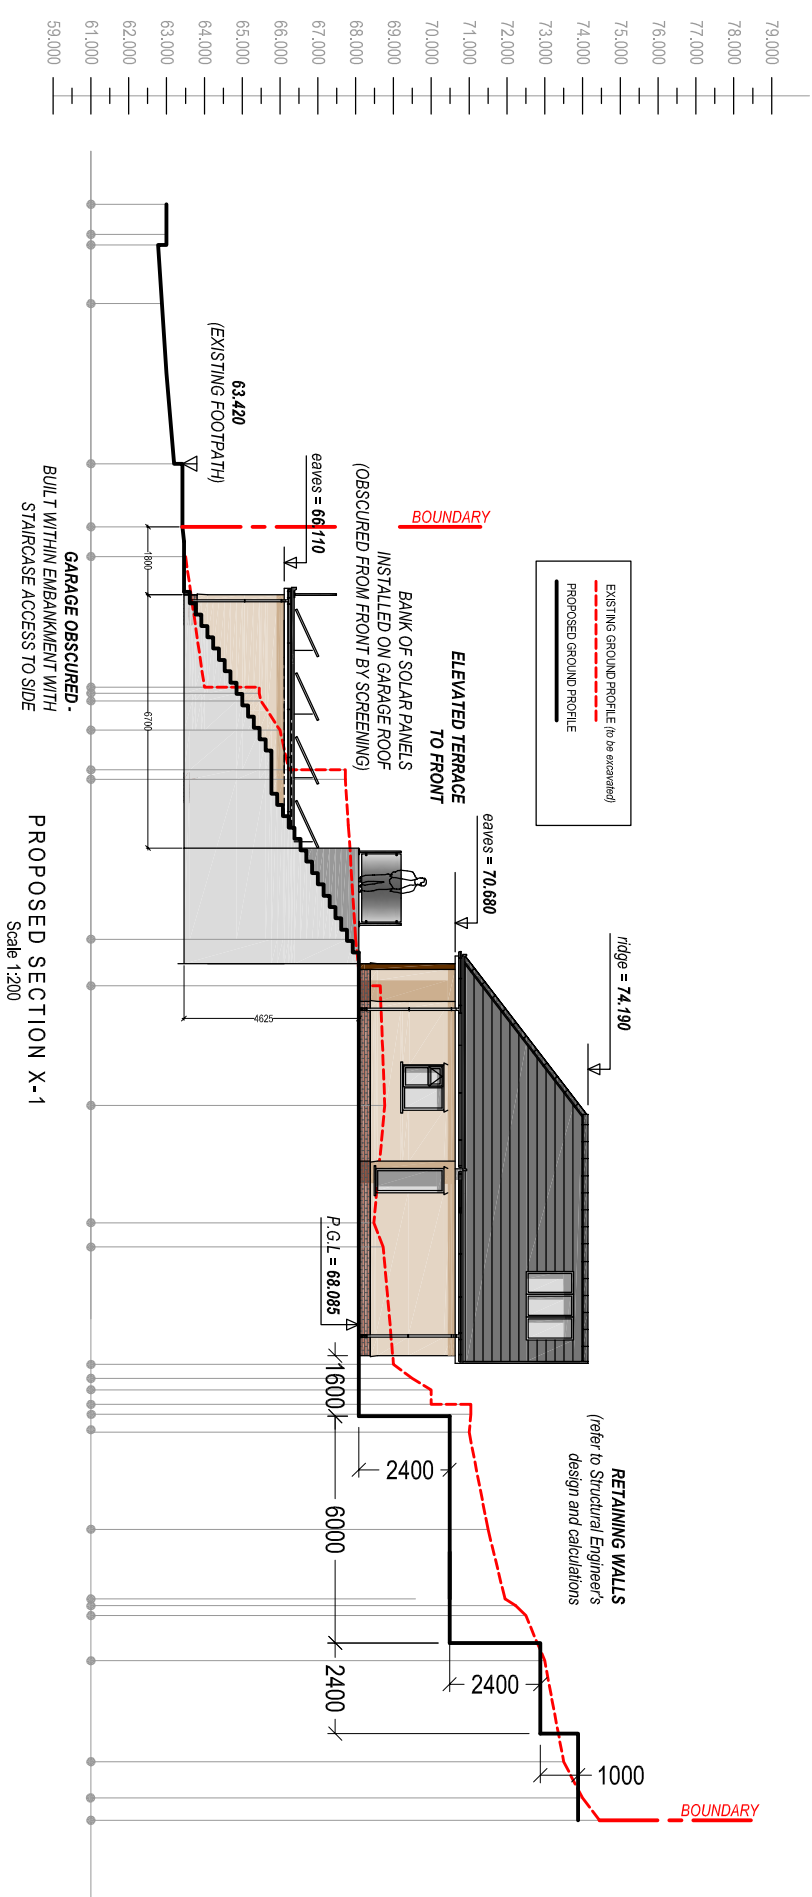

Client:
Mr. Bradley Lewis
54 Lucy Road,
Skewen,
Neath,
SA10 6RR

Project Title:
PROPOSED
DETACHED BUNGALOW
AND GARAGE

General Notes:
1. Draw and scale from this drawing. Take figures from drawings only.
2. Dimensions are in millimetres unless otherwise stated.

Drawing Issue:
PLANNING

Drawing Title: EXISTING & PROPOSED SITE SECTIONS	
Drawing No: CPD-002	Revision: C
Date: 06-09-2023	Revised: 24-01-2024
Scale(s): 1:200	Paper Size: A3



Cwm Planning & Design Ltd.
(architectural and draughting services)