



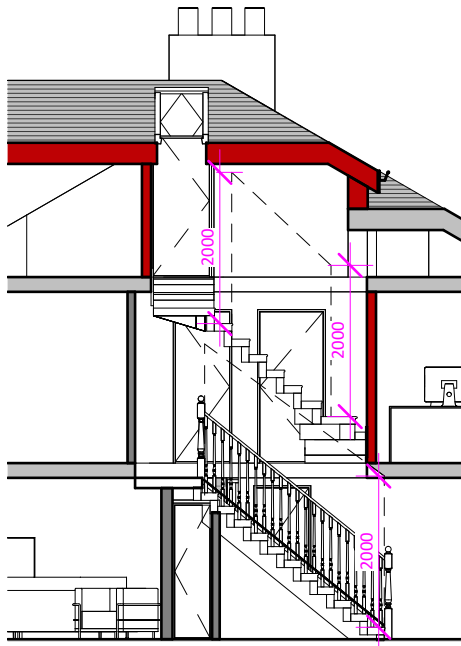


Section of Stair Heights

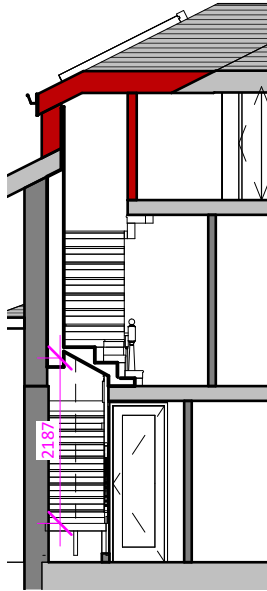

Section of Existing stairs
Head heights with Proposed
Stair



3D View of the Stairs

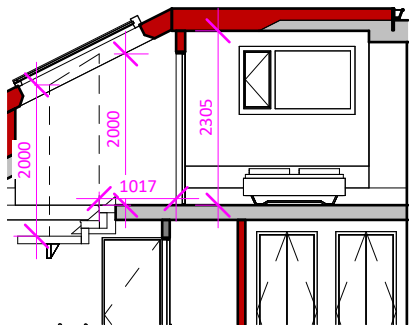

Section of Rooflight

darkin
architects

drawing on
experience

www.darkinarchitects.com

CARDIFF 02922 744 005
LLANELLI 01554 778 730
NEATH 01639 505 566

info@darkinarchitects.com

RIBA 

Chartered Practice

NOTES

No.	Description	By	Date
A	Design Amended	NCR	19.01.24

THIS DRAWING IS THE COPYRIGHT OF DARKIN ARCHITECTS AND MAY NOT BE COPIED, ALTERED OR REPRODUCED IN ANY FORM OR PASSED TO A THIRD PARTY WITHOUT THEIR CONSENT. DIMENSIONS MUST BE CHECKED AND VERIFIED ON SITE AND ANY DISCREPANCIES SHOULD BE REPORTED TO THE ARCHITECT. THIS DRAWING MUST NOT BE SCALED AND SHOULD BE READ IN CONJUNCTION WITH ALL OTHER CONSULTANT'S DRAWINGS. IF IN DOUBT ASK FOR CONFIRMATION.

CLIENT: Ann Salter		
PROJECT: Crymlyn Road		
PROJECT ADDRESS: 59 Crymlyn Road, Skewen Neath, SA10 6EG		
DRAWING TITLE: Proposed Staircase		
DRAWN BY NCR	CHECKED BY TP	© Copyright Darkin Architects 2023
PROJECT REF RH554	SCALE 1 : 100	PAPER SIZE A4
DRAWING 401	REVISION A	DATE 14/09/2023