

Project No: RDM0039

Drawing No: 0005

Revision: 5

Date: Dec 2023

Status: PLANNING

Scale: @A2

As indicated

Client: Mark Thomas

Project Name: Alnon Baptist Church

Drawing Title: EXISTING AND PROPOSED BLOCK PLANS

Revisions:

Rev	Date	Description
5	25.01.2024	Planning updates

REGENERATION DESIGN & MANAGEMENT LTD

renovating our future

www.r-dm.co.uk

Tel:07749 839008




BIRD BOX

Images of the Bat and Bird boxes illustrated are for same or similar options may be provided. However, final products will be fit for their intended purpose.



BAT BOX

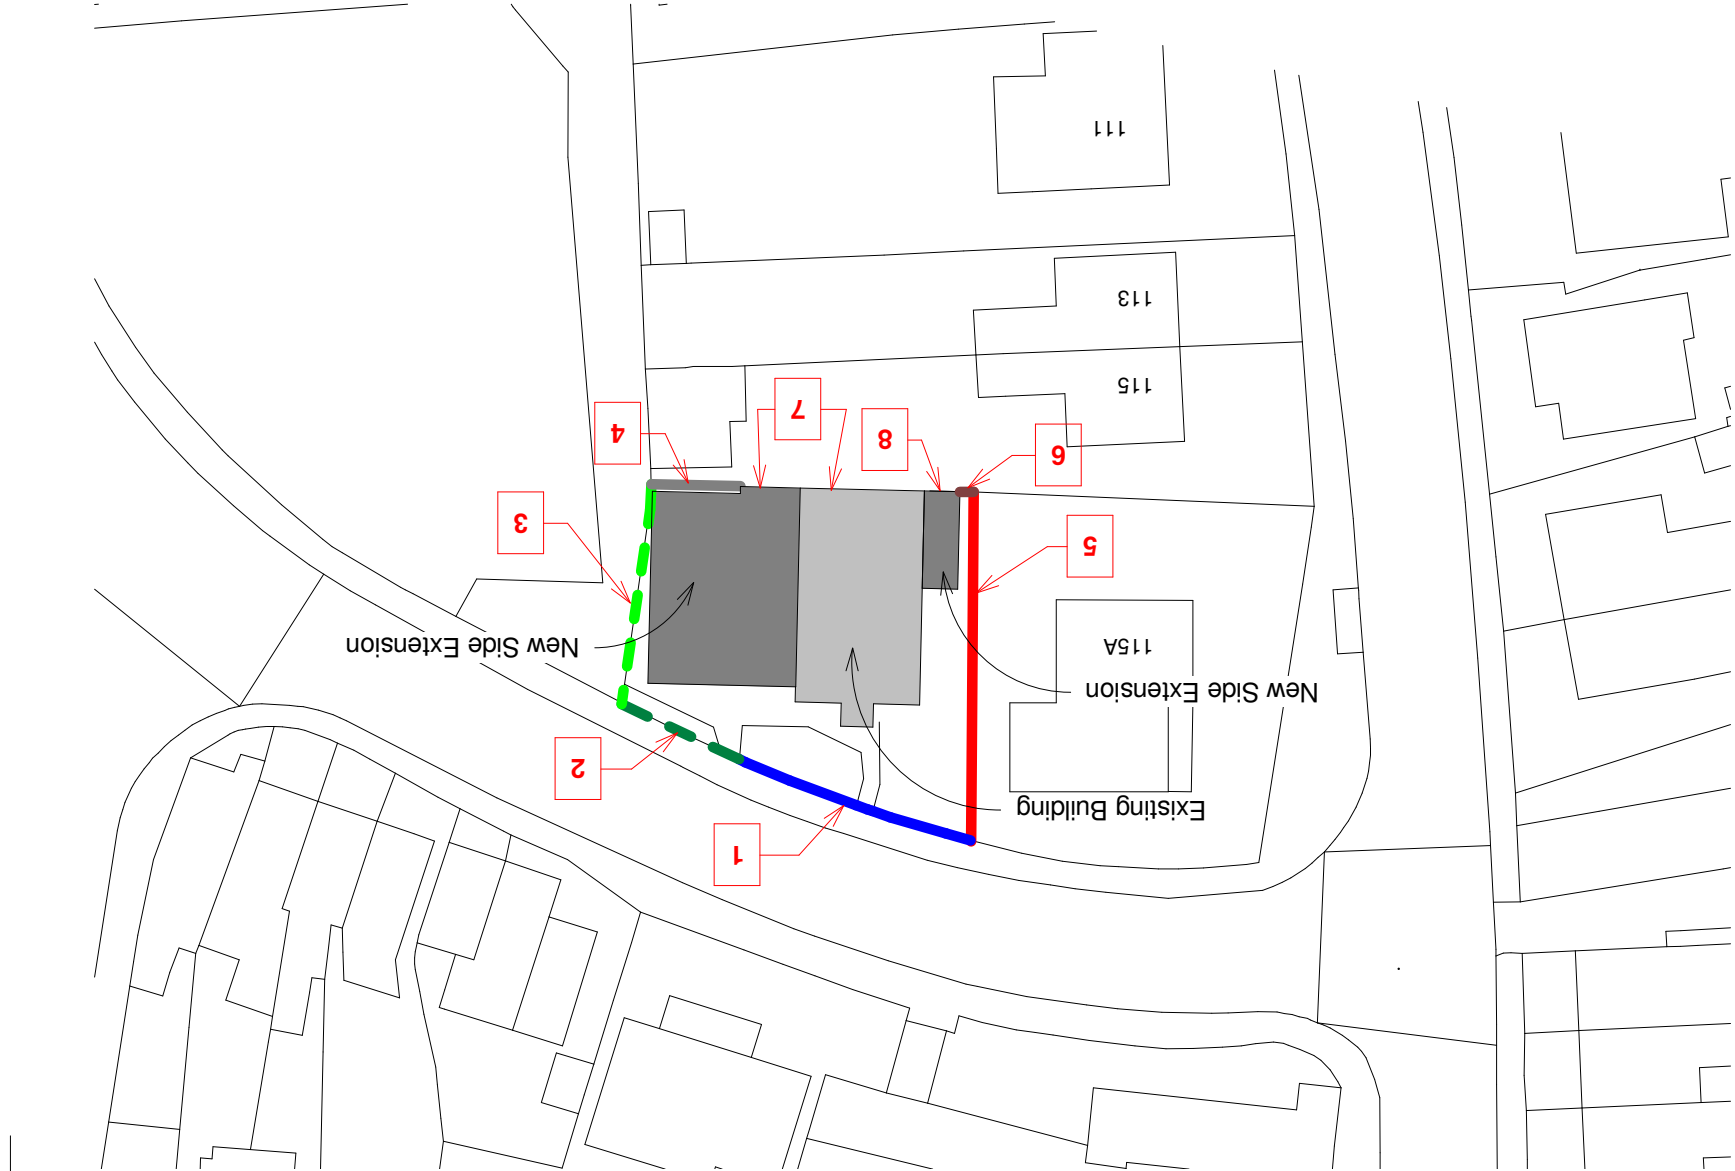


PROPOSED BLOCK PLAN

1 : 500



BOUNDARY WALL TYPE 5:

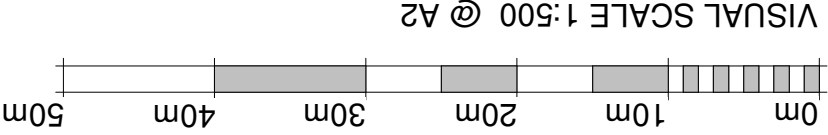

VISUAL SCALE 1:500 @ A2



BOUNDARY WALL TYPE 1:




BOUNDARY WALL TYPE 2 & 3:

BOUNDARY WALL TYPE 2

BOUNDARY WALL TYPE 2 & 3:



BOUNDARY WALL TYPE 4:

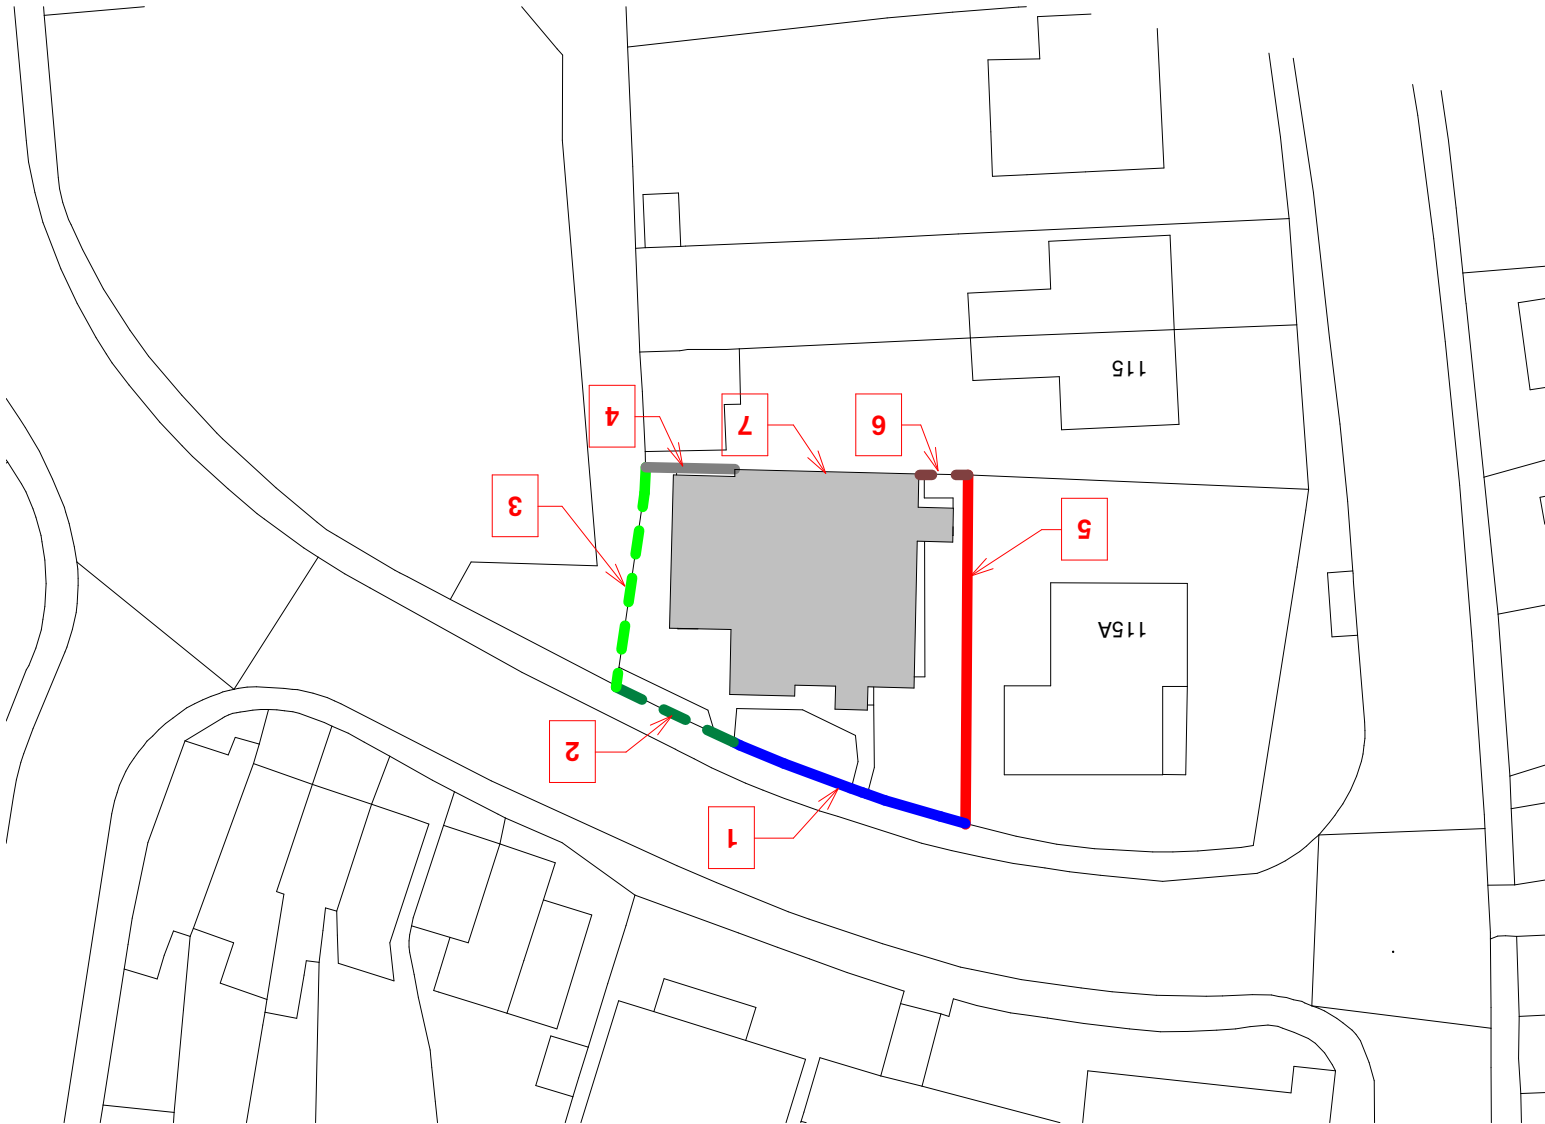

EXISTING BLOCK PLAN

1 : 500

EXISTING / PROPOSED BOUNDARY MATERIALS

BOUNDARY TYPE 1: Low level masonry approx 700mm high

BOUNDARY TYPE 2: Decorative hedge row approx 1.5m high

BOUNDARY TYPE 3: Vertical painted metal railings approx 1.8m high

BOUNDARY TYPE 4: Masonry wall to approx 1.7m with timber boarding above approx 600mm giving an overall approx height of 2.3m (wall to be extended to suit new proposed extension)

BOUNDARY TYPE 5: Mid height masonry wall approx 900mm high

BOUNDARY TYPE 6: Timber featherboard fence approx 1.8m high

BOUNDARY 7: Existing masonry building wall, extended to match new arrangement

BOUNDARY 8: New wall to extension

BOUNDARIES TO REMAIN GENERALLY UNCHANGED WITH EXCEPTION TO THE REAR BOUNDARY FENCELINE BEING EXTENDED TO ACCOMMODATE CUT BACK EXTENSION

LANDSCAPING MATERIALS TO REMAIN UNCHANGED