



139 PANT YR HEOL GROUND FLOOR, NEATH - CHANGE OF USE FROM SUI GENERIS TO A1 - PLANS & ELEVATIONS


FRONT (EAST) ELEVATION
- EXISTING

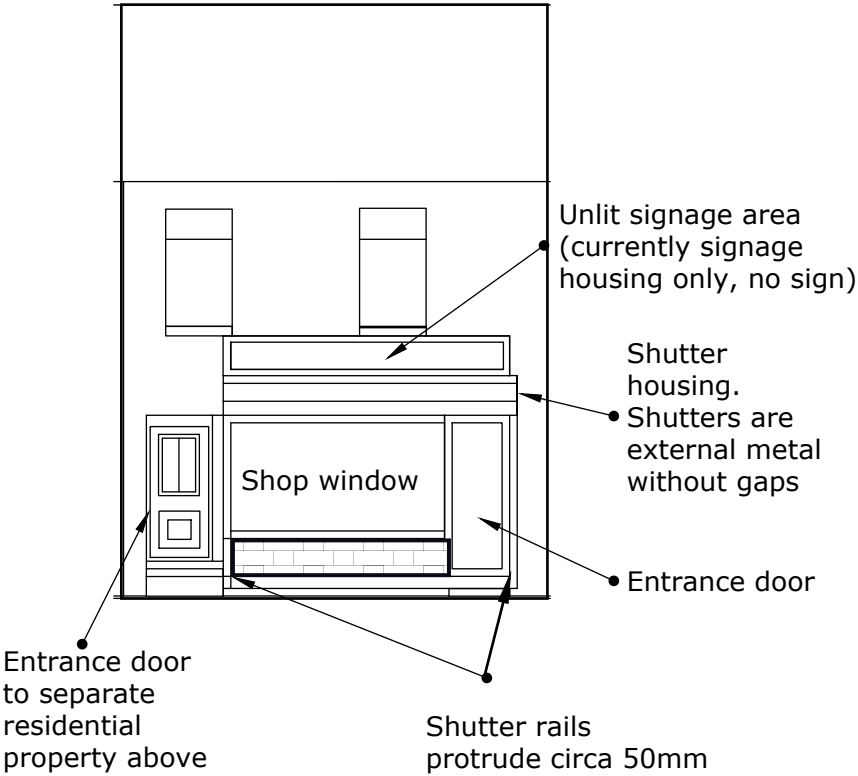


REAR (WEST) ELEVATION
- EXISTING (REMAINS
UNCHANGED)

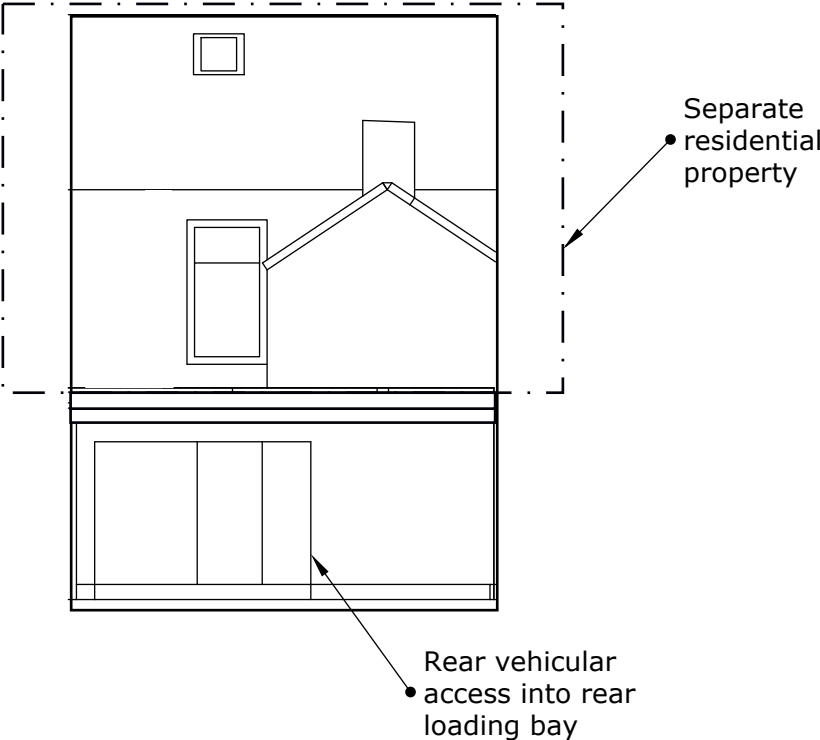

FRONT (EAST) ELEVATION
- PROPOSED (SAME AS EXISTING
EXCEPT NEW SIGNAGE ADDED TO
EXISTING SIGNAGE AREA).

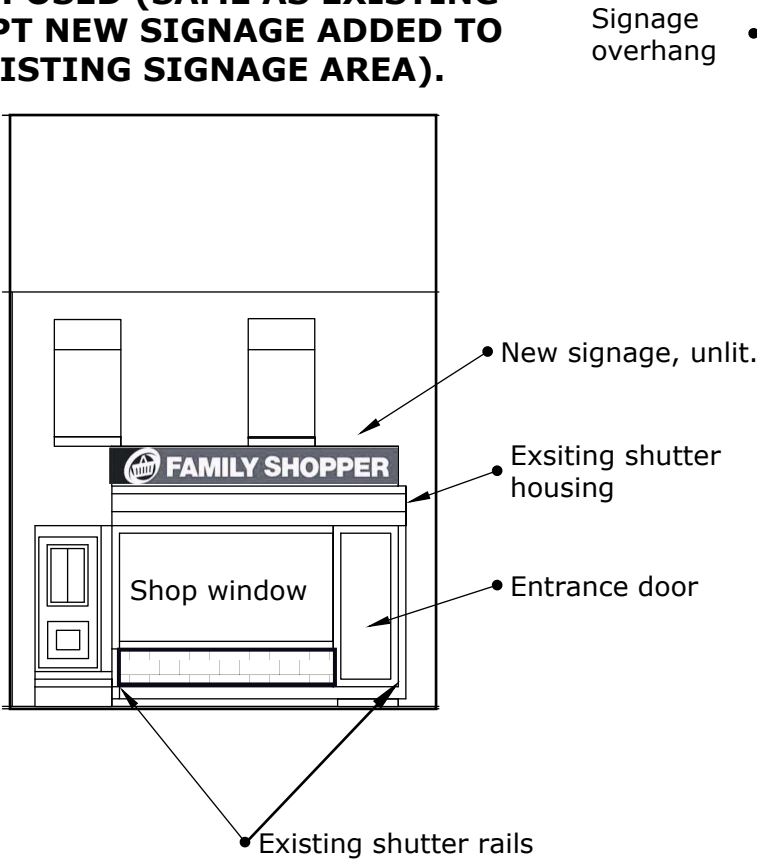


OVERHEAD
- EXISTING (REMAINS
UNCHANGED)

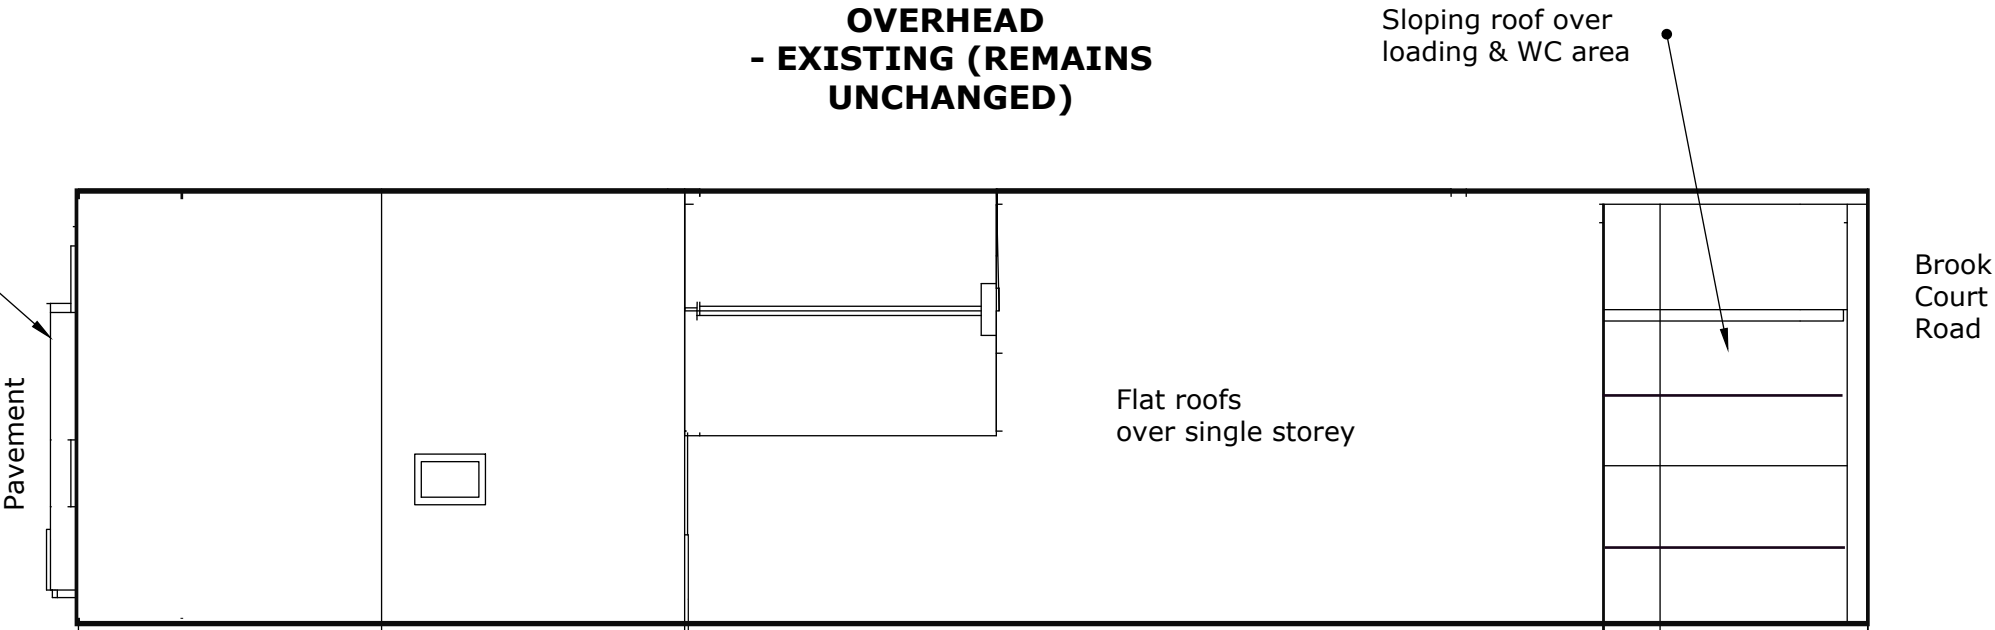


139 PANT YR HEOL GROUND FLOOR, NEATH - CHANGE OF USE FROM SUI GENERIS TO A1 - PLANS & ELEVATIONS

SIDE (SOUTH) ELEVATION
- EXISTING (REMAINS UNCHANGED)

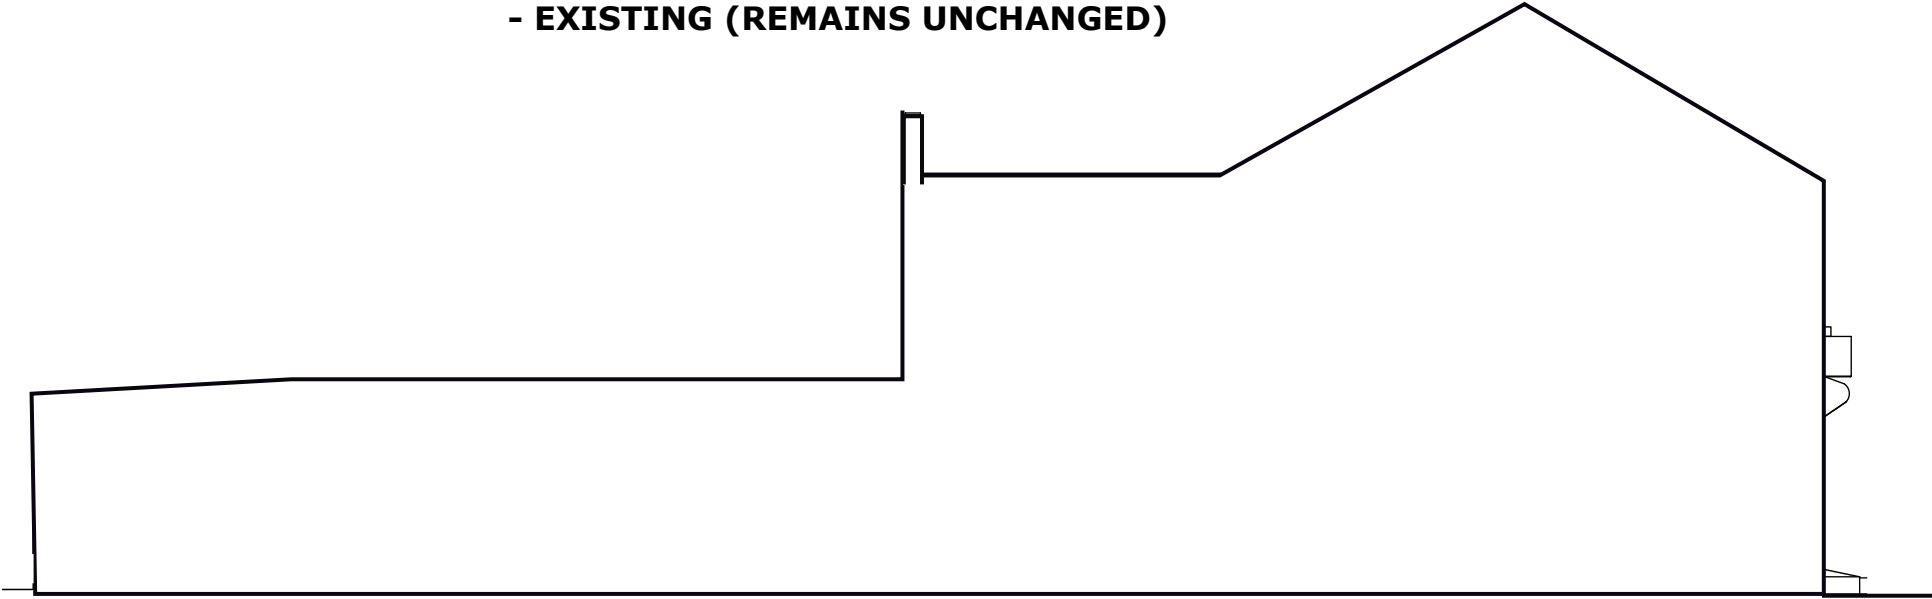

SIDE (NORTH) ELEVATION
- EXISTING (REMAINS UNCHANGED)

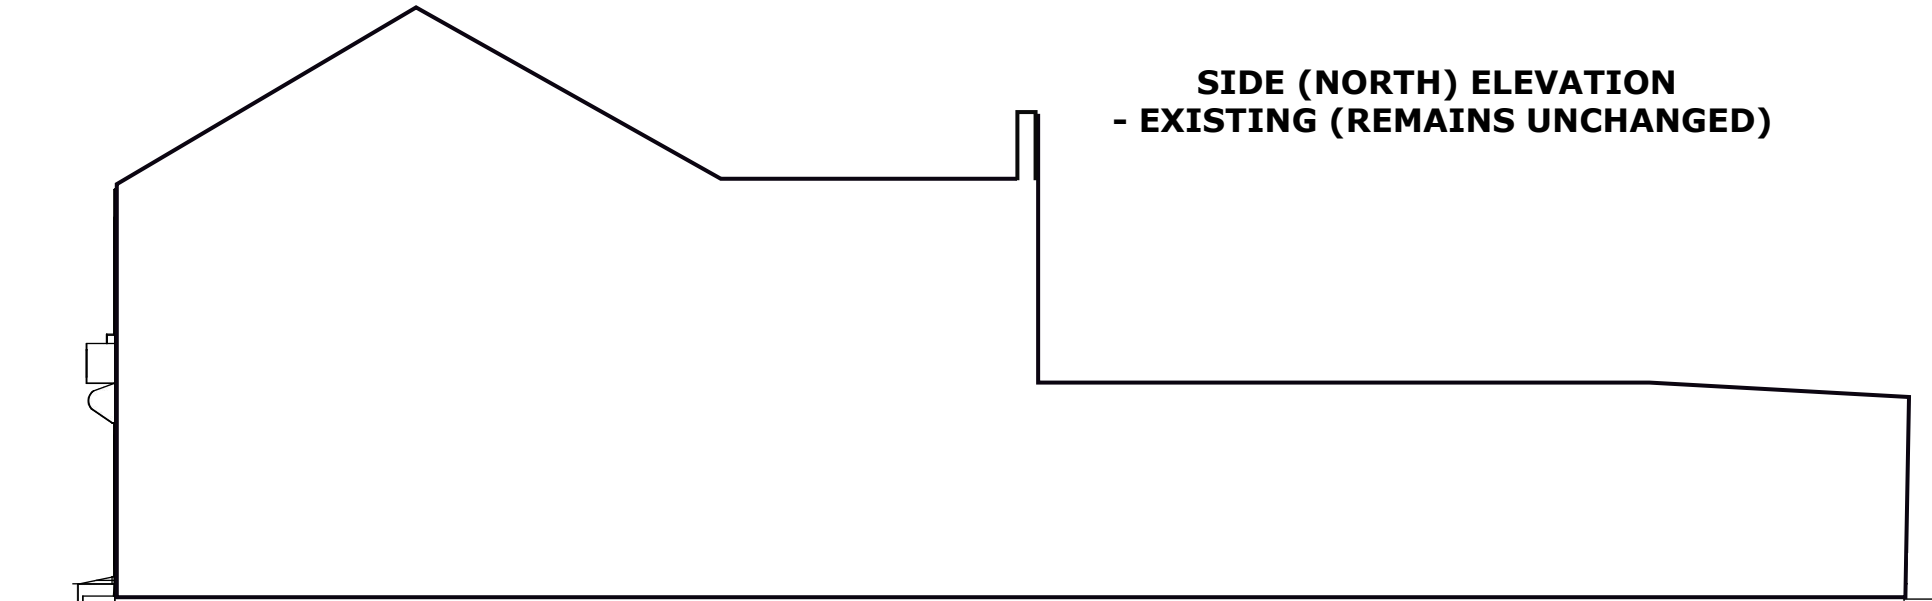

GROUND FLOOR SECTION
- EXISTING (REMAINS UNCHANGED)

