


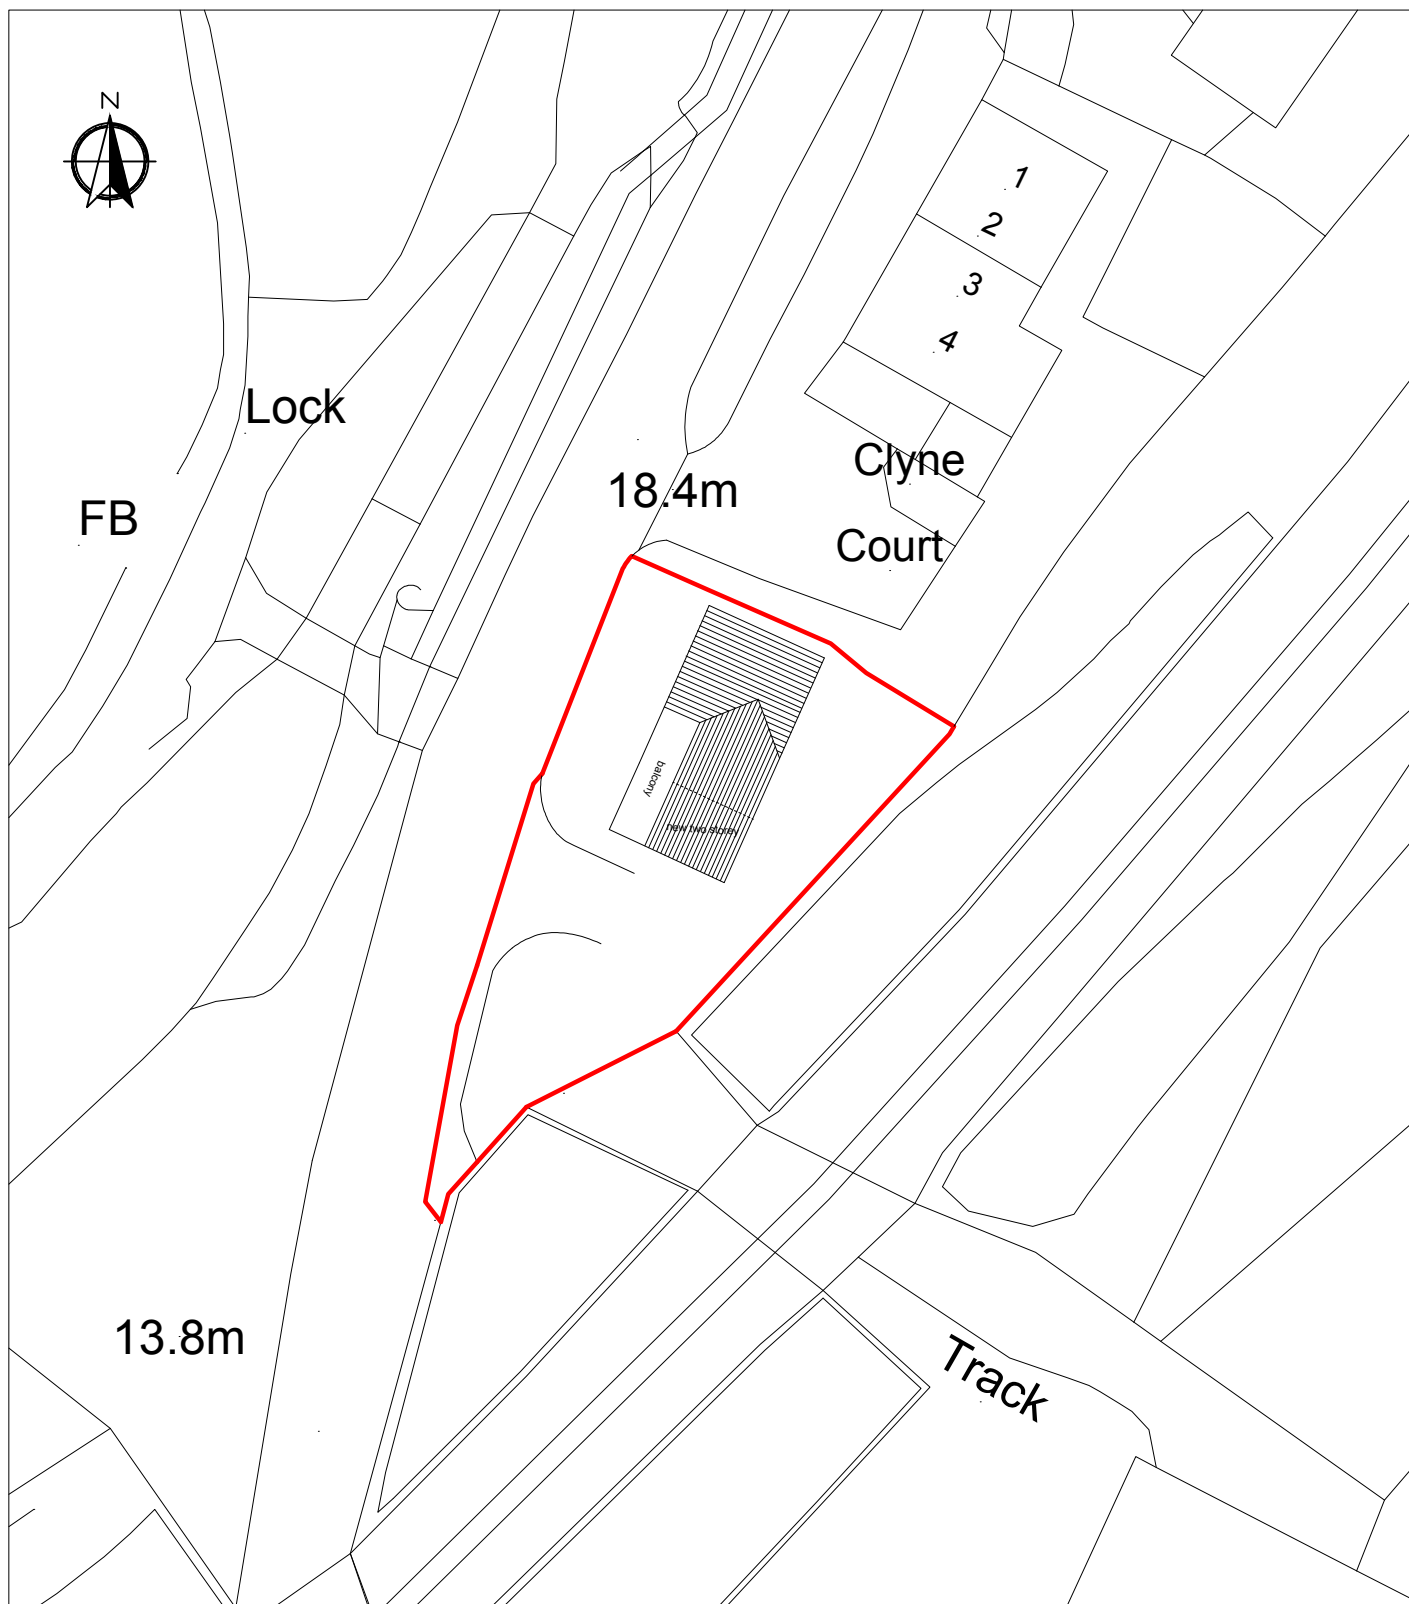

Ty Camlas
Clyne
Neath

Scale 1:500

Proposed block plan