


Superseded

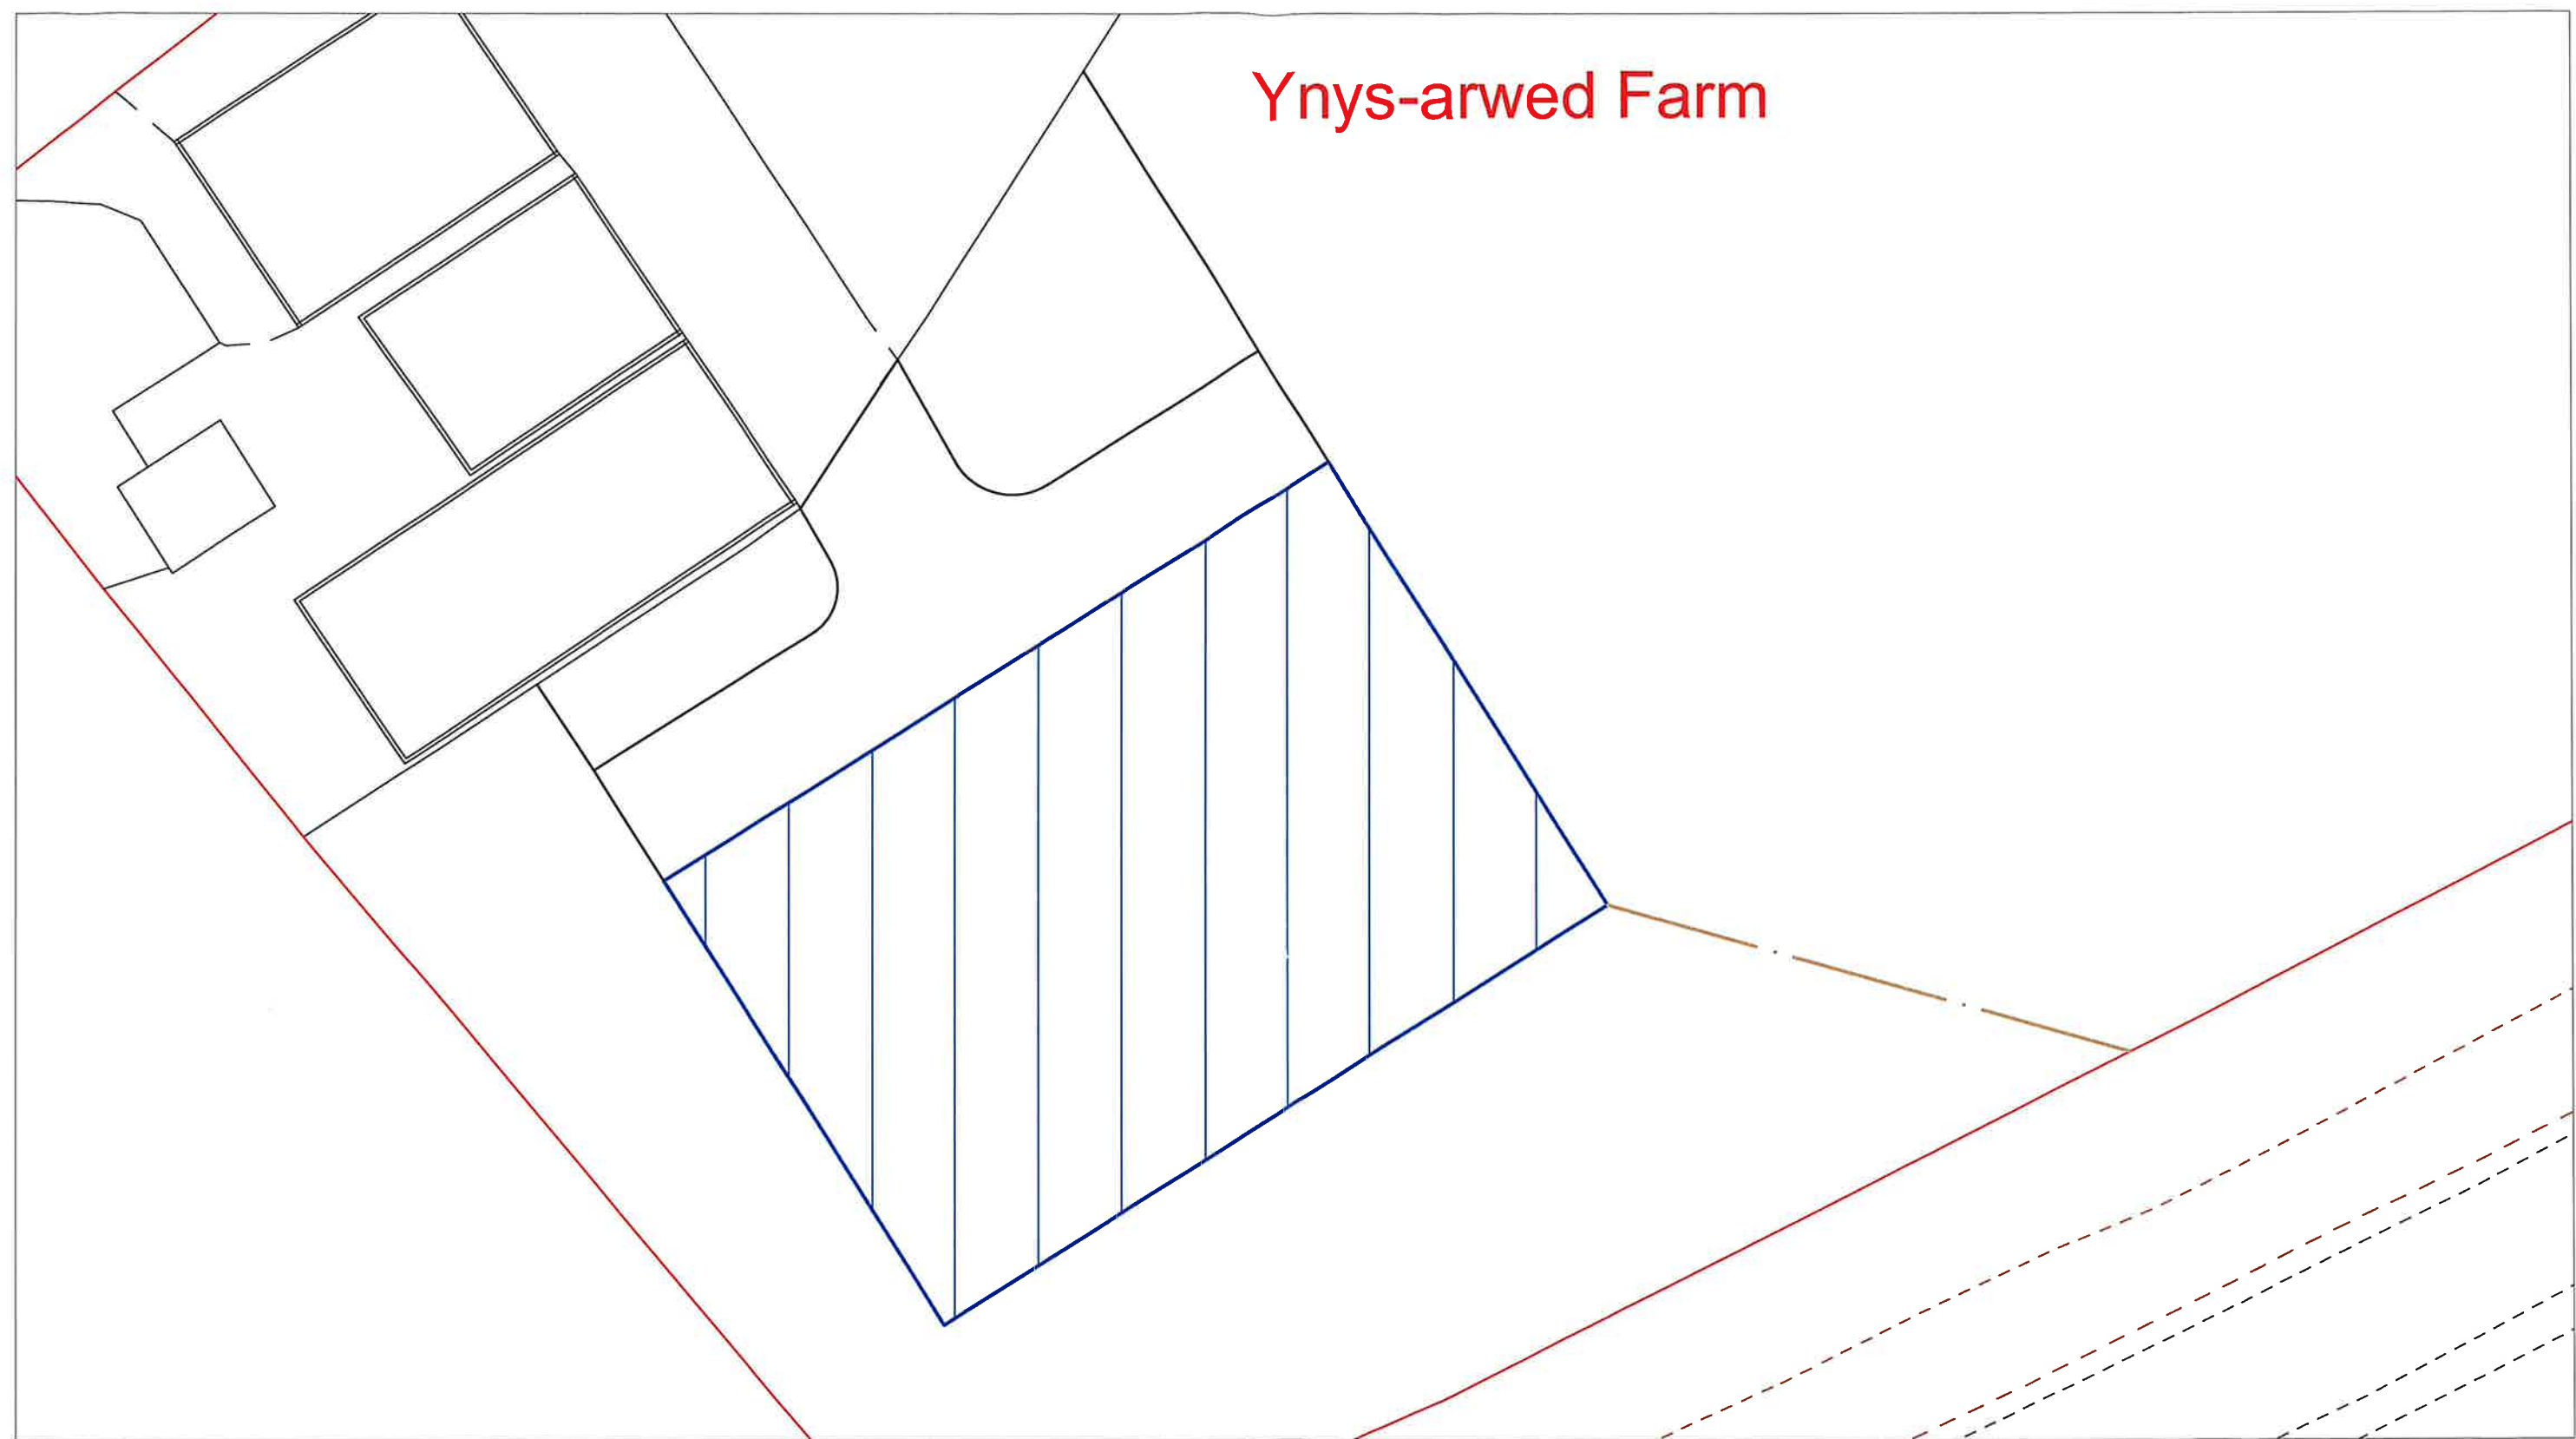

Project: - Menage Address: Ynysarwed Farm	Notes:	Drawing no:2
		Scale: 1:500
		Date: 09/06/23
		Ref no: ym1